


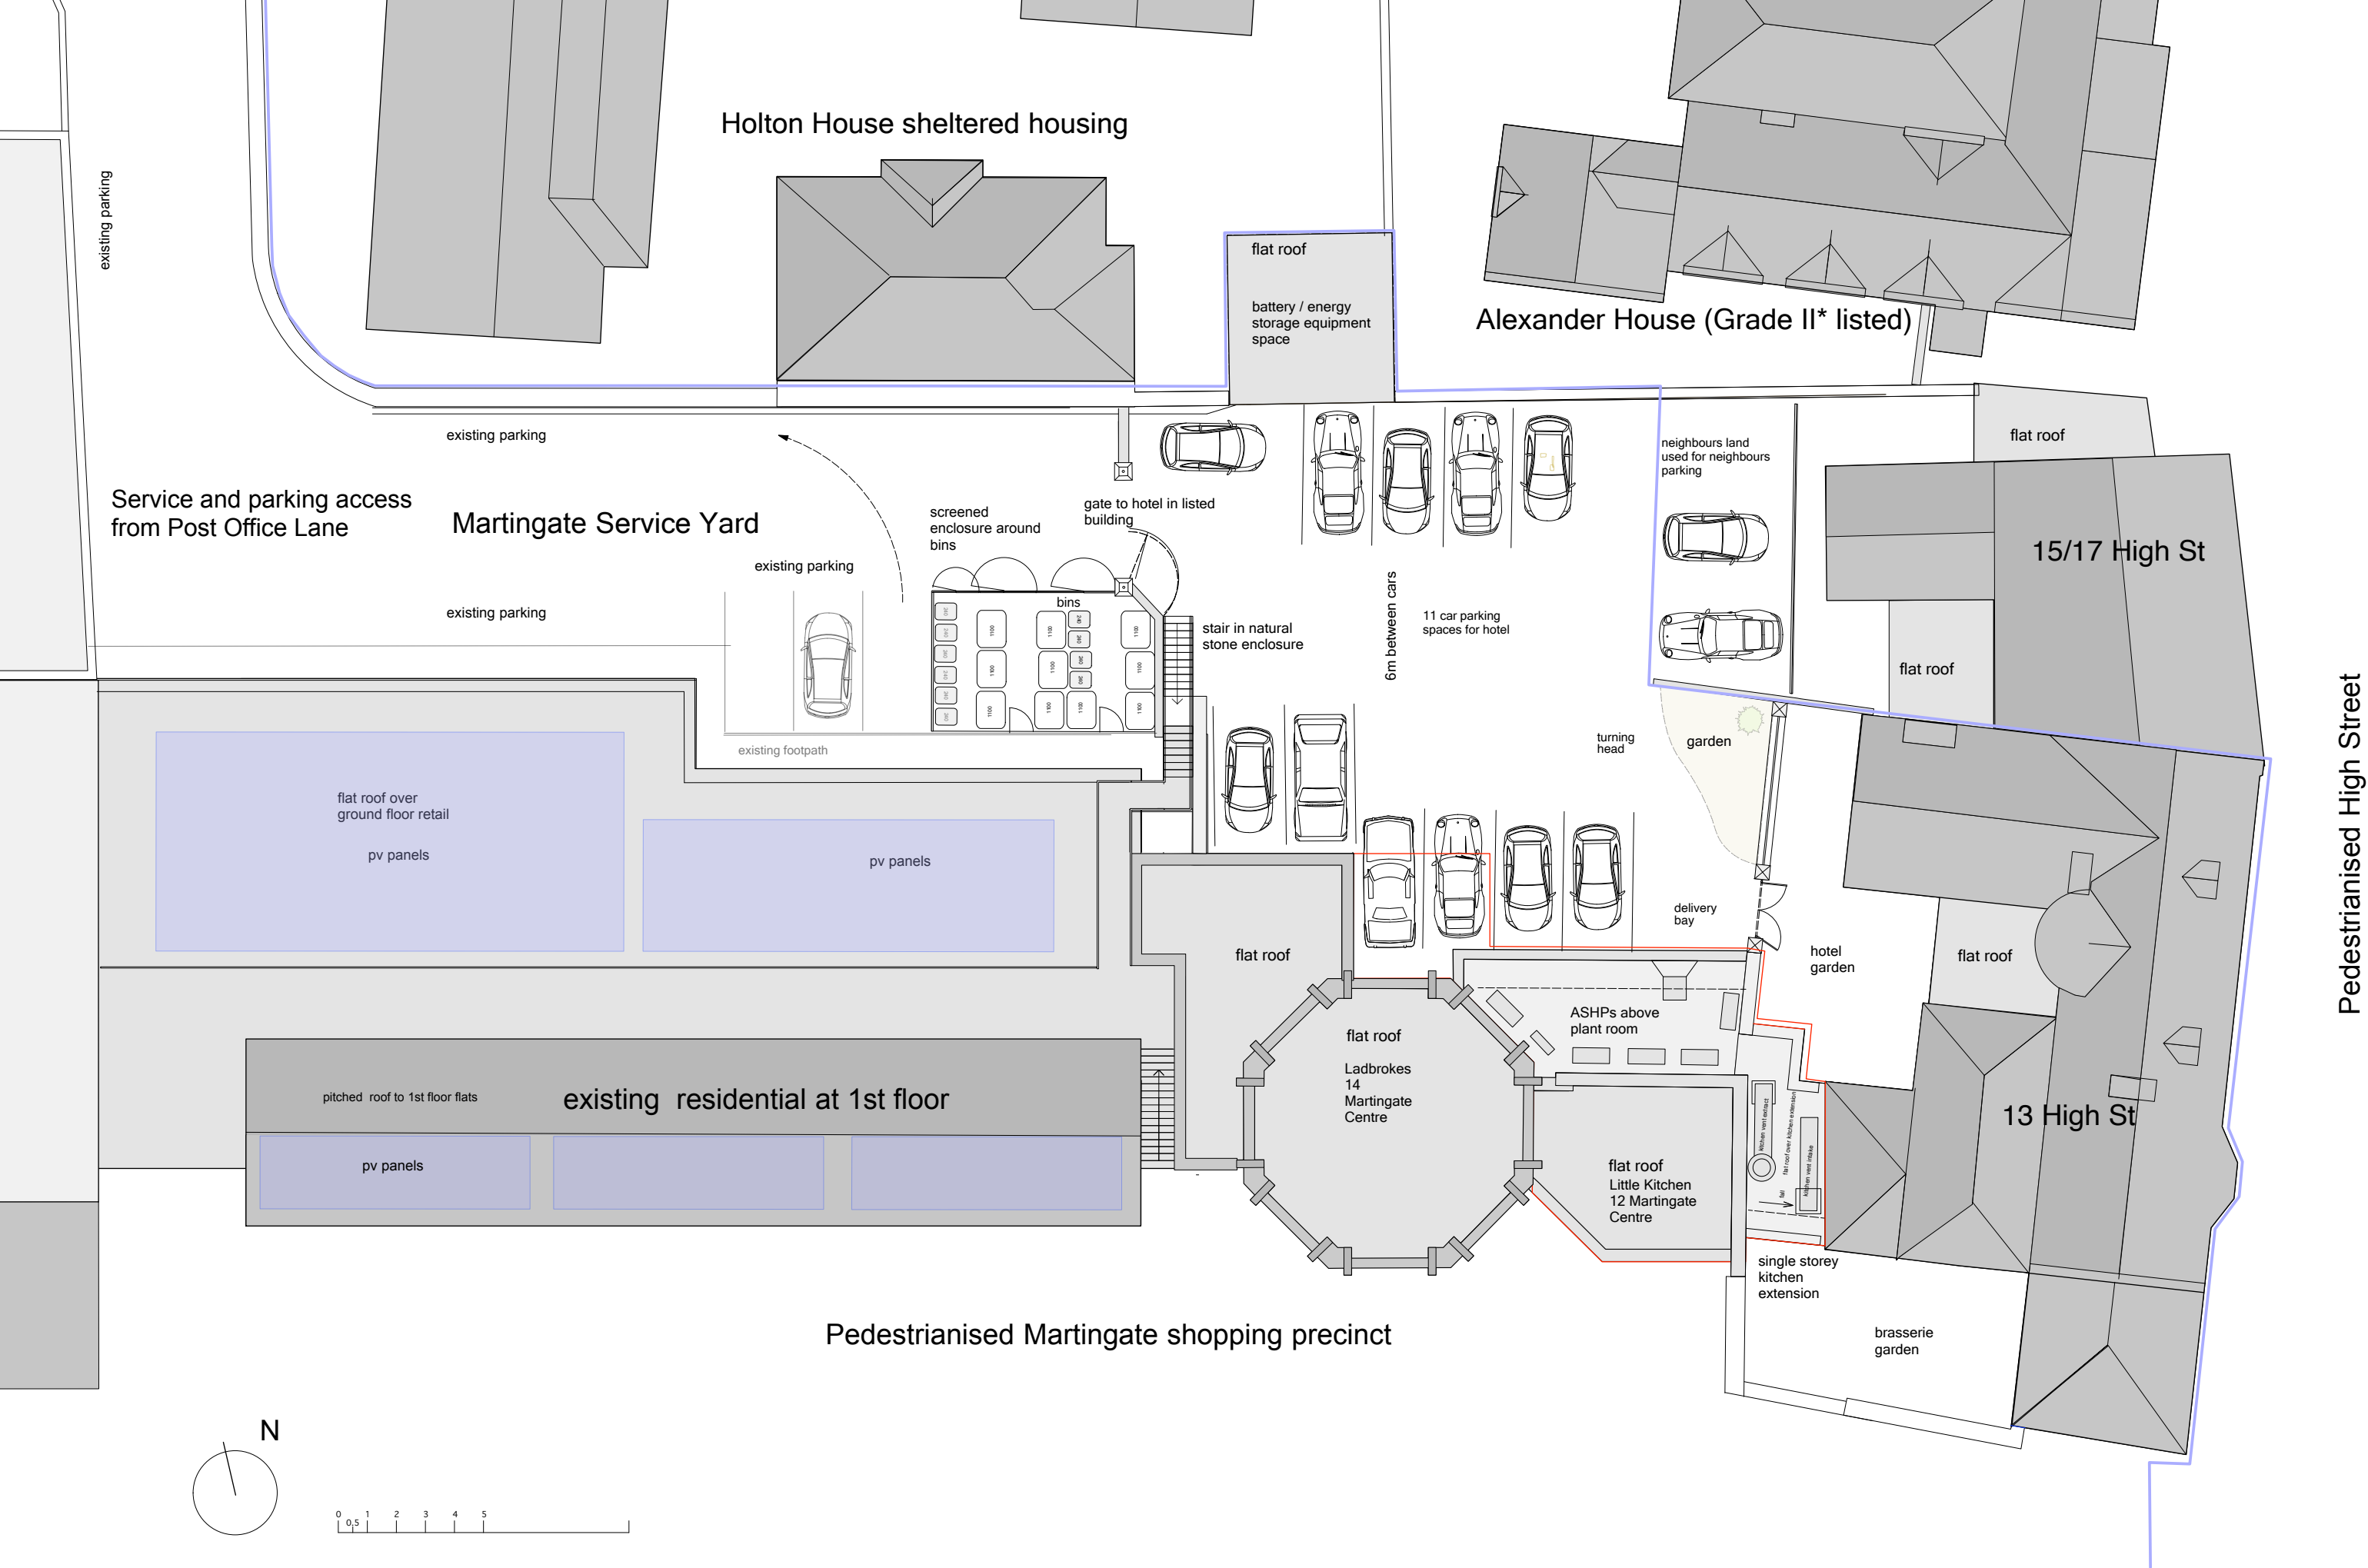

Kitchen ventilation and ASHP plant associated with approved hotel at 13 High St Corsham			Synthesis _ Architecture	
9 Churchfields Rd. Salisbury, Wiltshire, SP2 7NH. tel : 07770 532915 email : ian.synthesis@outlook.com			Scale 1:100@A1, 1:200 @ A3	
Site block plan - Existing Approved			06/11/25	
Job No SA133	Drawing No 02	Status PL	Revision	