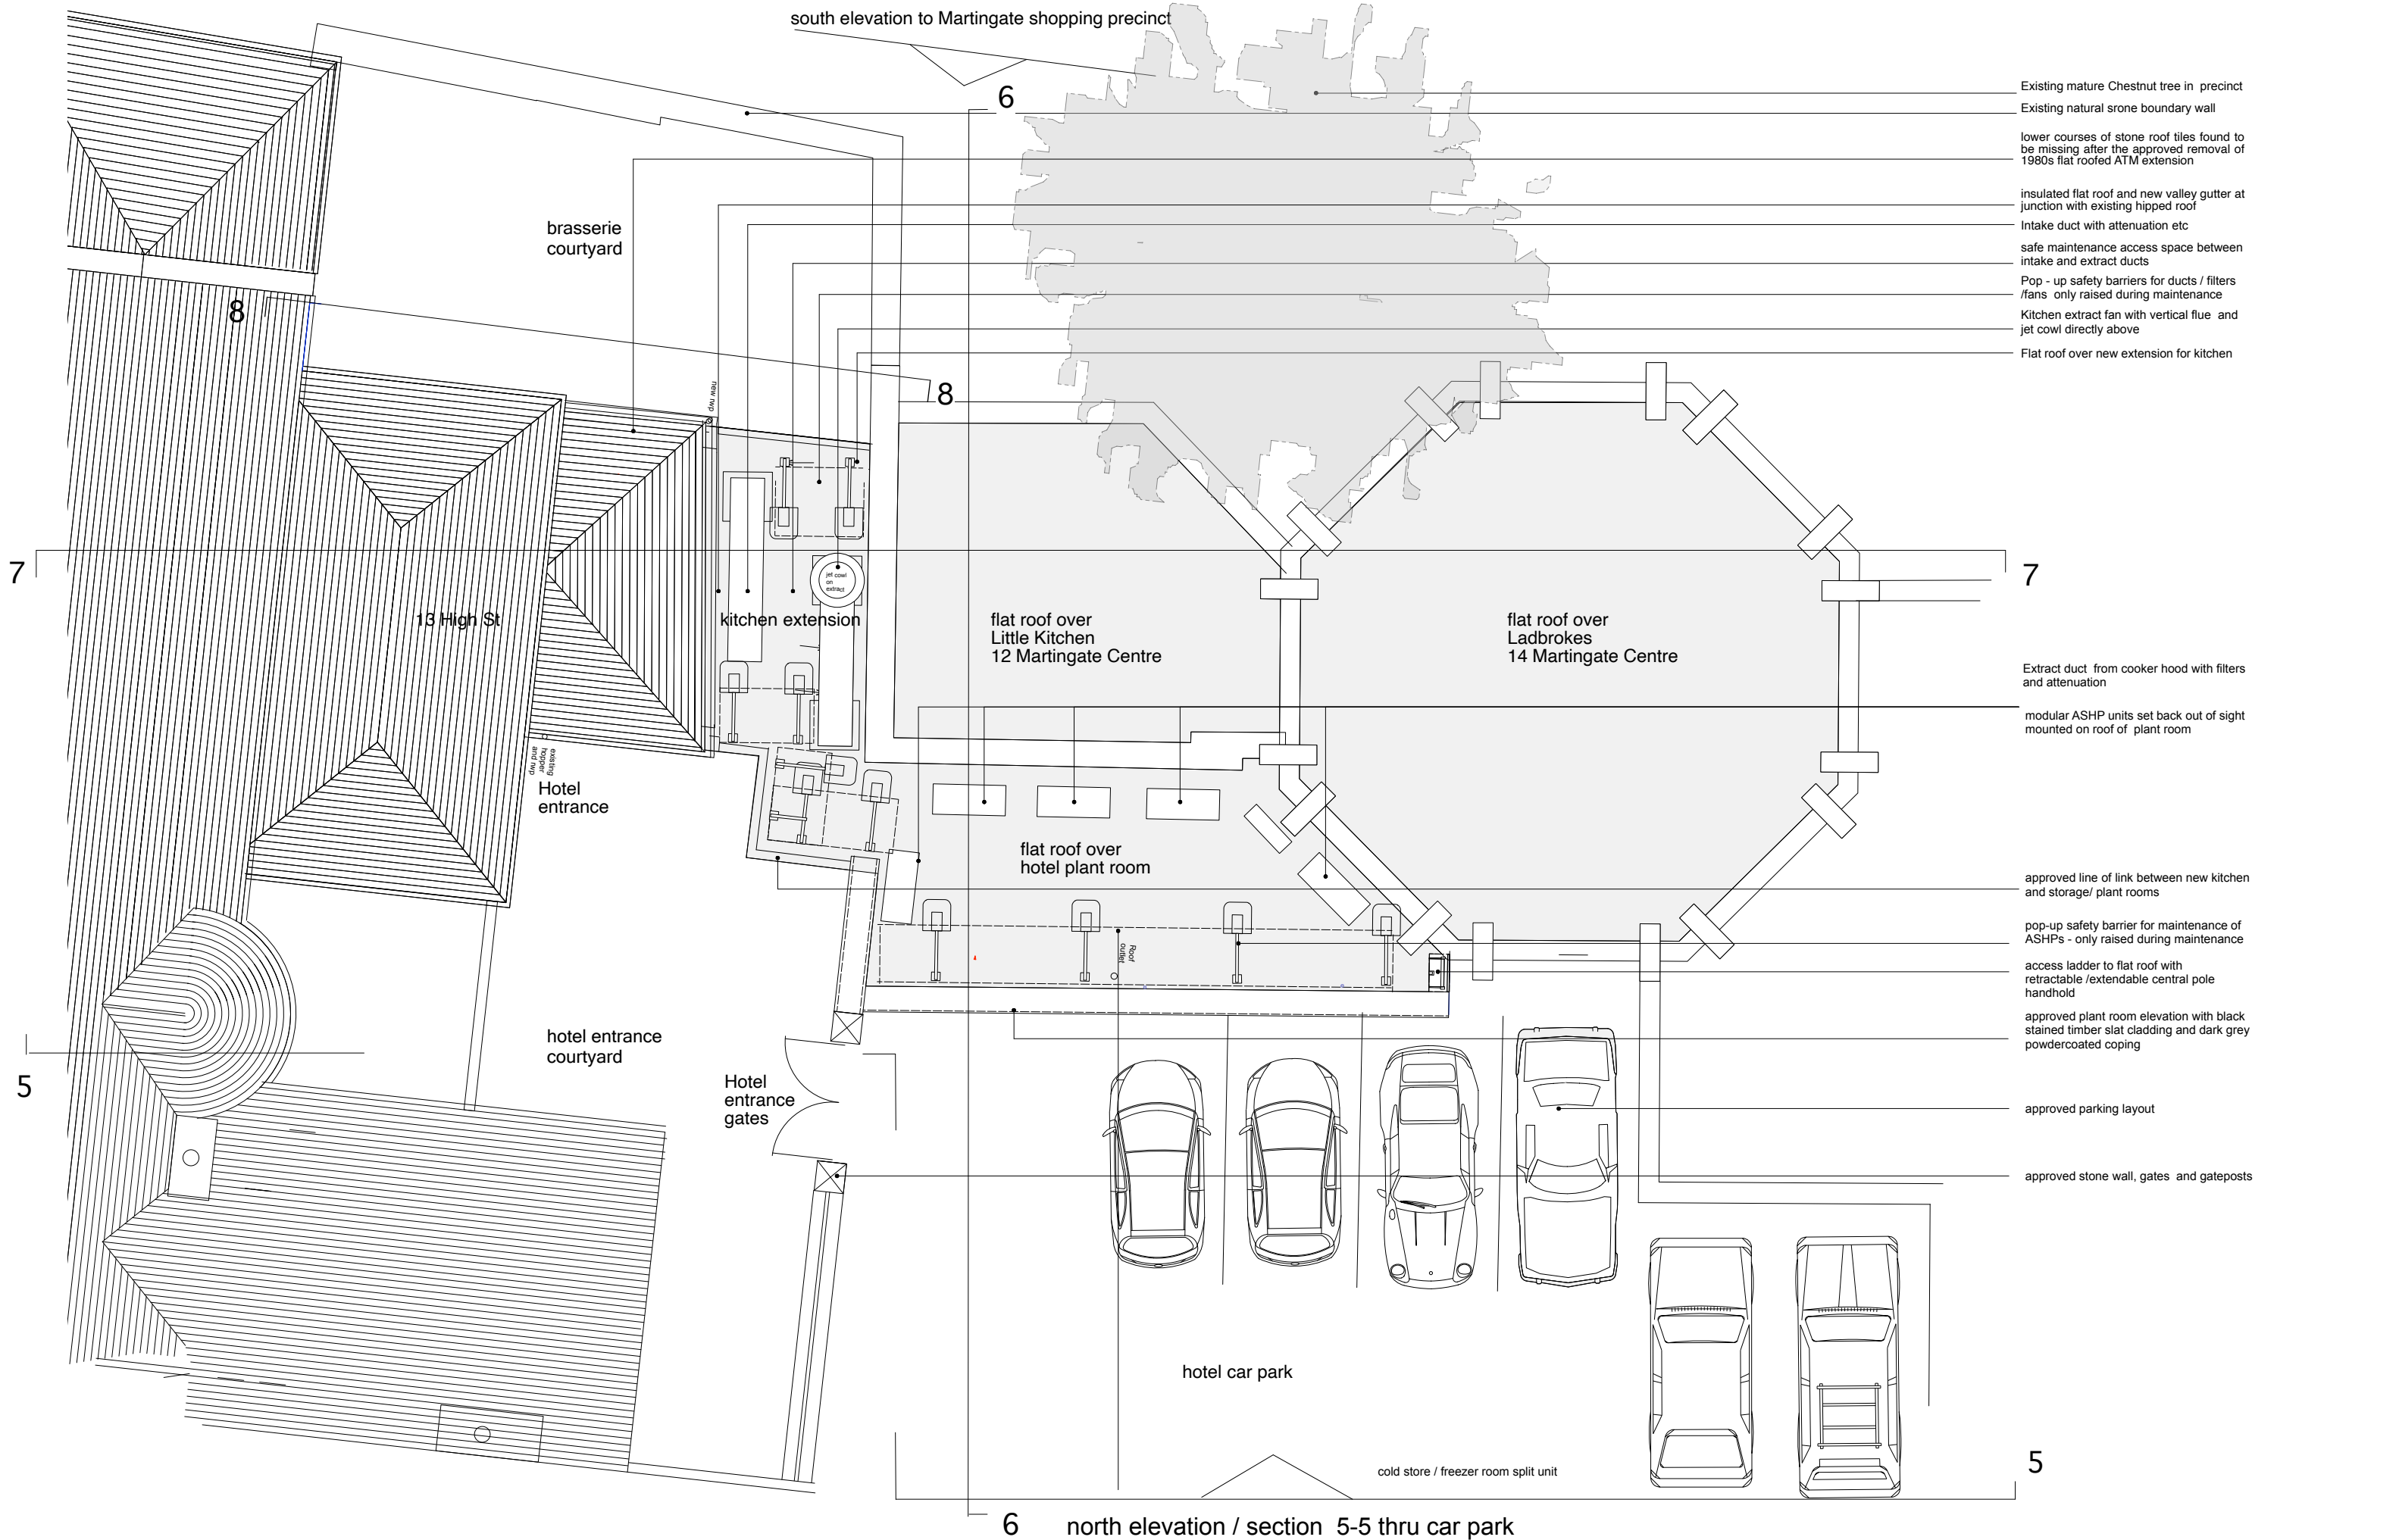


Kitchen ventilation and ASHP plant associated with approved hotel at 13 High St Corsham		Synthesis _ Architecture [®]	
9 Churchfields Rd , Salisbury, Wiltshire, SP2 7NH. tel : 07770 532915 email : ian.synthesis@outlook.com		9 Churchfields Rd , Salisbury, Wiltshire, SP2 7NH. tel : 07770 532915 email : ian.synthesis@outlook.com	
Scale	Scale 1.50@A1, 1.100 at A3	Drawn	04/11/25
Job No	SA133	Drawing No	04
Status	PL	Revision	