


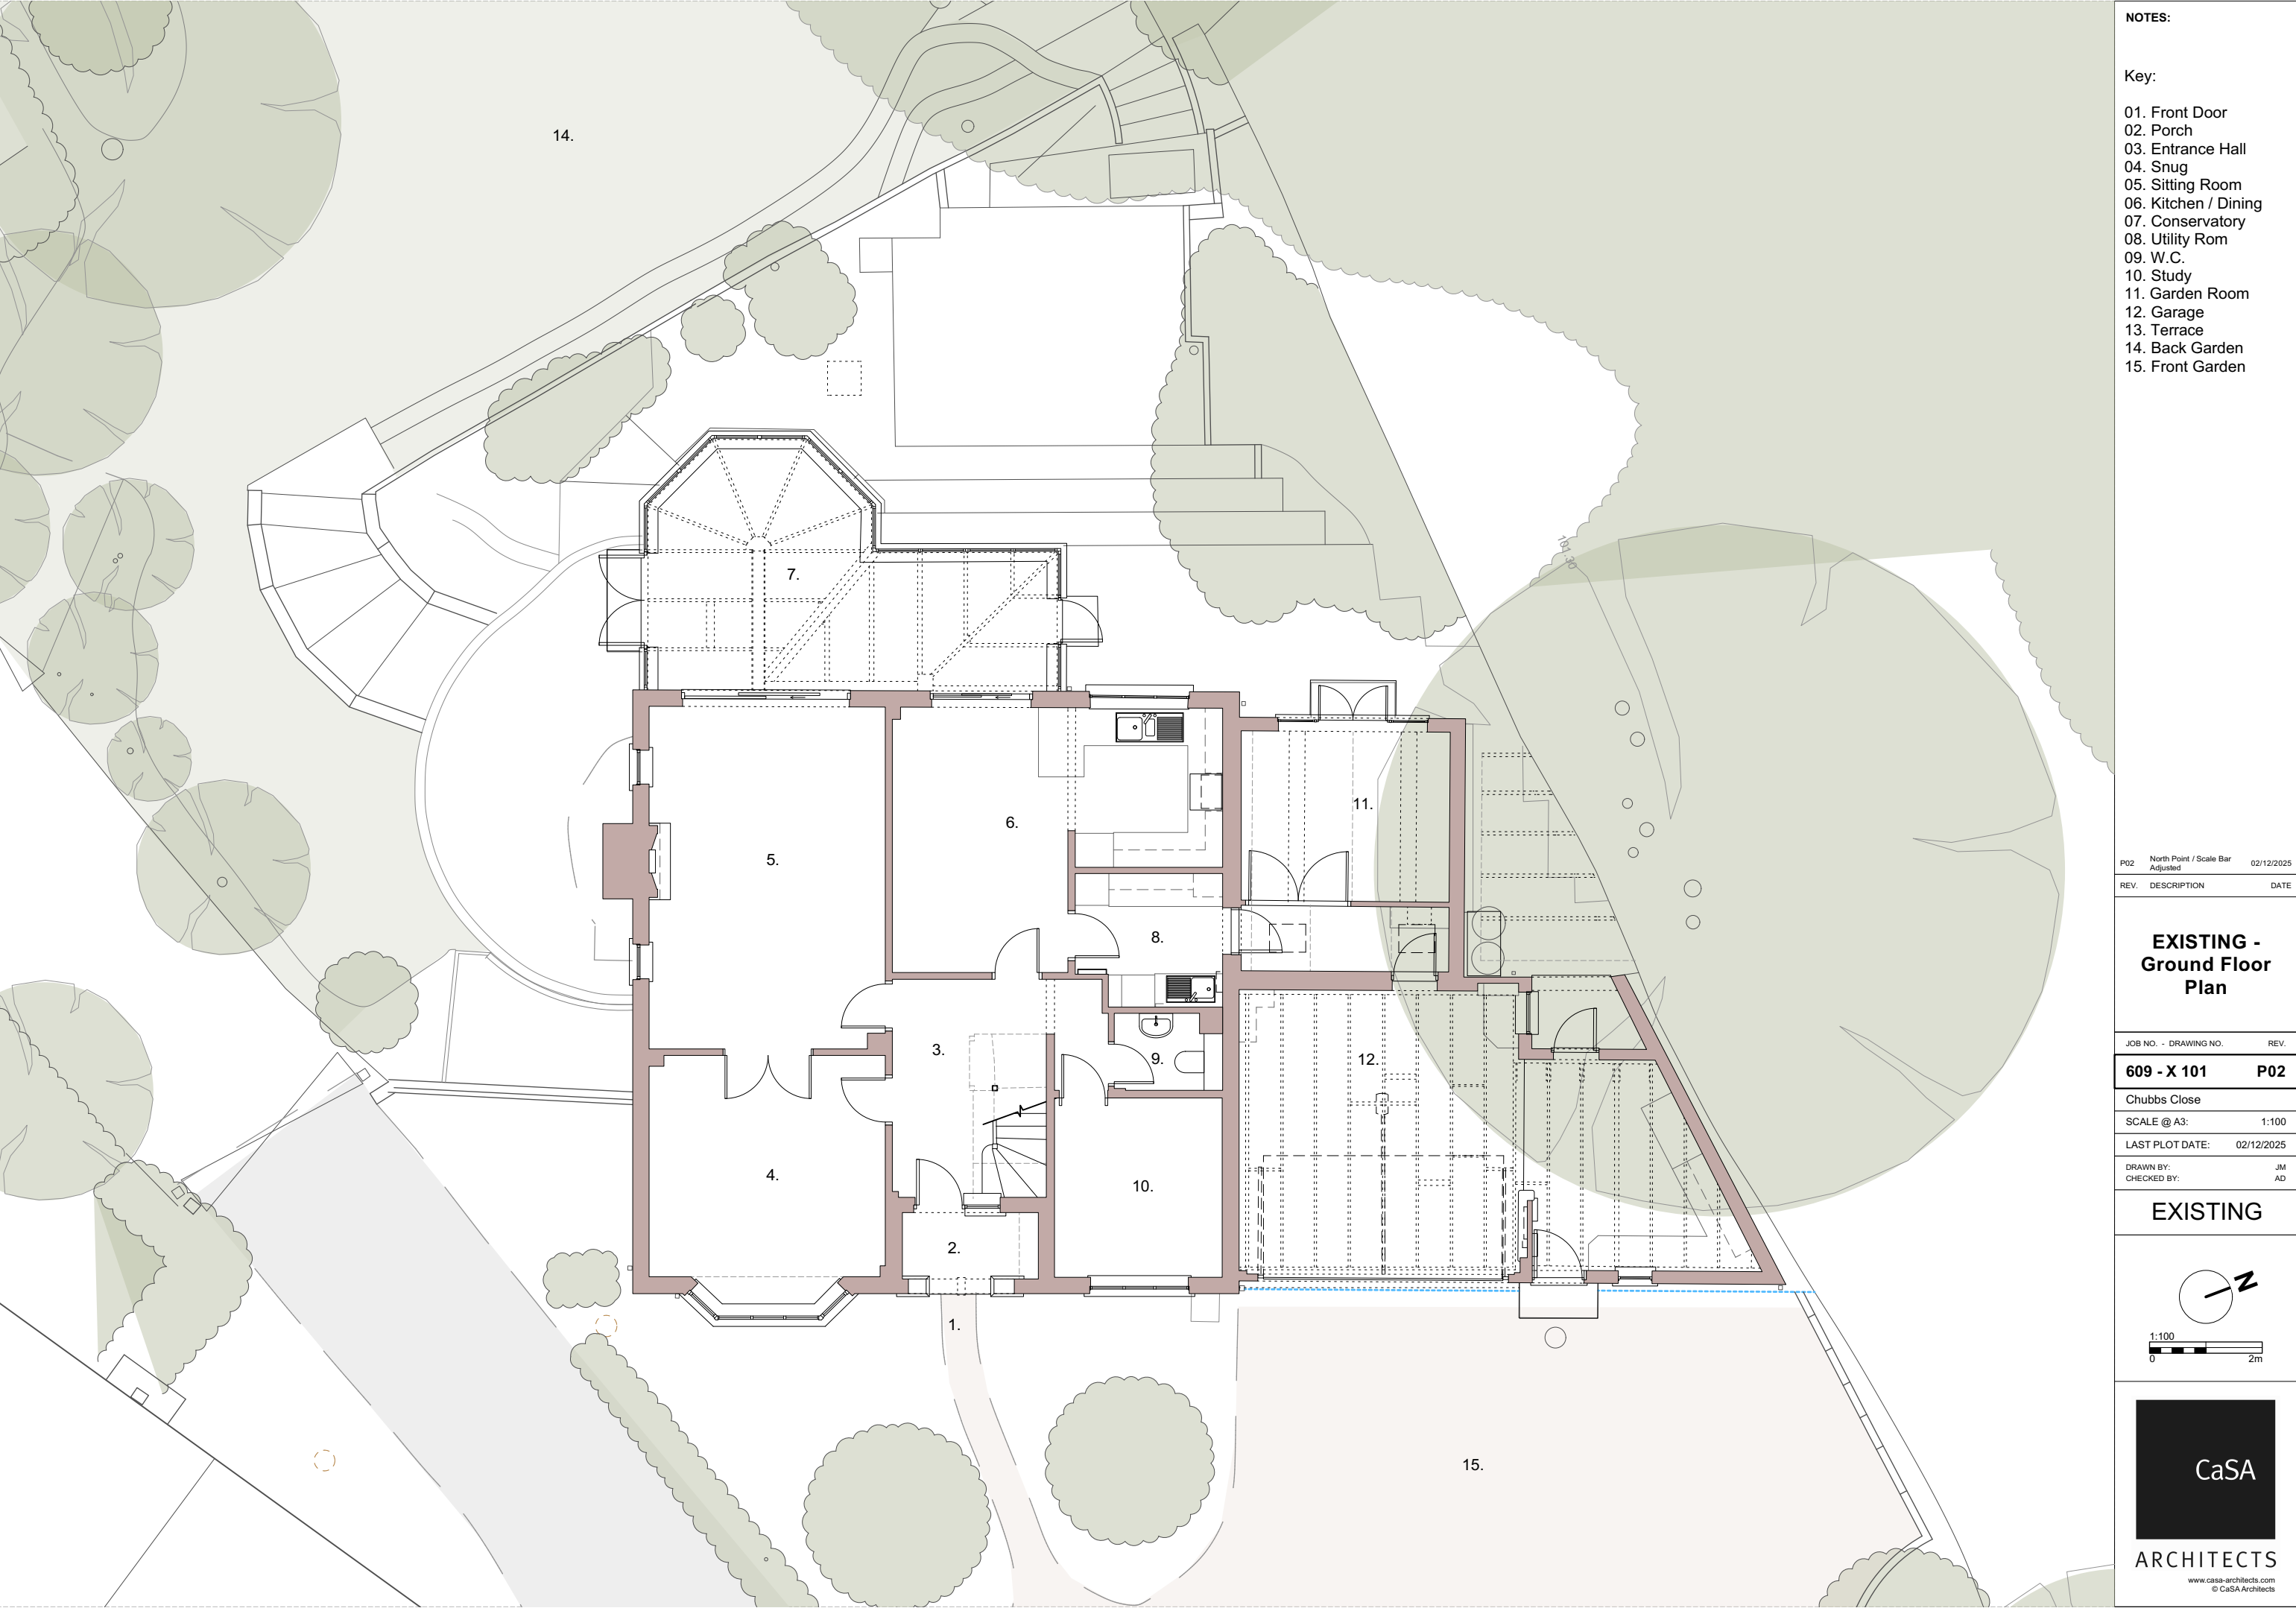

NOTES:

Key:

- 01. Front Door
- 02. Porch
- 03. Entrance Hall
- 04. Snug
- 05. Sitting Room
- 06. Kitchen / Dining
- 07. Conservatory
- 08. Utility Rom
- 09. W.C.
- 10. Study
- 11. Garden Room
- 12. Garage
- 13. Terrace
- 14. Back Garden
- 15. Front Garden

P02	North Point / Scale Bar Adjusted	02/12/2025
REV.	DESCRIPTION	DATE

EXISTING -
Ground Floor
Plan

JOB NO. -	DRAWING NO.	REV.
-----------	-------------	------

609 - X 101 P02


Chubbs Close

SCALE @ A3: 1:100

LAST PLOT DATE: 02/12/2025

DRAWN BY: JM
CHECKED BY: AD

EXISTING

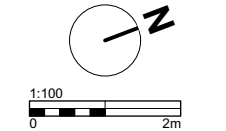

CaSA

ARCHITECTS

www.casa-architects.com
© CaSA Architects