



Planning

client
Mr & Mrs Kitching
address
7 Reybridge
Lacock
Chippenham
SN15 2PB

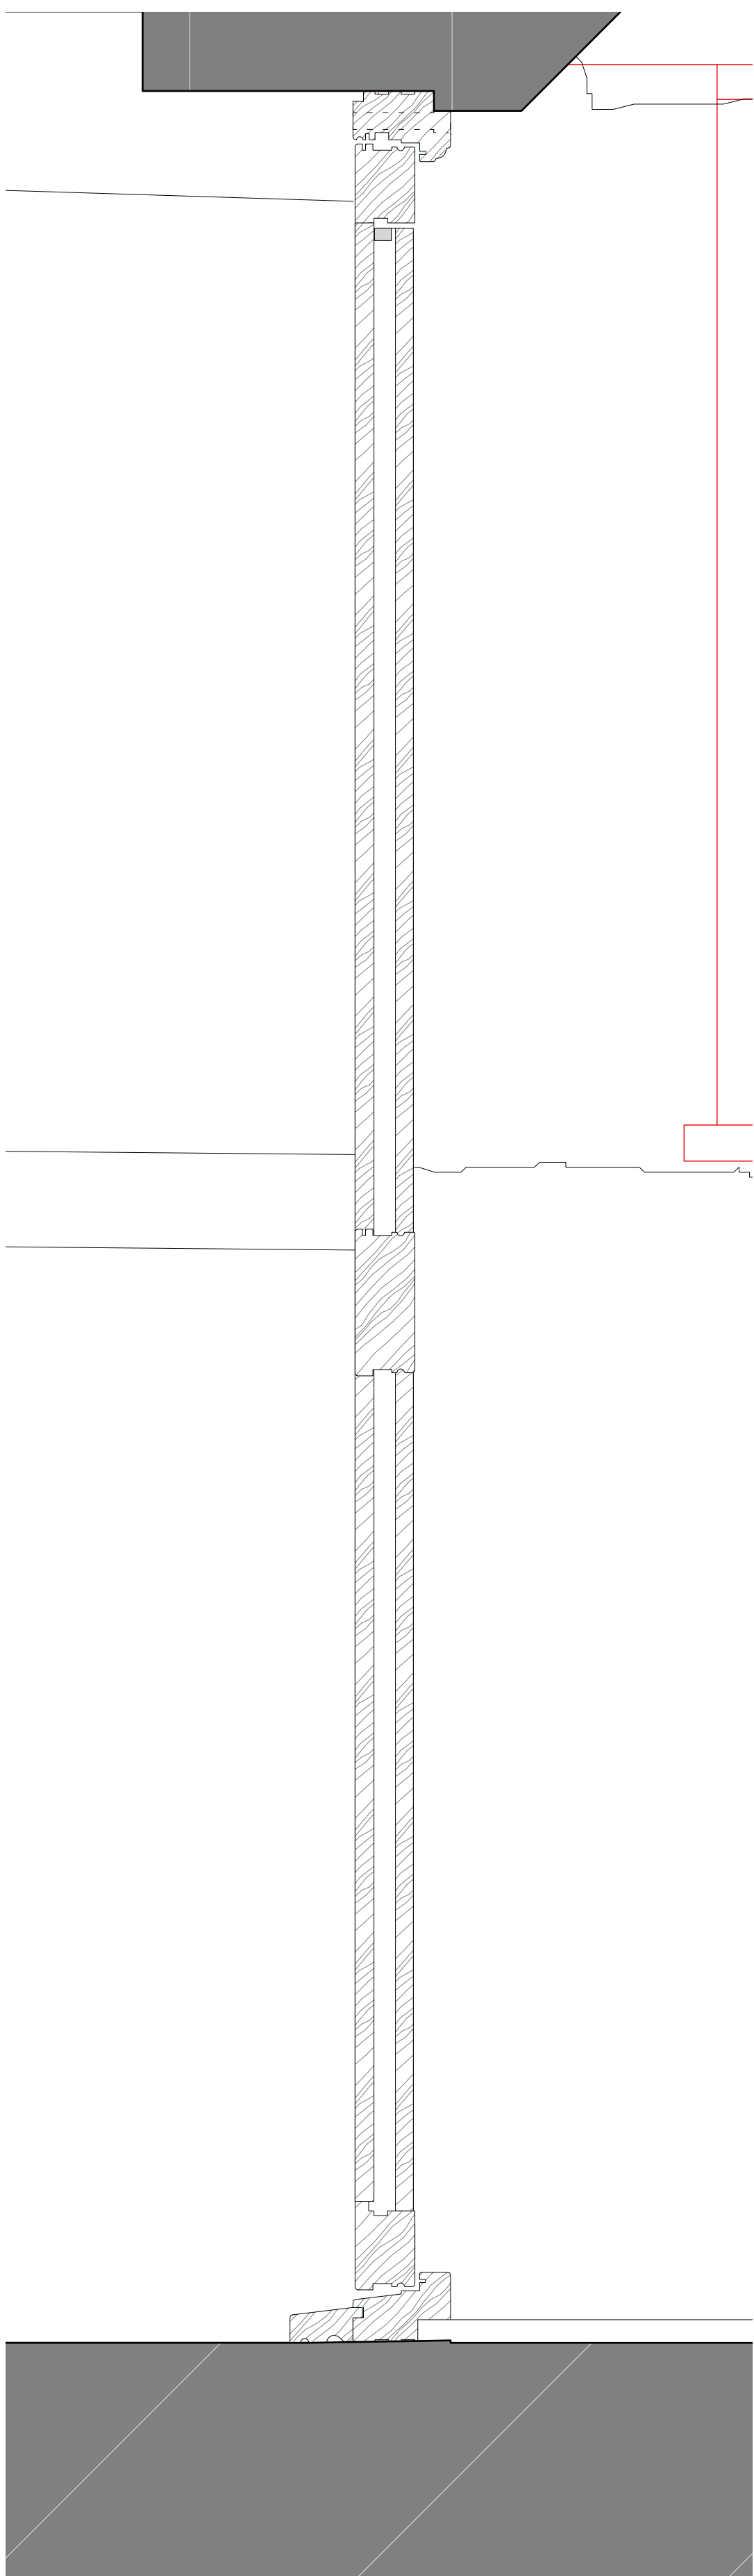

Vertical Section - Front Door

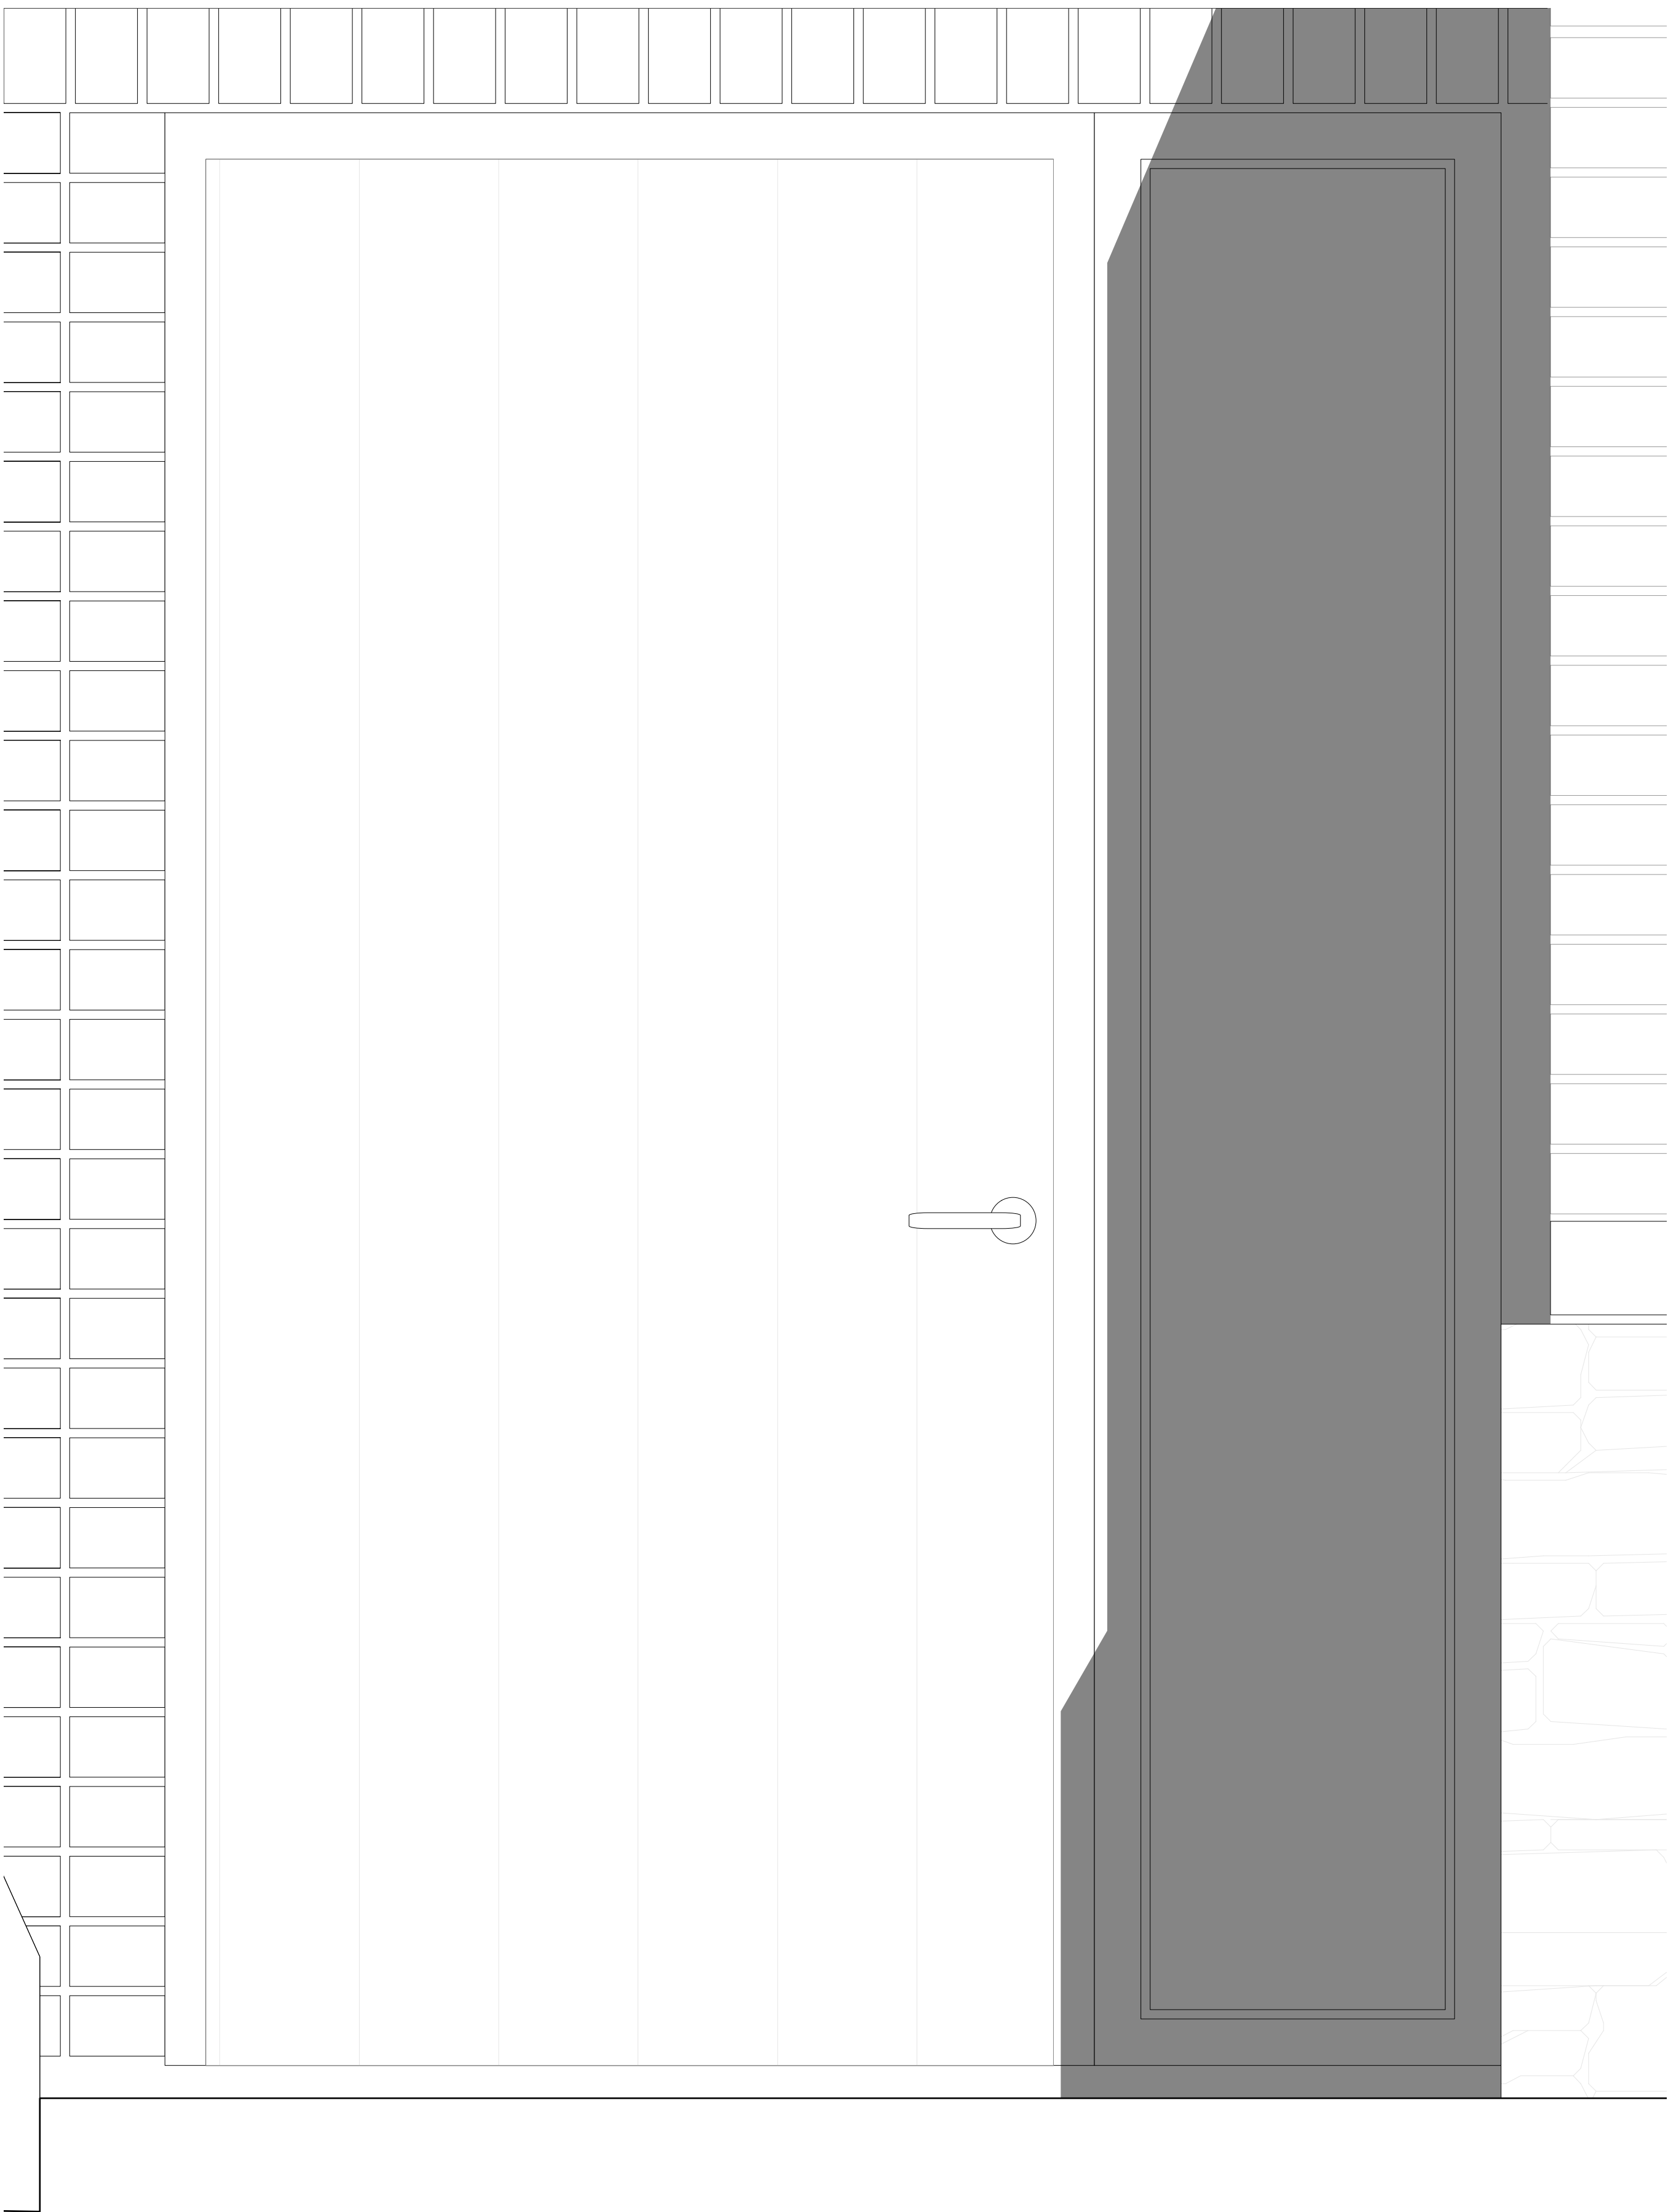

ELEVATION

0 1 2 2 3 3 m

REV BY DATE NOTES

PR front door detail

PROJECT	STAGE	DRAWING	REV	DRAWN
780	3	- 45		IM
SCALE	DATE	CREATOR		
1:5	• A1 L	NOV 25		