


- * Please note the 4 compost bins and 2 raised vegetable beds are to be added at a later date but are still shown on plan for future reference.

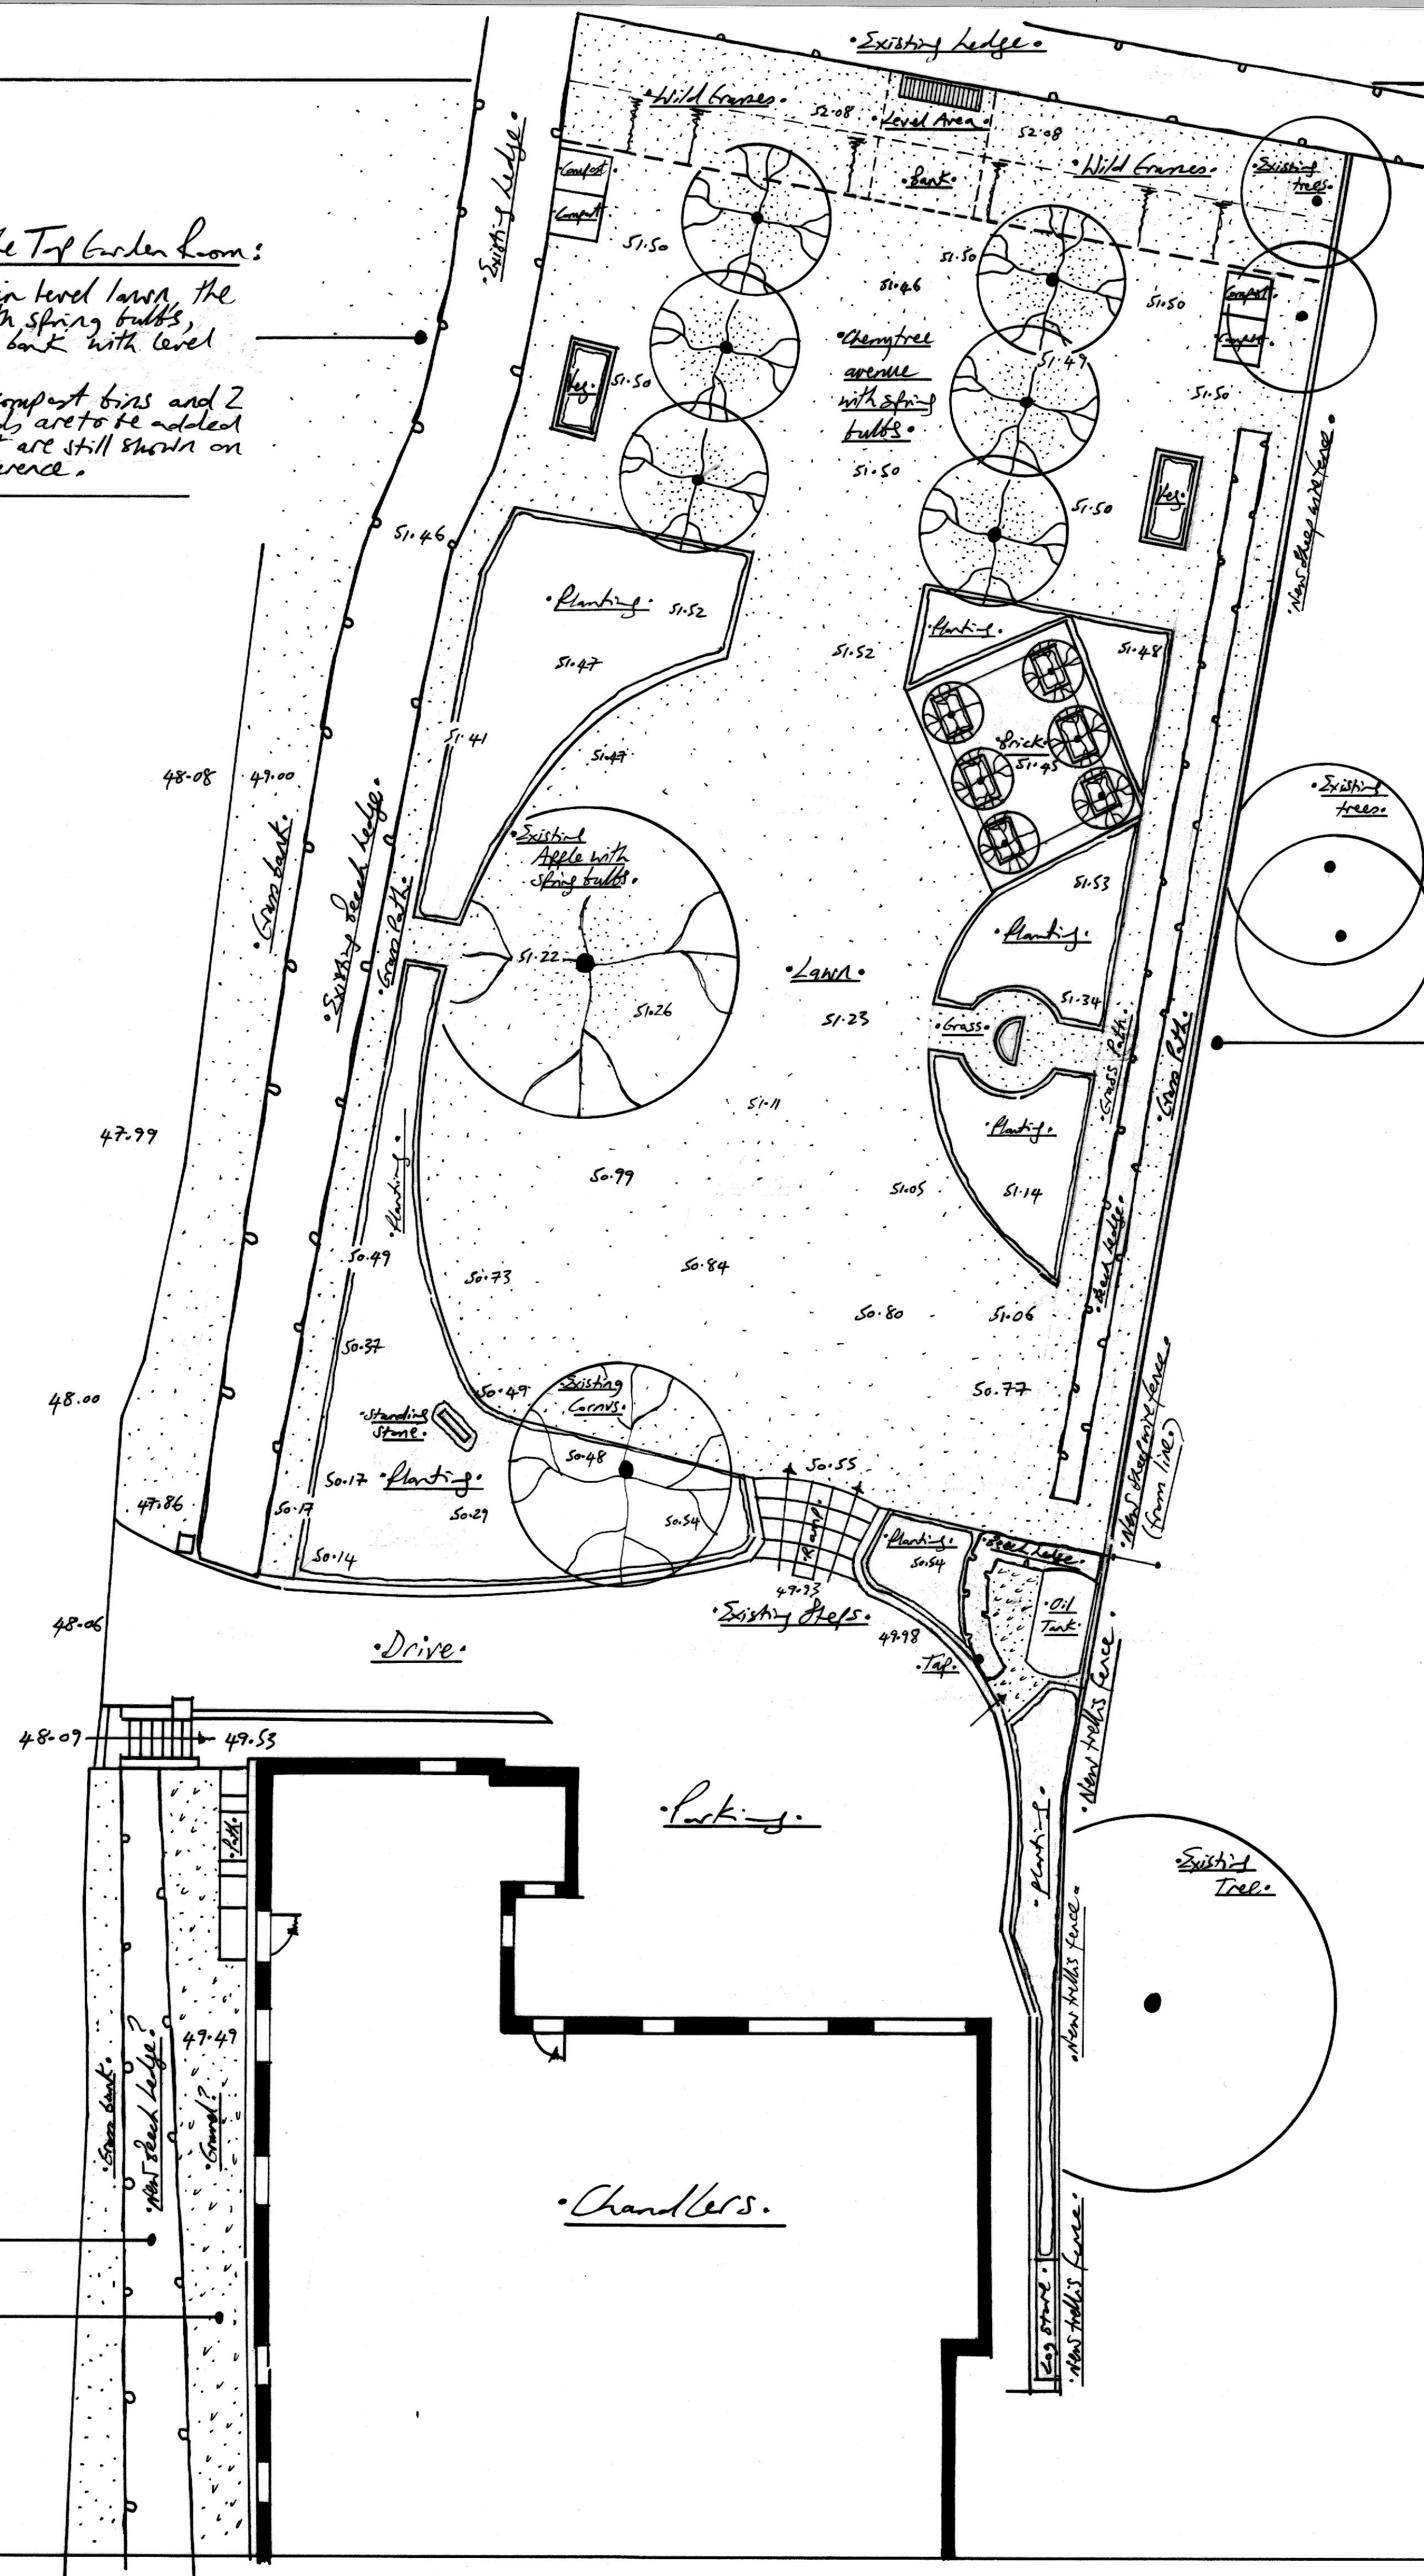


- This includes the existing main lawn, all of the near curved planting areas with metal edging, the D' shaped Shuter trough. Set on a brick base, the standing stone set in planting, the six pairs of trees with brick paving forming a seating area, the three grass paths running along each side of the border for hedge cutting, the trellis, the screen hedge, the tree planting, and the new path to the oil tank with planting & hedge.

- Please see The Written Specification Document for all technical details when reading this plan.

Replace existing lawn
with gravel?

• Chancellors.

- Soil: Sandy Loam / Fine Rich /
pH 7.5 Alkaline /
freely Draining.

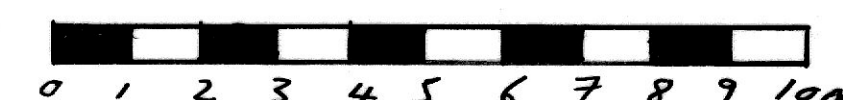

Project:

- Chandelers.

Date:

- November 2025.

Scale:

- 1:100 on A1.

Job no:

Drawing by:

- Sara Barraud.

Revisions

Revision 4/5th Nov 2025.

Drawing title:

- Master Garden Layout.

© Sara Barraud. All measurements to be checked on site.