

A




B



C



D

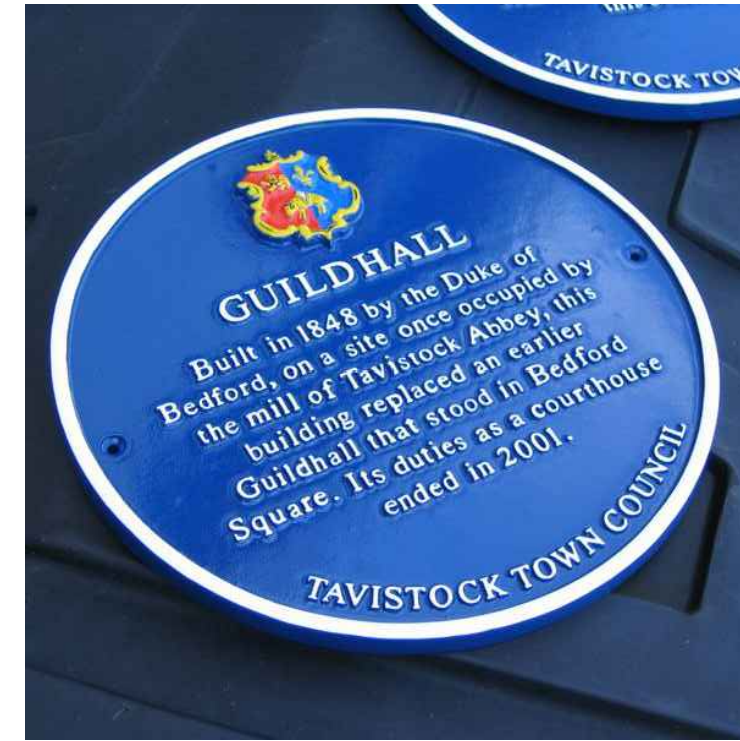

E



TYPICAL SIGNAGE PROPOSALS

1



2




EXISTING WAY FINDING SIGNAGE

A

TRADITIONAL FINGERPOSTS

Traditional Finger posts with variable directional arrows constructed of stainless steel and aluminium finished in black powdercoat finish with gold highlights.

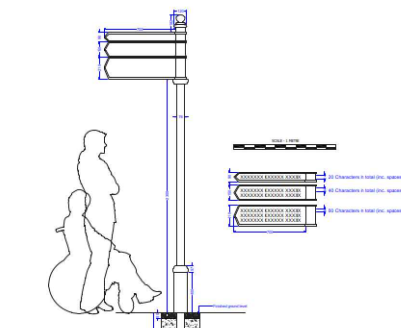


Typical sign details

B

INTERPRETATION BOARDS

Freestanding interpretation display boards with development information and site heritage for residents and visitors. Stainless steel construction finished in black.

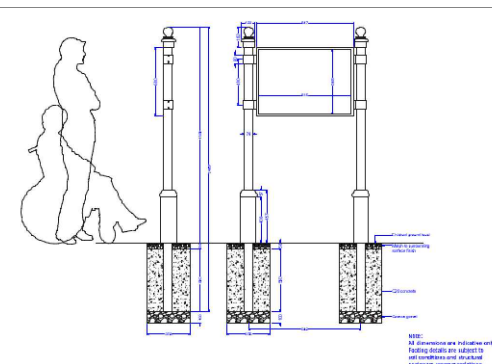

Typical sign details

C

LECTERN-MOUNTED INTERPRETATION PANELS

lectern-mounted interpretation panel in maintenance-free Man-made Timber, landscape format, unglazed. The overall dimensions of display frame 941mm wide x 759mm high give a visible display size of 841mm wide x 594mm high. For overall height and ground clearance when installed. These interpretation and information panels will provide information and layouts of the apartments and numbering together with parking and access arrangements.

D


HISTORIC CAST ALUMINIUM WALL PLAQUES

Historic wall mounted plaque with date and brief description of previous building usage. 495mm diameter finished in blue.

E

DEVELOPMENT /BUILDING NAME AND DATE STONES.

Development name and date stone build into walls at high level within gables or above vehicle and pedestrian entrances into development made from buff coloured reconstone.

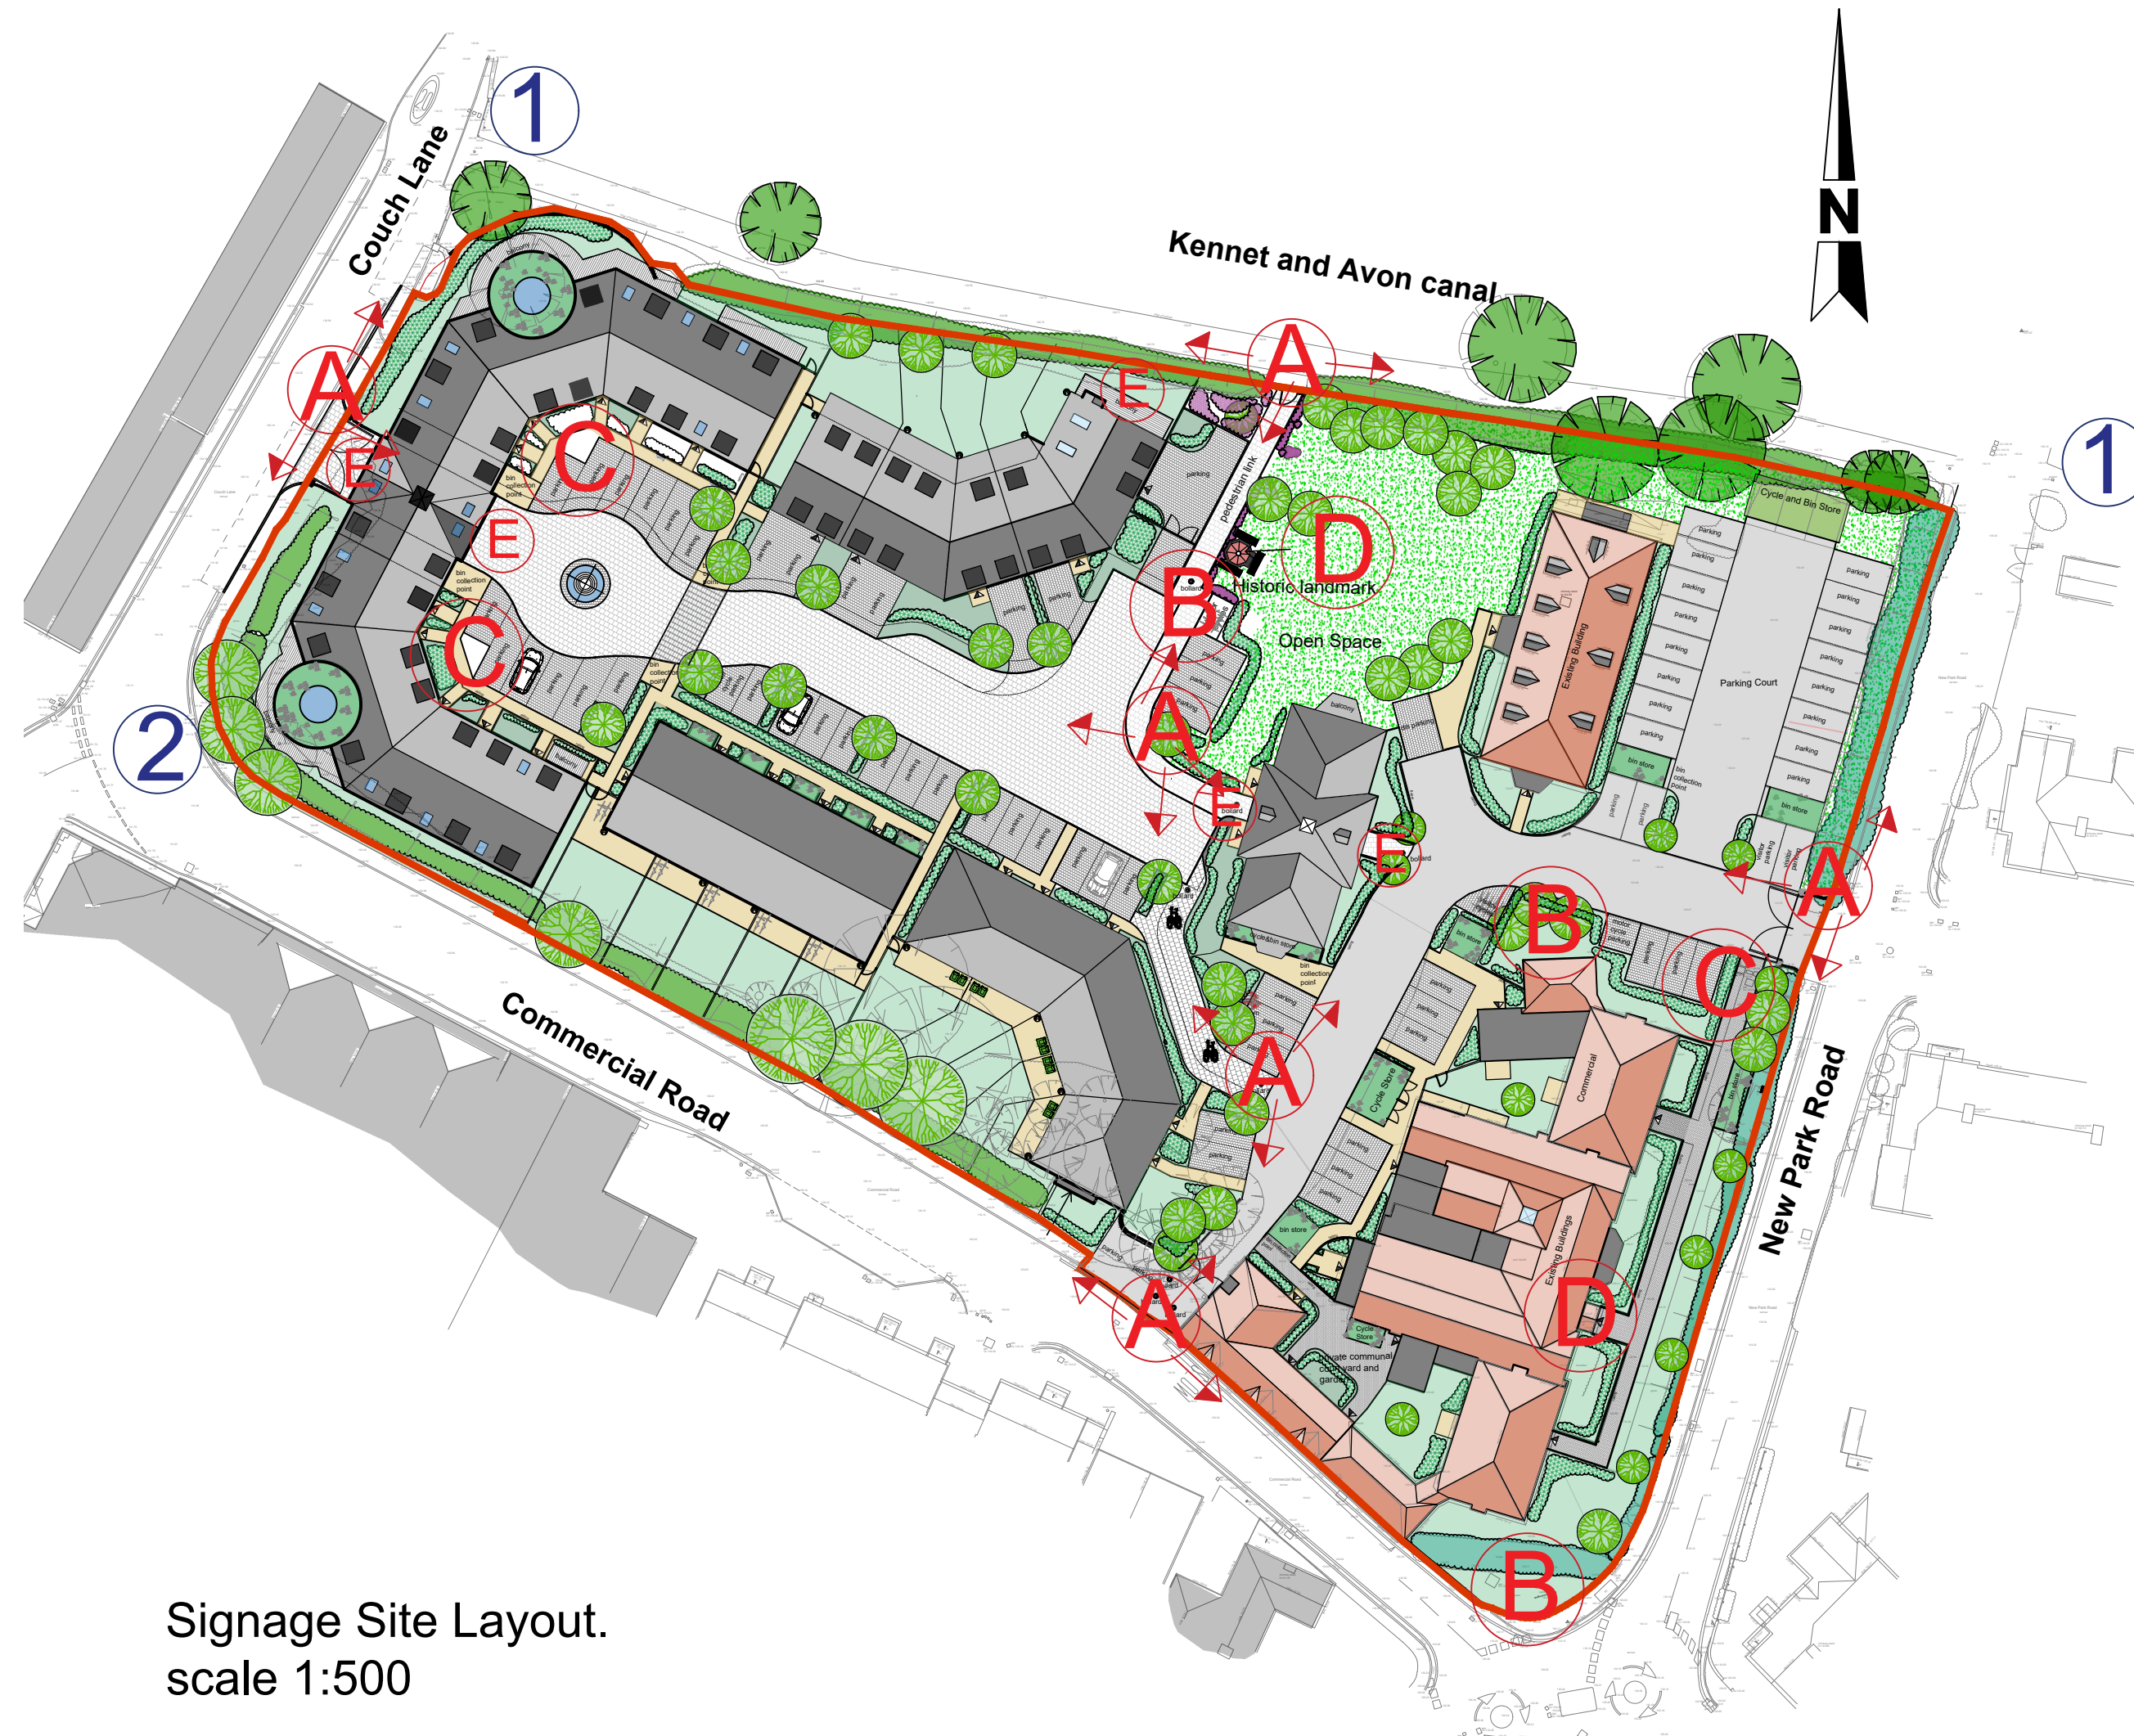

Signage Site Layout.
scale 1:500

PLANNING SUBMISSION-SIGNAGE AND WAY FINDING LAYOUT.

Note:

All designs and information conveyed are the intellectual property of APEX PLANNING DESIGN. The unauthorised copying, usage or distribution of this drawing or the contents of; in part or in whole is forbidden without express permission. All dimensions to be checked on site and any discrepancy immediately reported to APEX PLANNING DESIGN. ©Copyright all rights reserved. APEX PLANNING DESIGN 2025. The drawings produced are Apex Planning Design interpretation of an approved third party design. These drawings are for the purposes of planning only. Any changes to the approved planning drawings are entirely the clients own design, undertaken at their instruction and are implemented at their own risk.

Client

Gainsborough Group
Construction Ltd

Job

Devizes Community Hospital Site
New Park Road
Devizes
Wiltshire
SN10 1EF

Title

New Build
Proposed Site Layout
Signage and Way finding strategy

Scale

1:500@A1

Date

November 2025

Drawn


Stewart Maxwell BSc. (Hons)

Drg Number

APD-05-25-21

Revisions

Scales

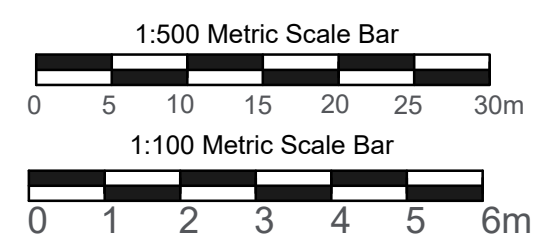

APEX
PLANNING
DESIGN

Email: stewart@apexpd.co.uk