
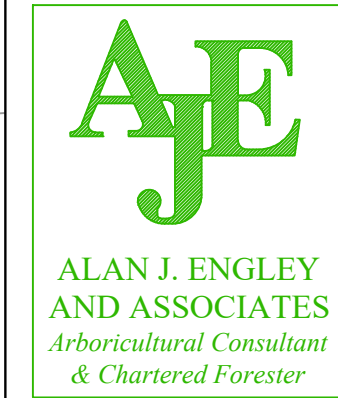


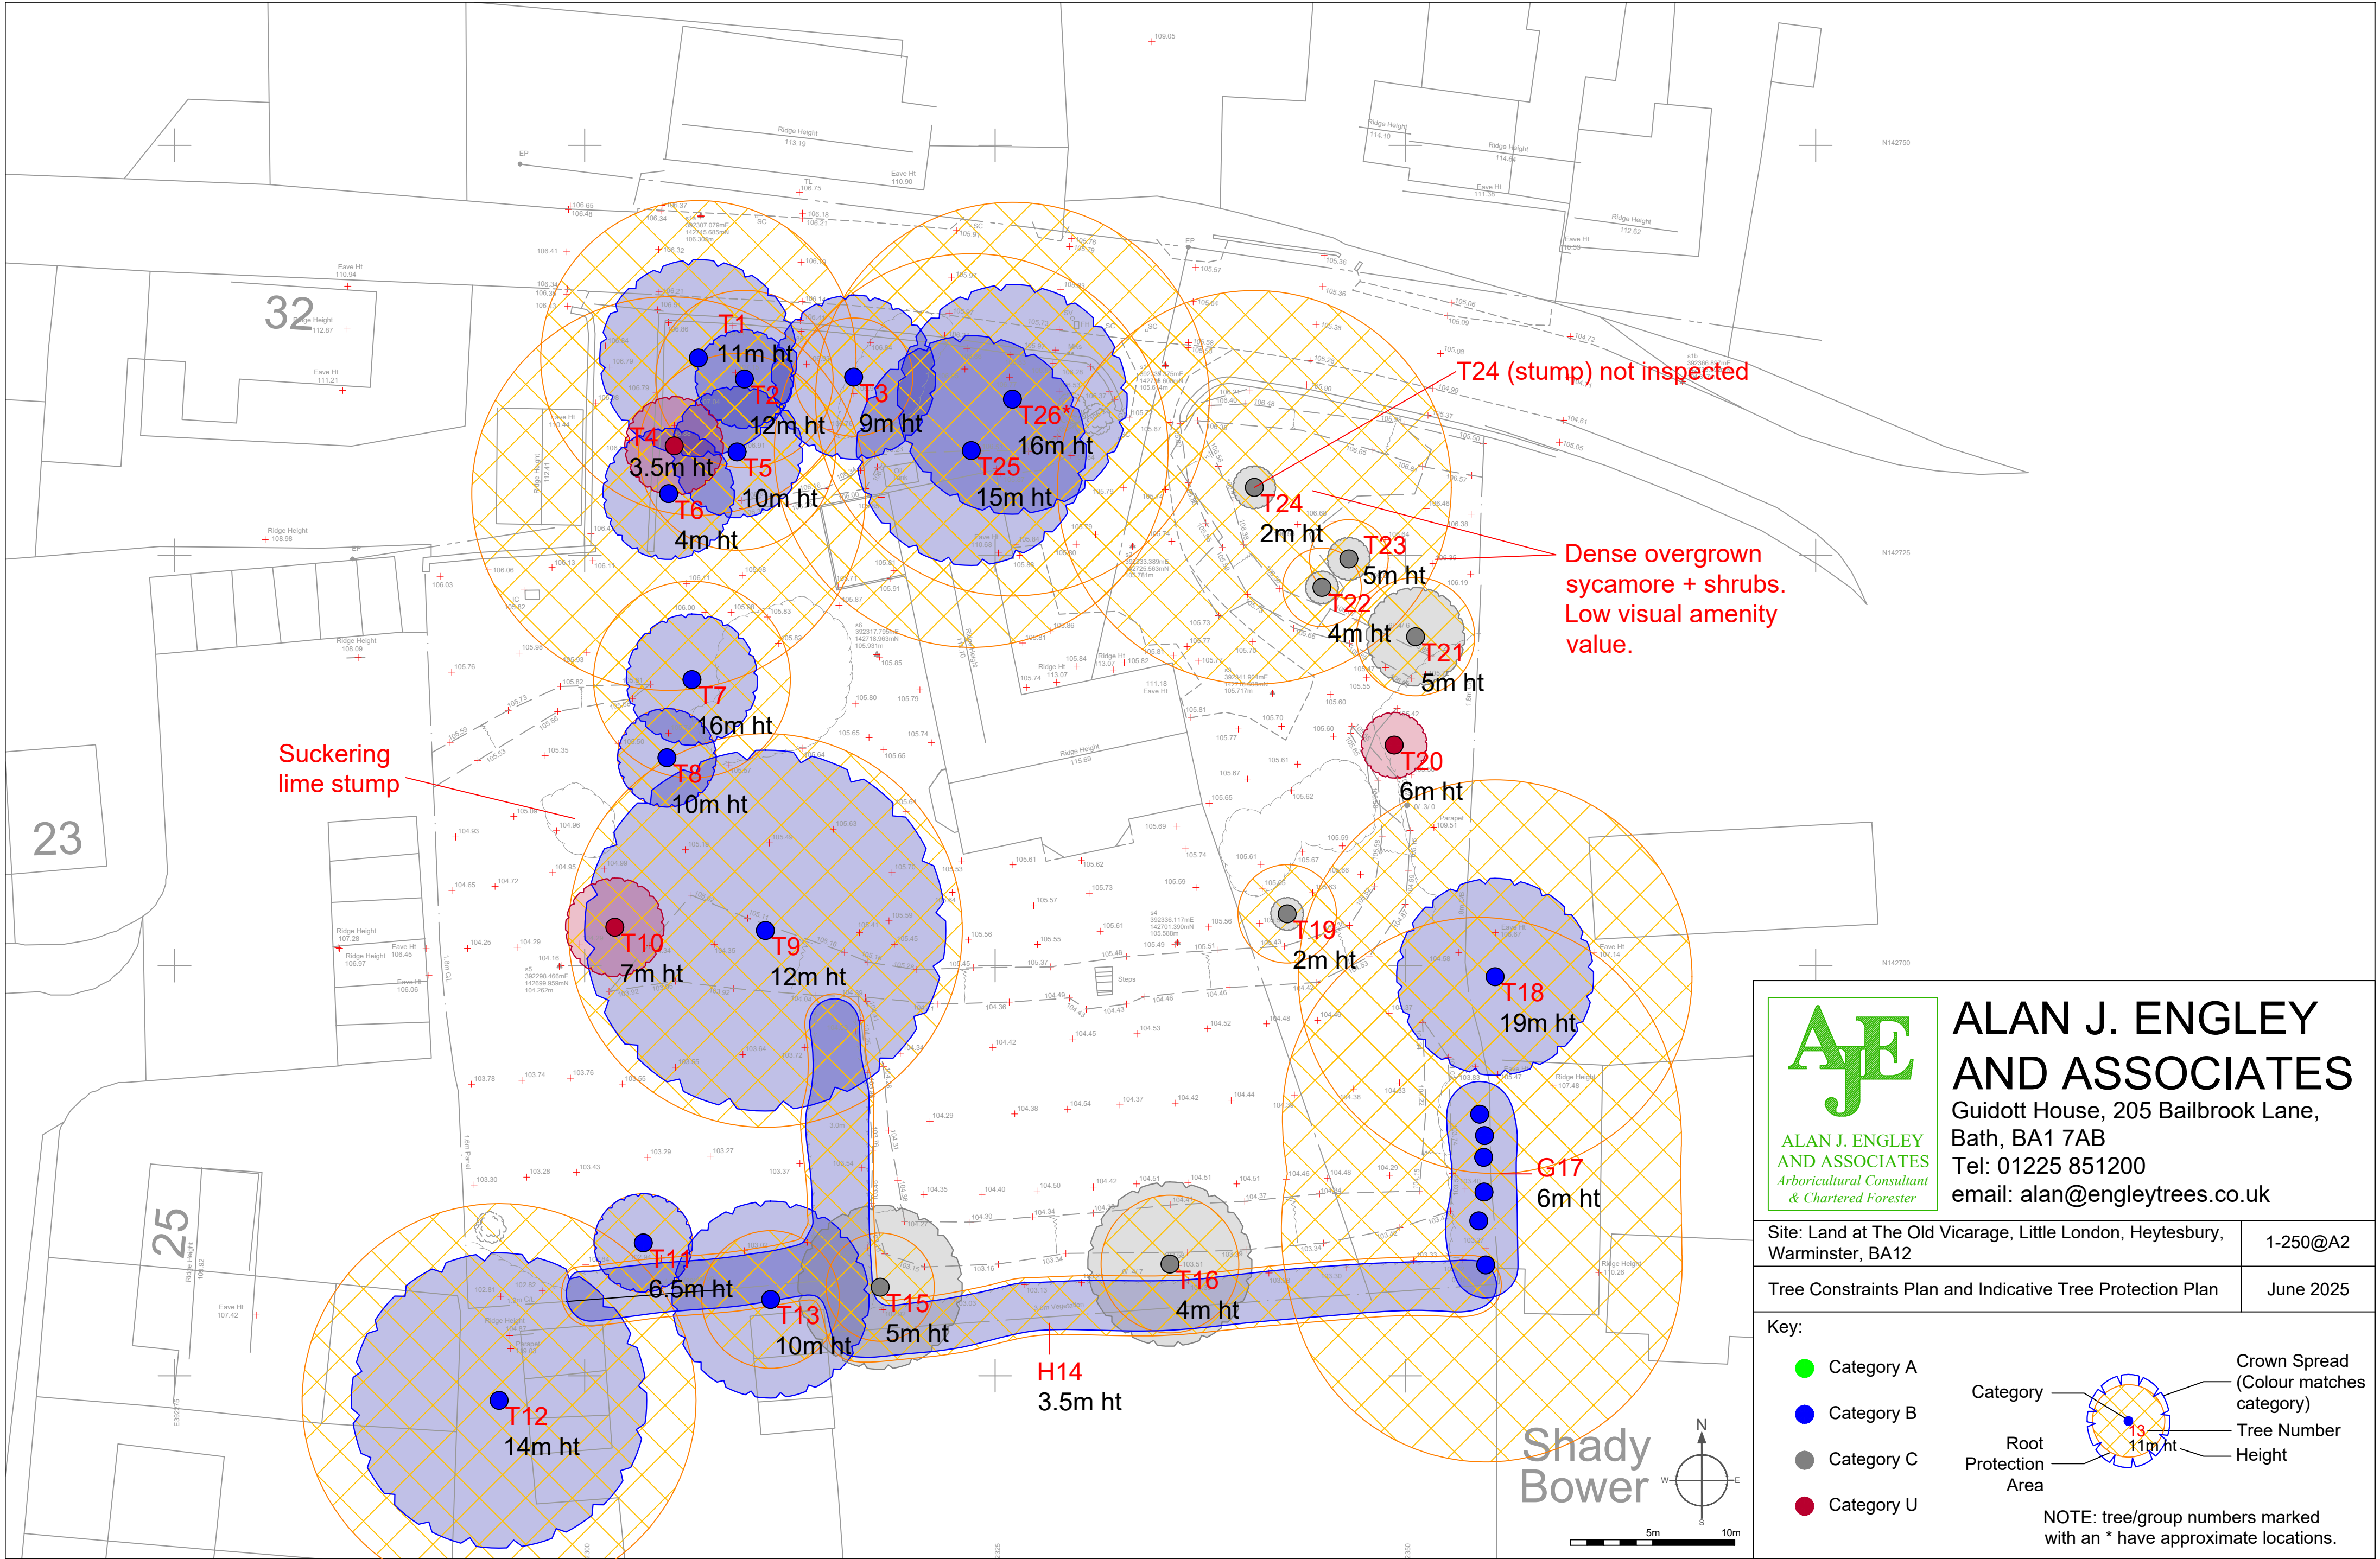

**ALAN J. ENGLE Y
AND ASSOCIATES**
Guidott House, 205 Bailbrook Lane,
Bath, BA1 7AB
Tel: 01225 851200
email: alan@engleytrees.co.uk

Site: Land at The Old Vicarage, Little London, Heytesbury, Warminster, BA12	1-250@A2
Tree Constraints Plan and Indicative Tree Protection Plan	June 2025

Key:

- Category A (Green dot)
- Category B (Blue dot)
- Category C (Grey dot)
- Category U (Red dot)

Category

Root Protection Area

Crown Spread (Colour matches category)

Tree Number

Height

NOTE: tree/group numbers marked with an * have approximate locations.