


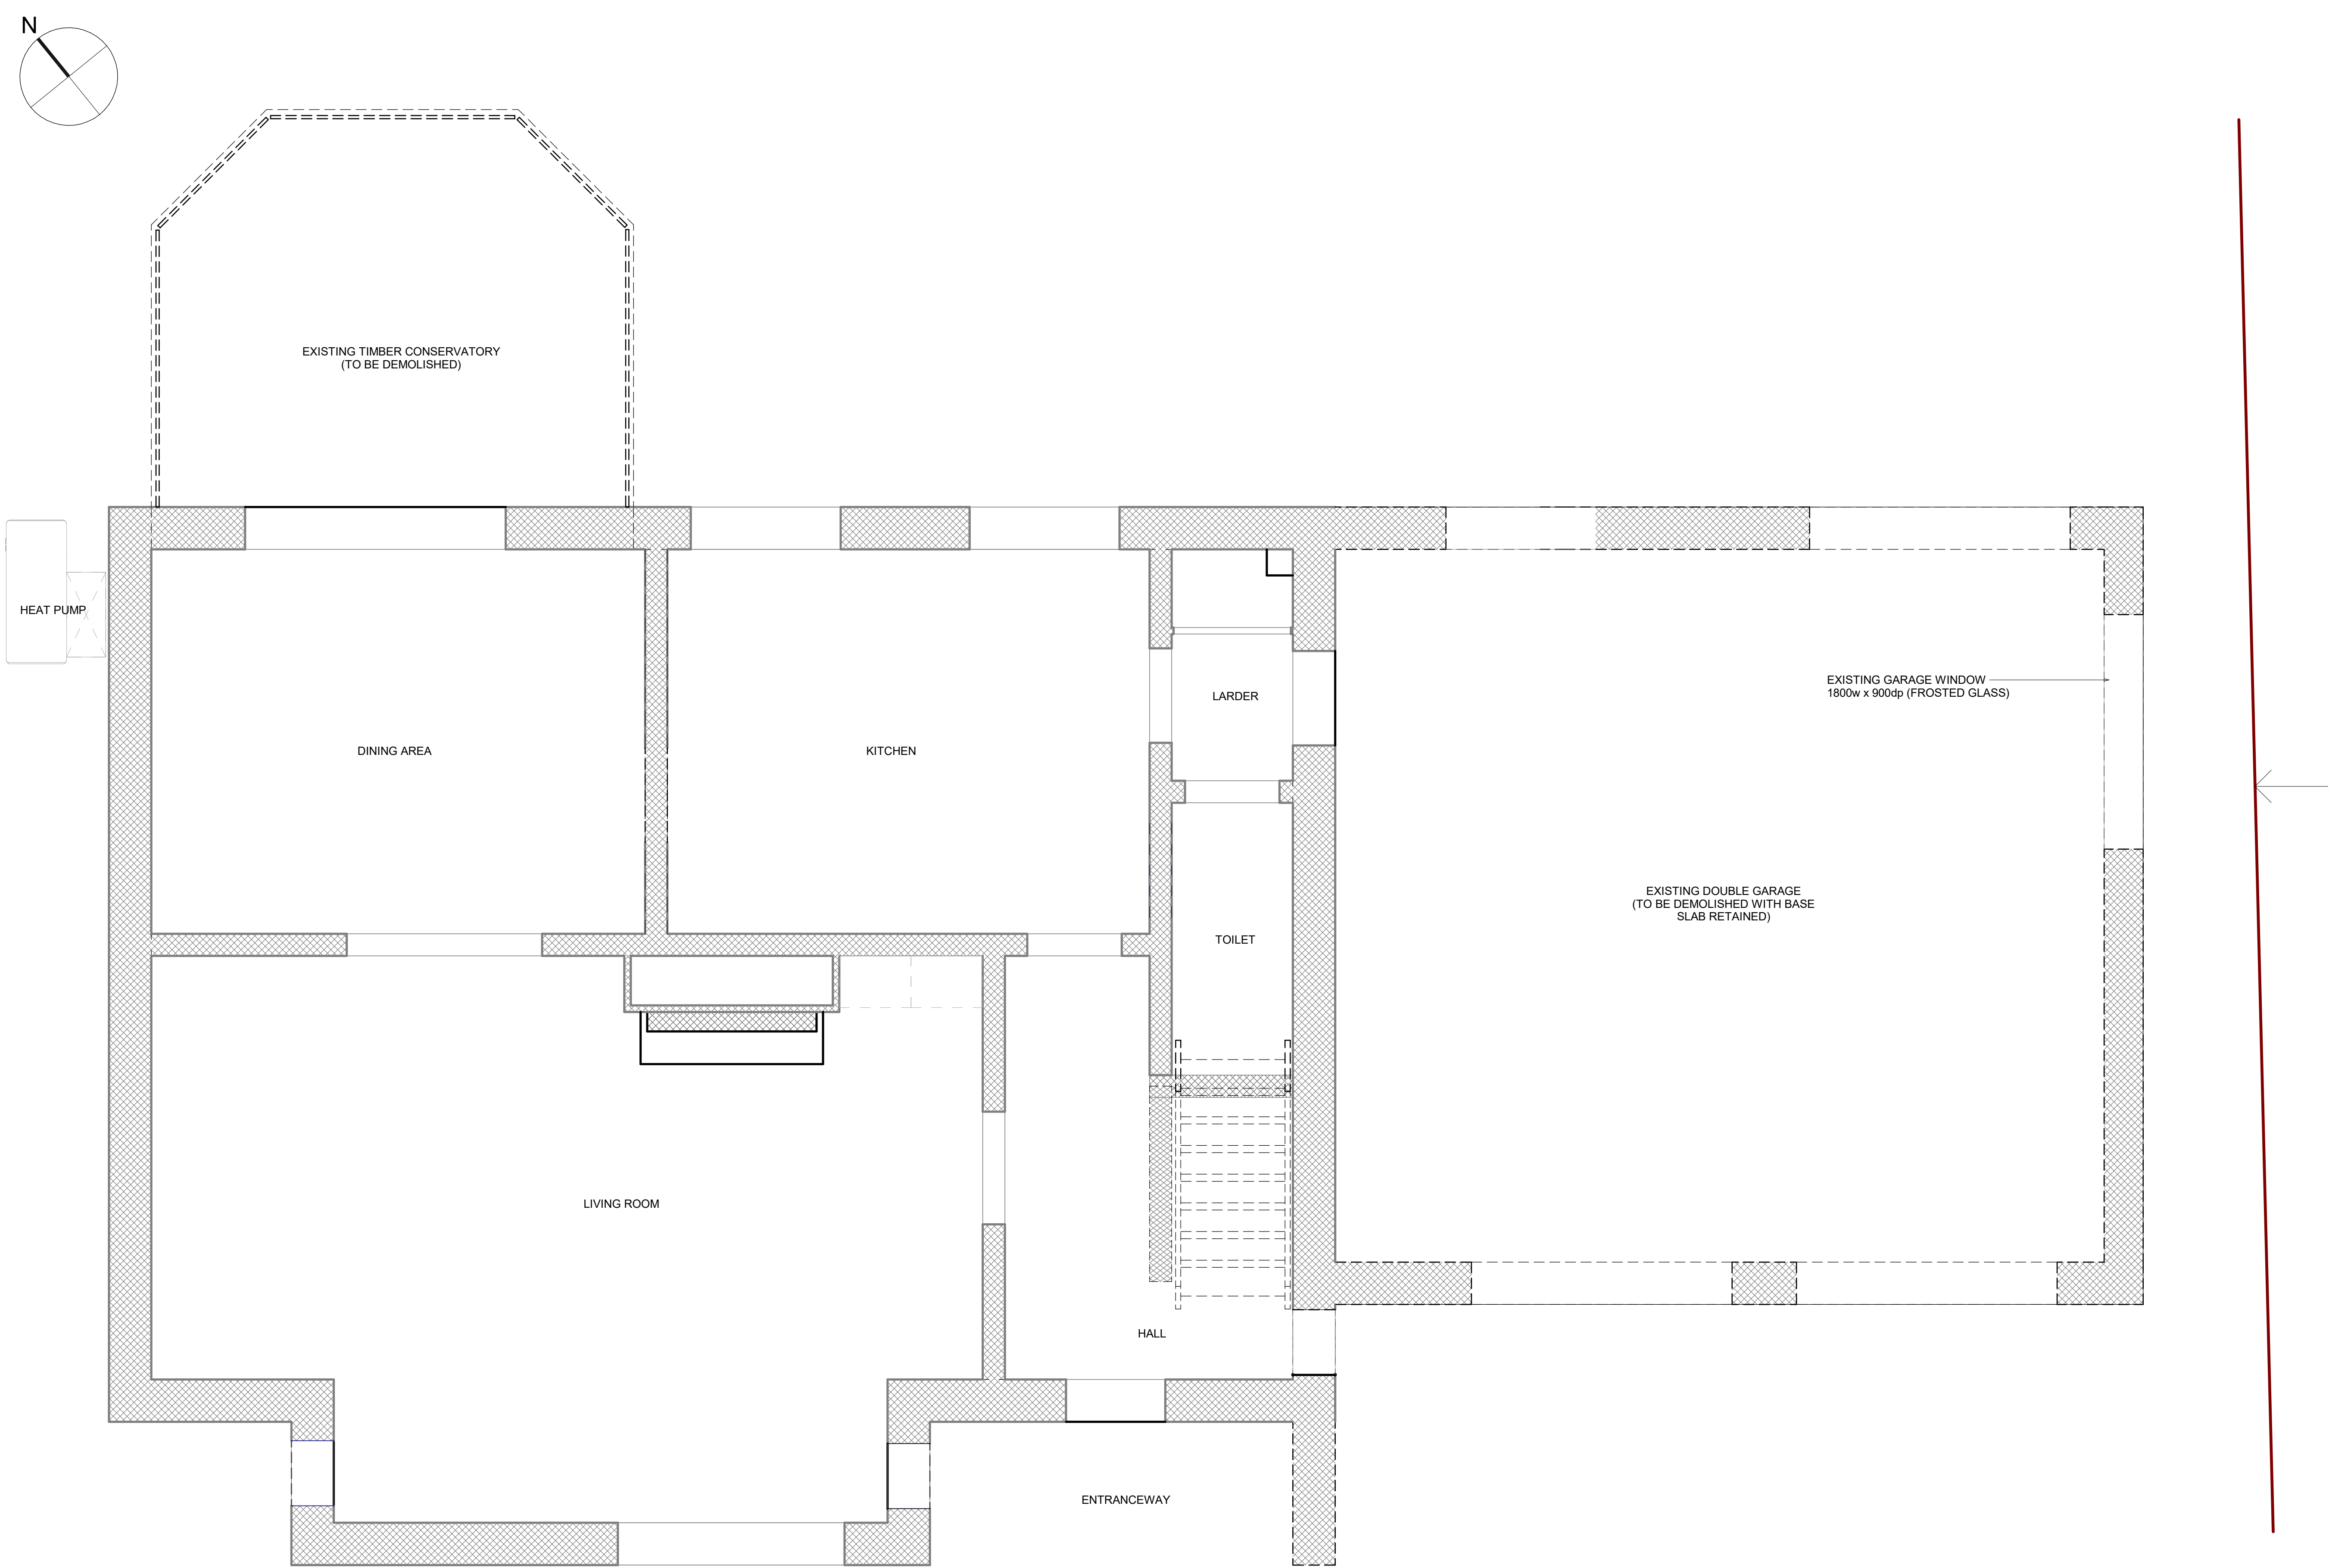

PLAN: GROUND FLOOR LEVEL
Ground Floor Existing Plan
Scale: 1 : 25



SCALE BAR 1:25

01	07.12.25	JF	VB	PLANNING APPLICATION
REV	DATE	BY	Aprvd.	DESCRIPTION
REVISIONS				
CLIENT				
Mr & Mrs Fuller				
PROJECT TITLE				
BROOKFIELDS - 36 BUNNIES LANE, ROWDE, DEVIZES, SN10 2QB				
DRAWING TITLE				
Ground Floor Existing Plan				
DRAWN BY		JF	DATE	
			07/12/2025 19:33:43	
SCALE		As Shown		JOB No.
				BL-001
STATUS				REVISION
Planning				01
DRAWING NUMBER				
BL-001-1001				