



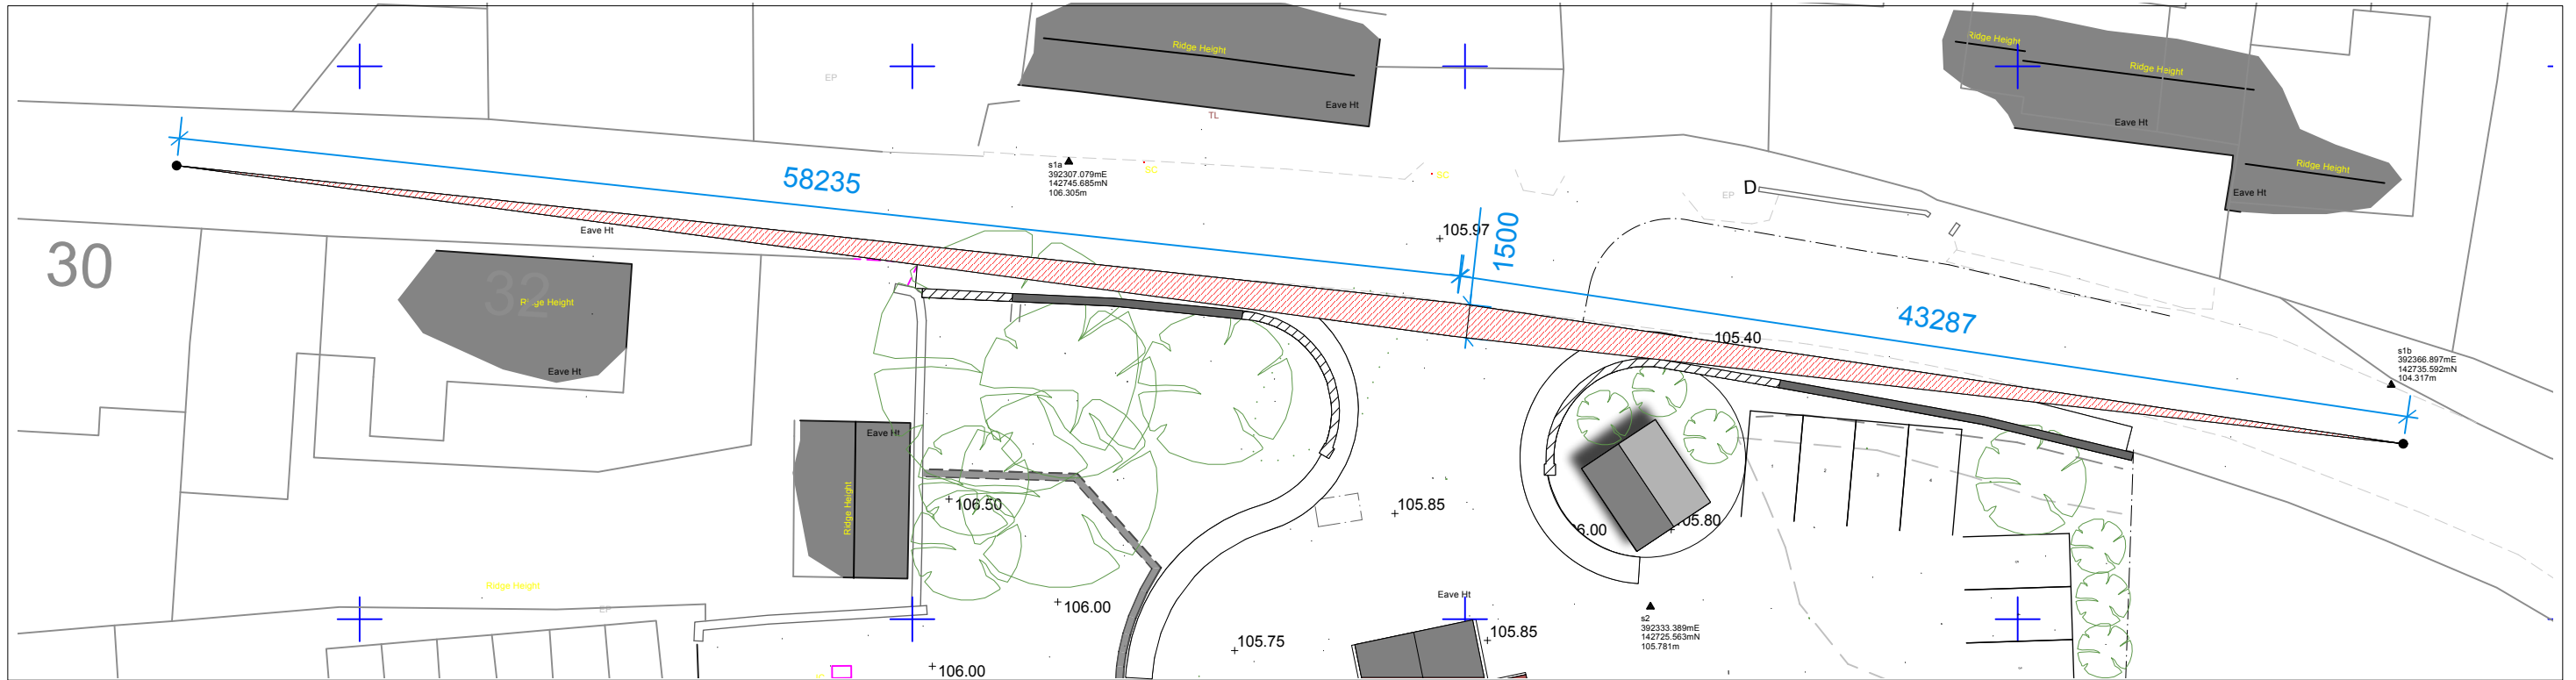

The Old Vicarage - Proposed Plan - Vehicle Visibility Splay Diagram

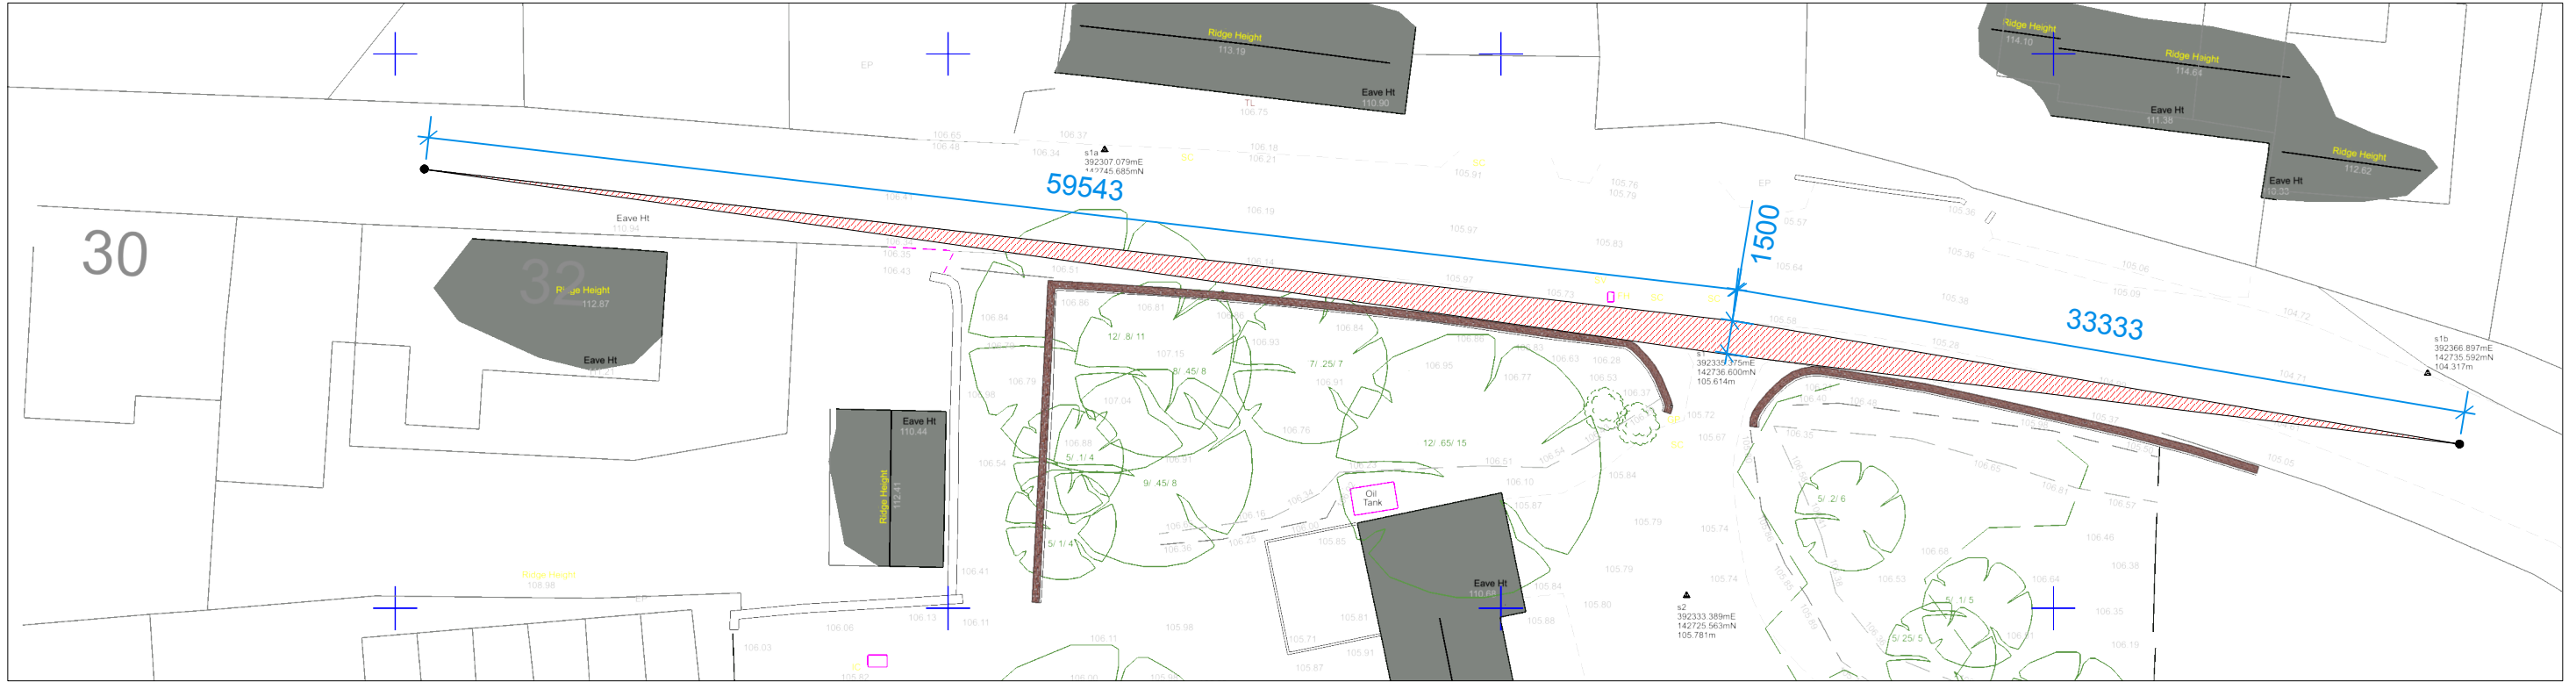

The Old Vicarage - Existing Plan - Vehicle Visibility Splay Diagram

