



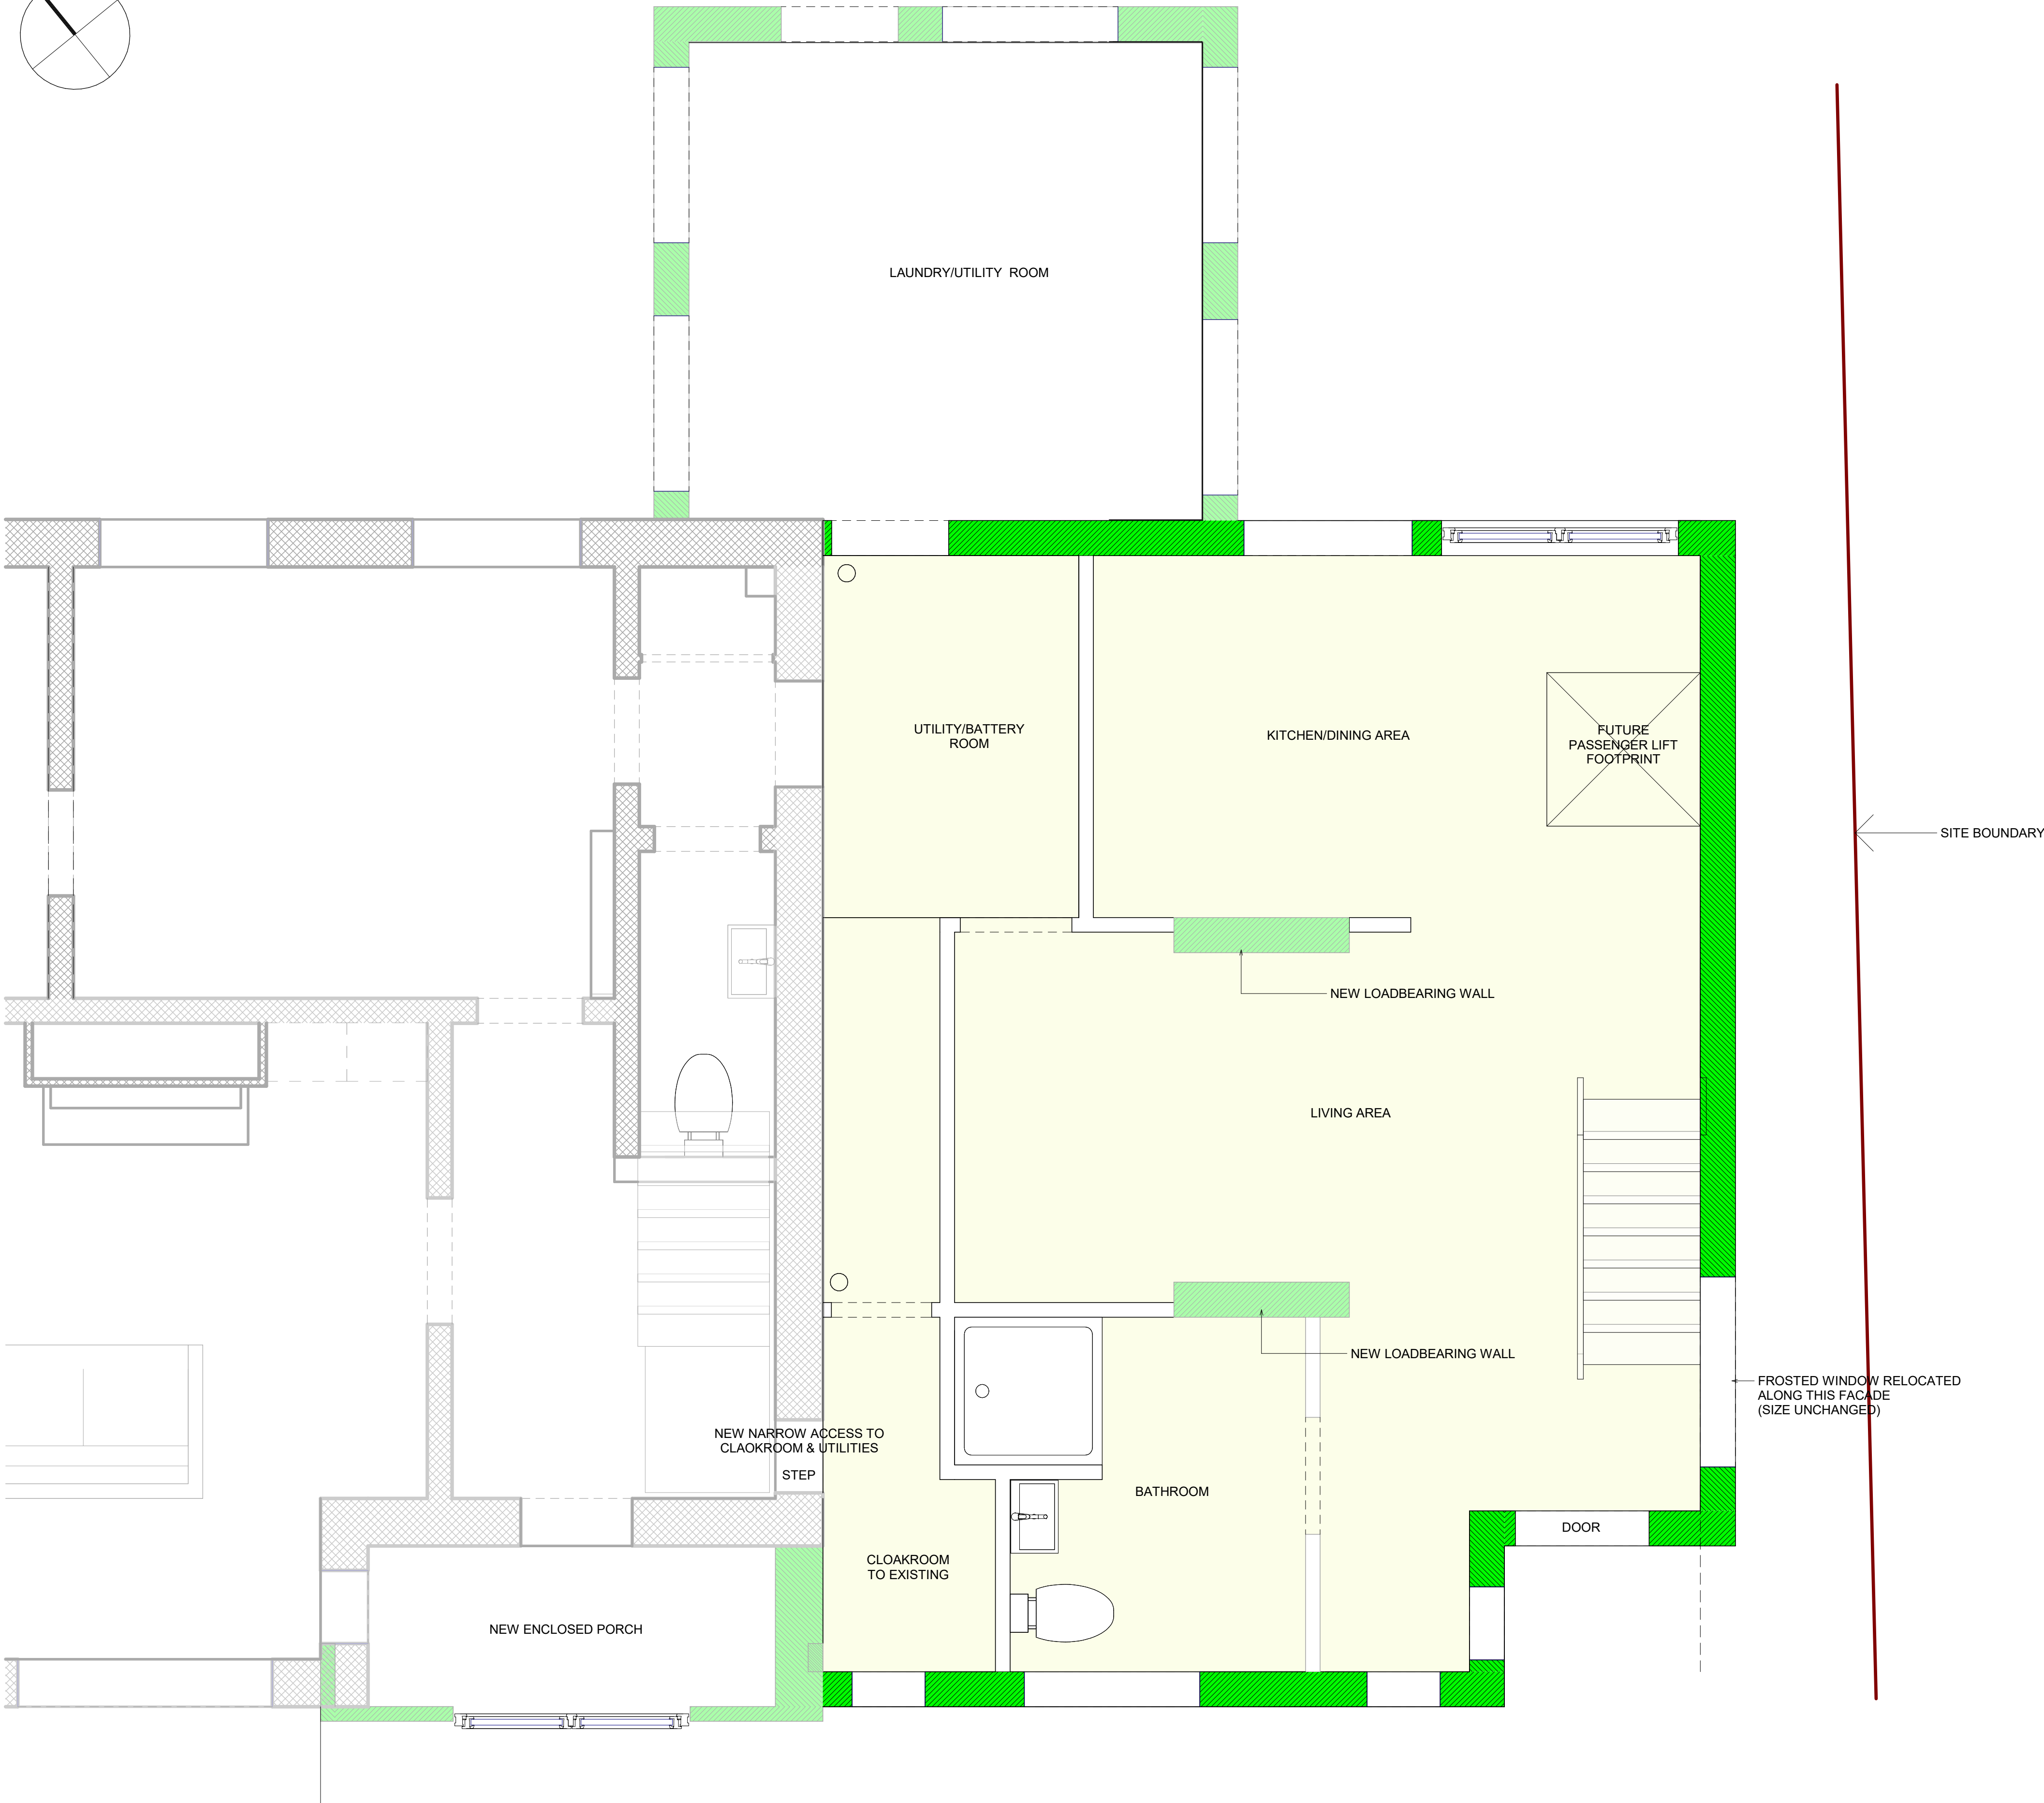

PLAN: GROUND FLOOR LEVEL
Ground Floor Proposed Plan
Scale: 1 : 25

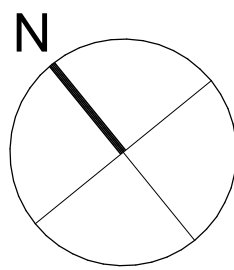

01	07.12.25	JF	VB	PLANNING APPLICATION	
REV	DATE	BY	Aprvd.	DESCRIPTION	
REVISIONS					
CLIENT					
Mr & Mrs Fuller					
PROJECT TITLE					
BROOKFIELDS - 36 BUNNIES LANE, ROWDE, DEVIZES, SN10 2QB					
DRAWING TITLE					
Ground Floor Proposed					
DRAWN BY JF			DATE 07/12/2025 19:33:46		
SCALE As Shown			JOB No. BL-001		
STATUS Planning			REVISION 01		
DRAWING NUMBER BL-001-1003					