


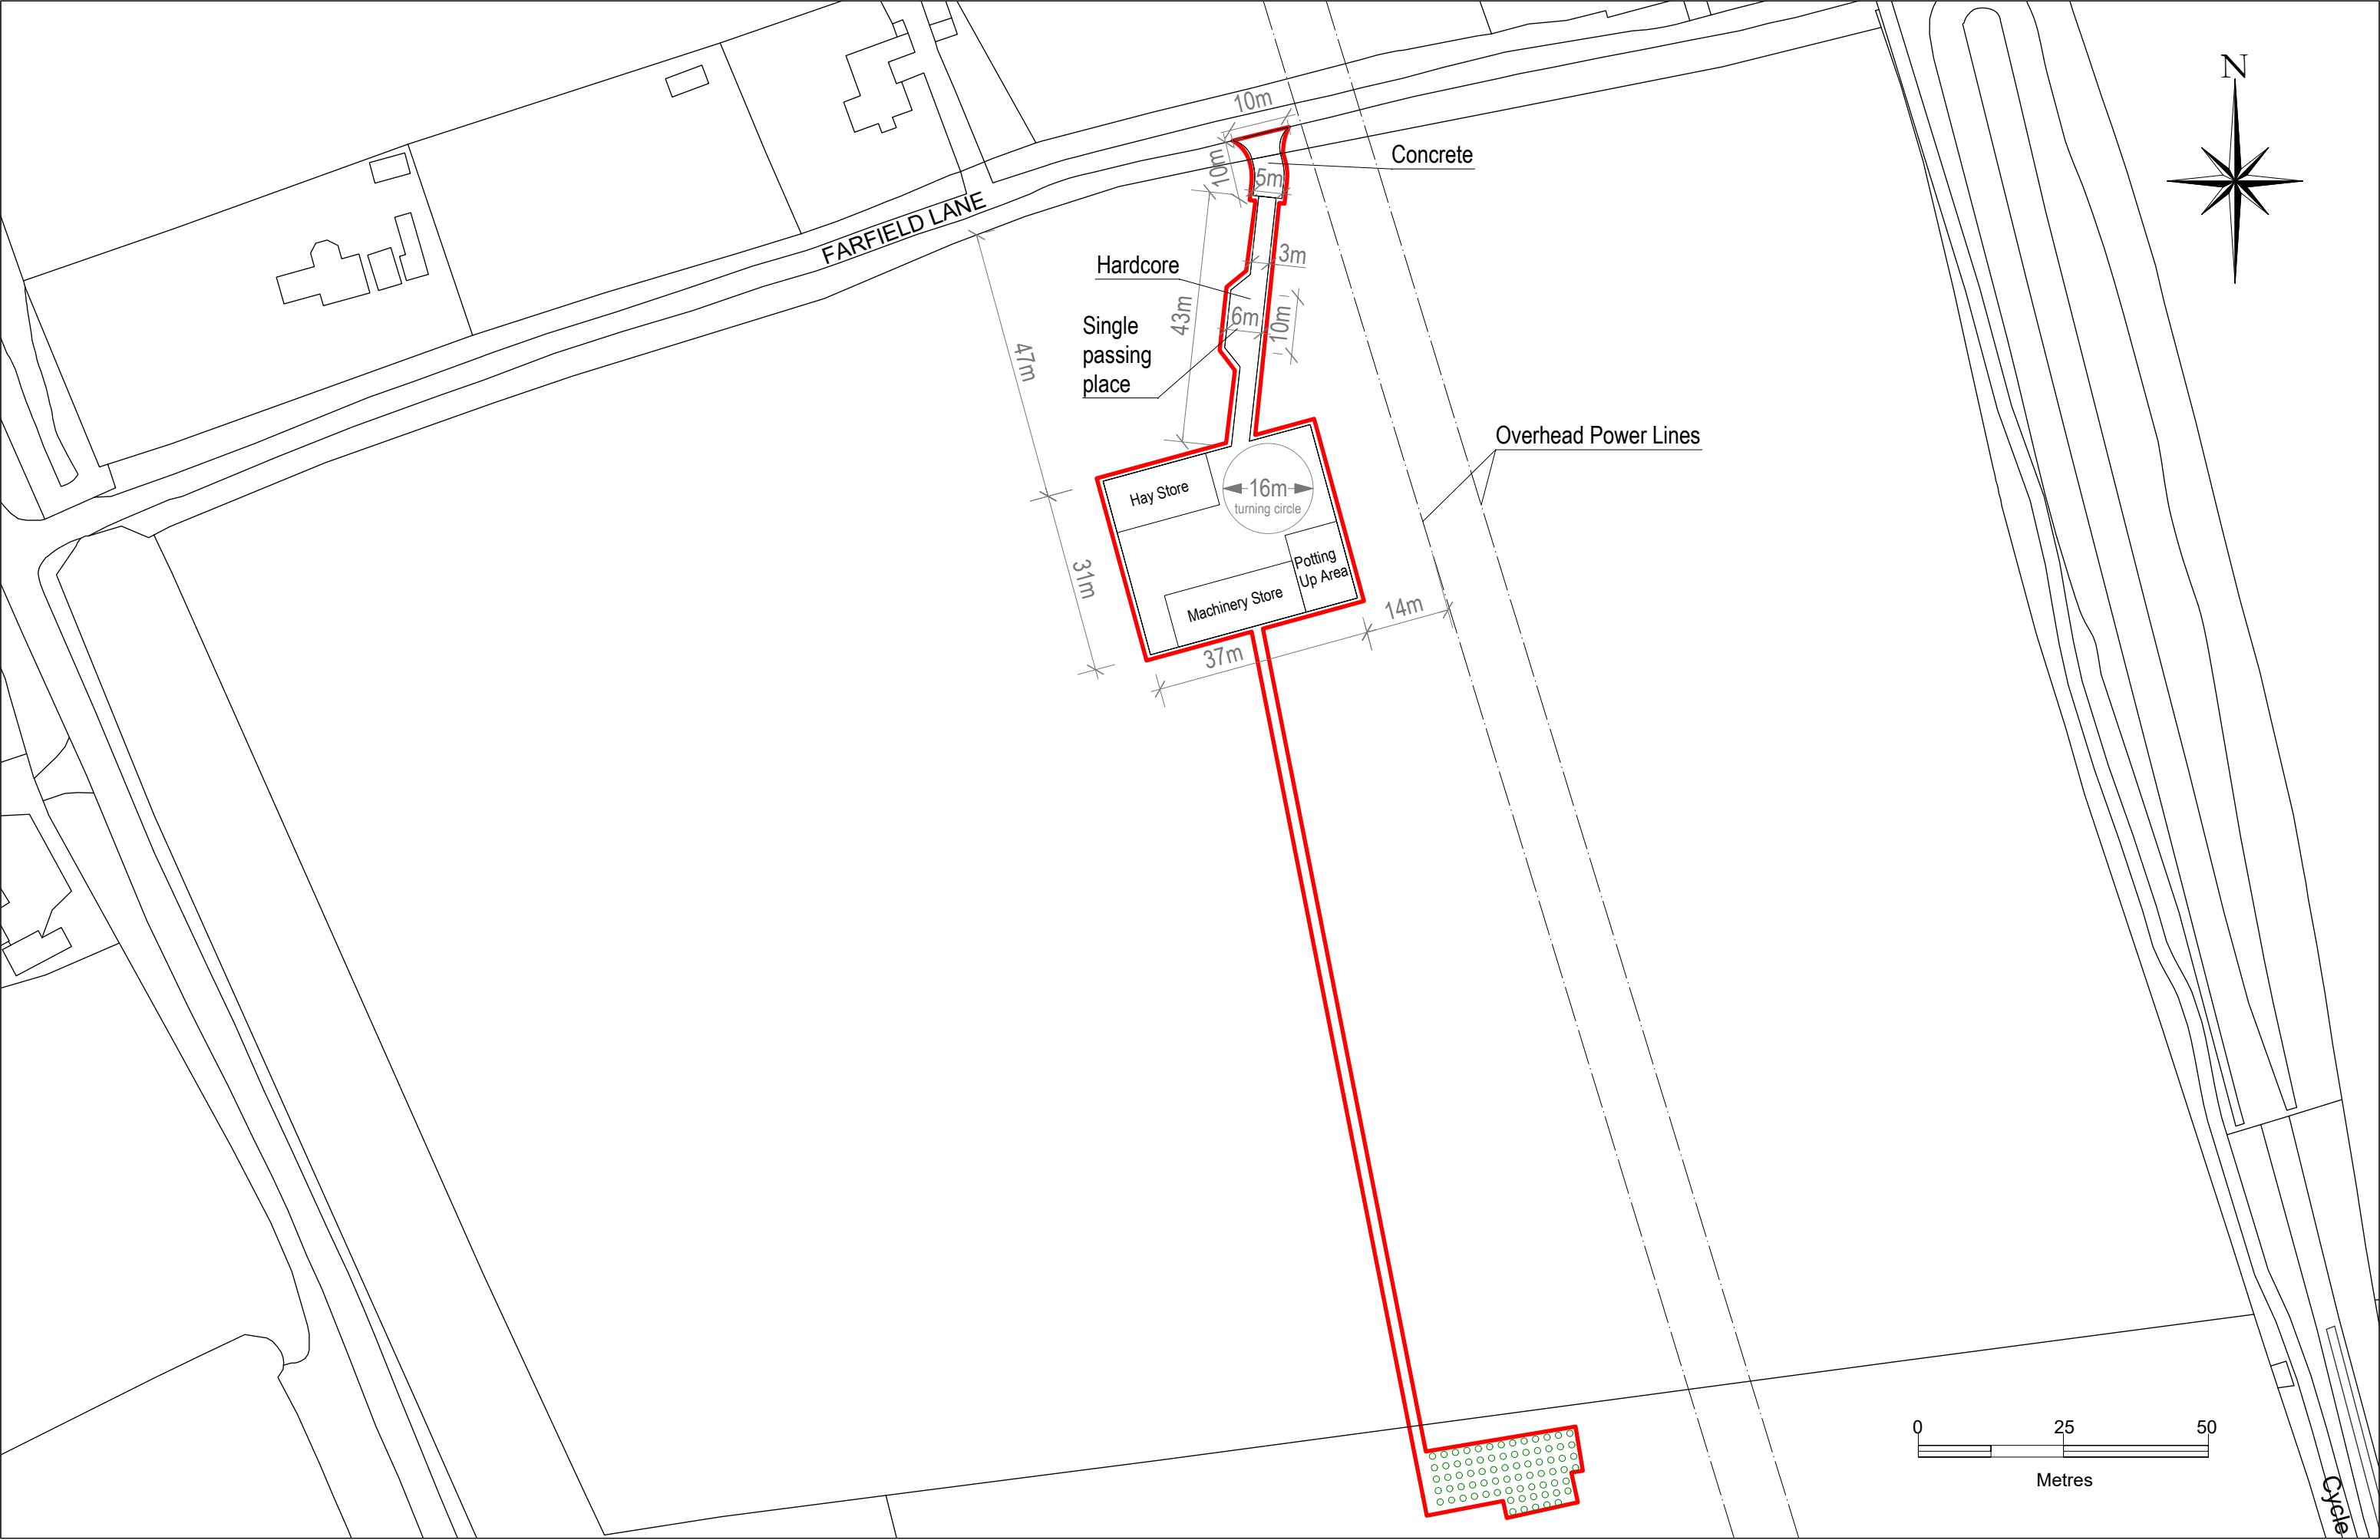

Rev			Do not scale from this drawing. All dimensions must be checked on site by the contractors. All dimensions in millimetres unless otherwise stated.		Key Site Boundary		Project Title: Canal Farm, Farfield Lane, Cricklade SN6 6HZ		Drawing Title: Canal Farm - 002		Issue Date: 30.10.2024	
Issue Status/Notes			Date				Client Name: Mr Lawrence Webb		Scale: 1:1000 at A3		Drawing Name: Block Plan Proposed	
											Rev: -	