



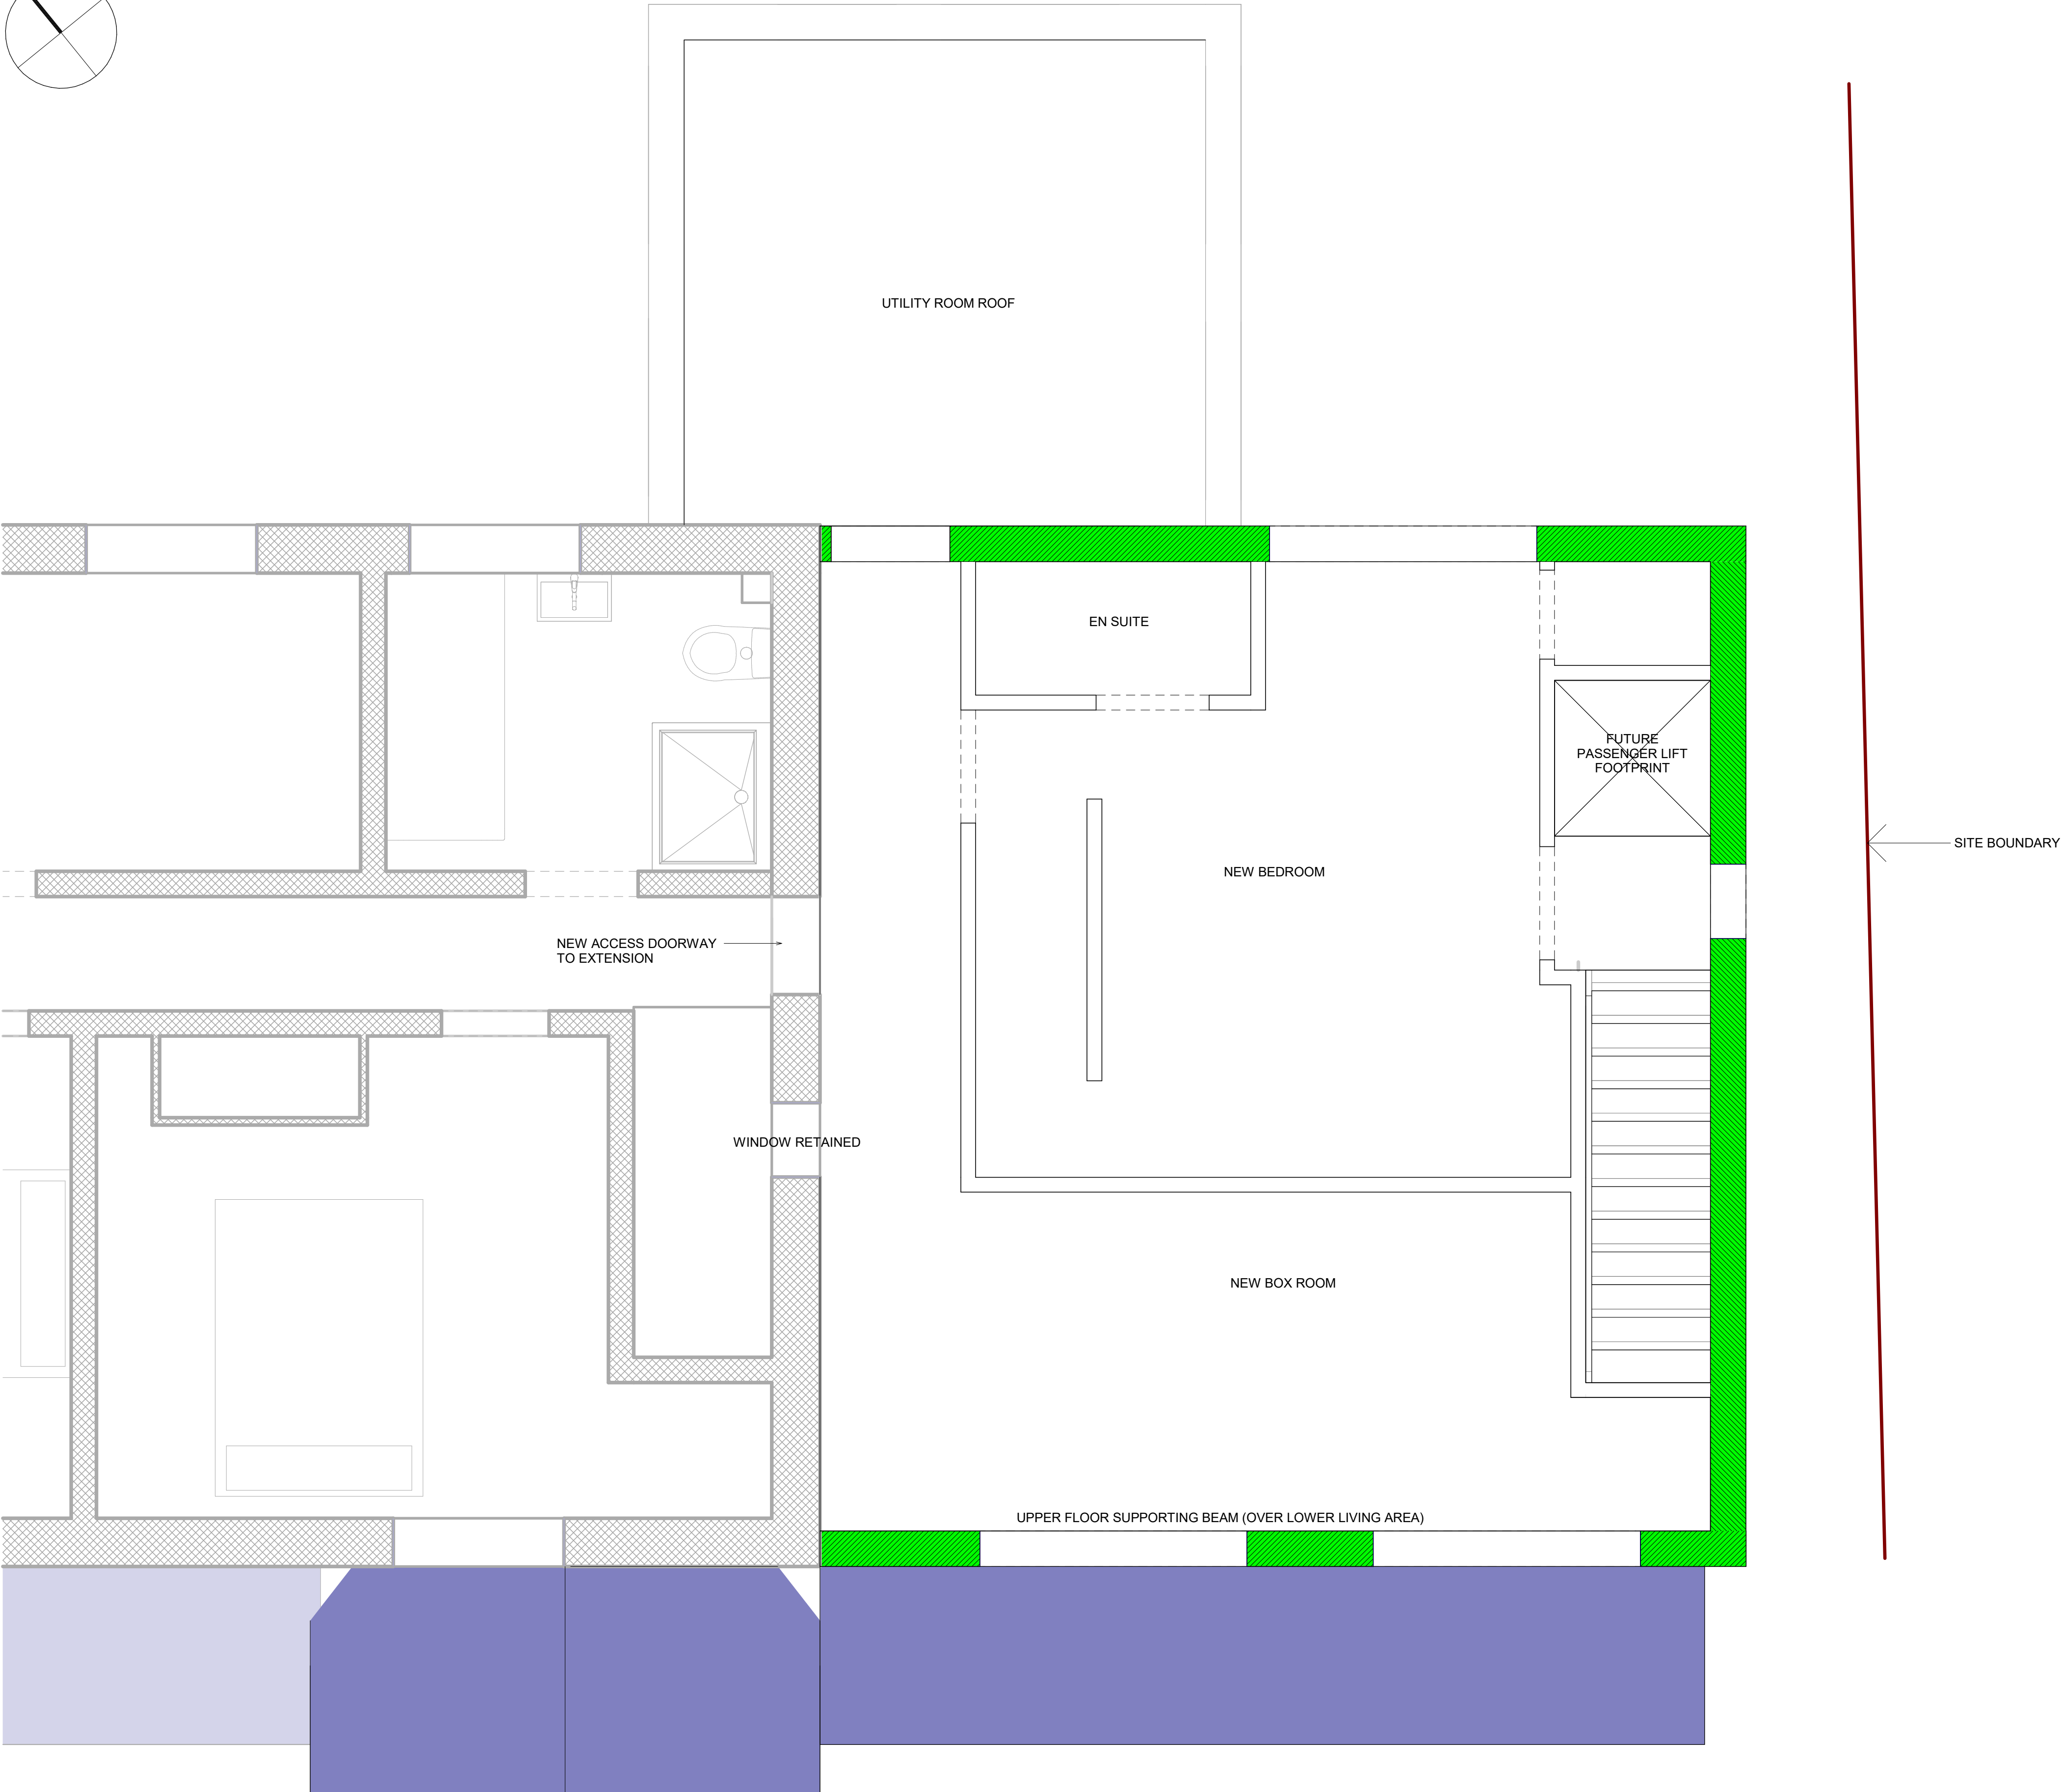

**PLAN: FIRST FLOOR LEVEL**  
Upper Floor Proposed Plan  
Scale: 1 : 25

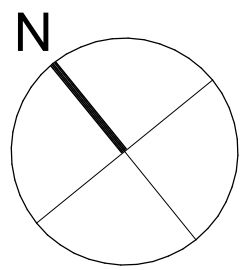

|                                                         |          |                          |        |                      |  |
|---------------------------------------------------------|----------|--------------------------|--------|----------------------|--|
|                                                         |          |                          |        |                      |  |
| 01                                                      | 07.12.25 | JF                       | VB     | PLANNING APPLICATION |  |
| REV                                                     | DATE     | BY                       | Apprd. | DESCRIPTION          |  |
| REVISIONS                                               |          |                          |        |                      |  |
| CLIENT                                                  |          |                          |        |                      |  |
| Mr & Mrs Fuller                                         |          |                          |        |                      |  |
| PROJECT TITLE                                           |          |                          |        |                      |  |
| BROOKFIELDS - 36 BUNNIES LANE, ROWDE, DEVIZES, SN10 2QB |          |                          |        |                      |  |
| DRAWING TITLE                                           |          |                          |        |                      |  |
| Upper Floor Proposed                                    |          |                          |        |                      |  |
| DRAWN BY JF                                             |          | DATE 07/12/2025 19:33:48 |        |                      |  |
| SCALE As Shown                                          |          | JOB No. BL-001           |        |                      |  |
| STATUS Planning                                         |          |                          |        | REVISION 01          |  |
| DRAWING NUMBER BL-001-1004                              |          |                          |        |                      |  |