




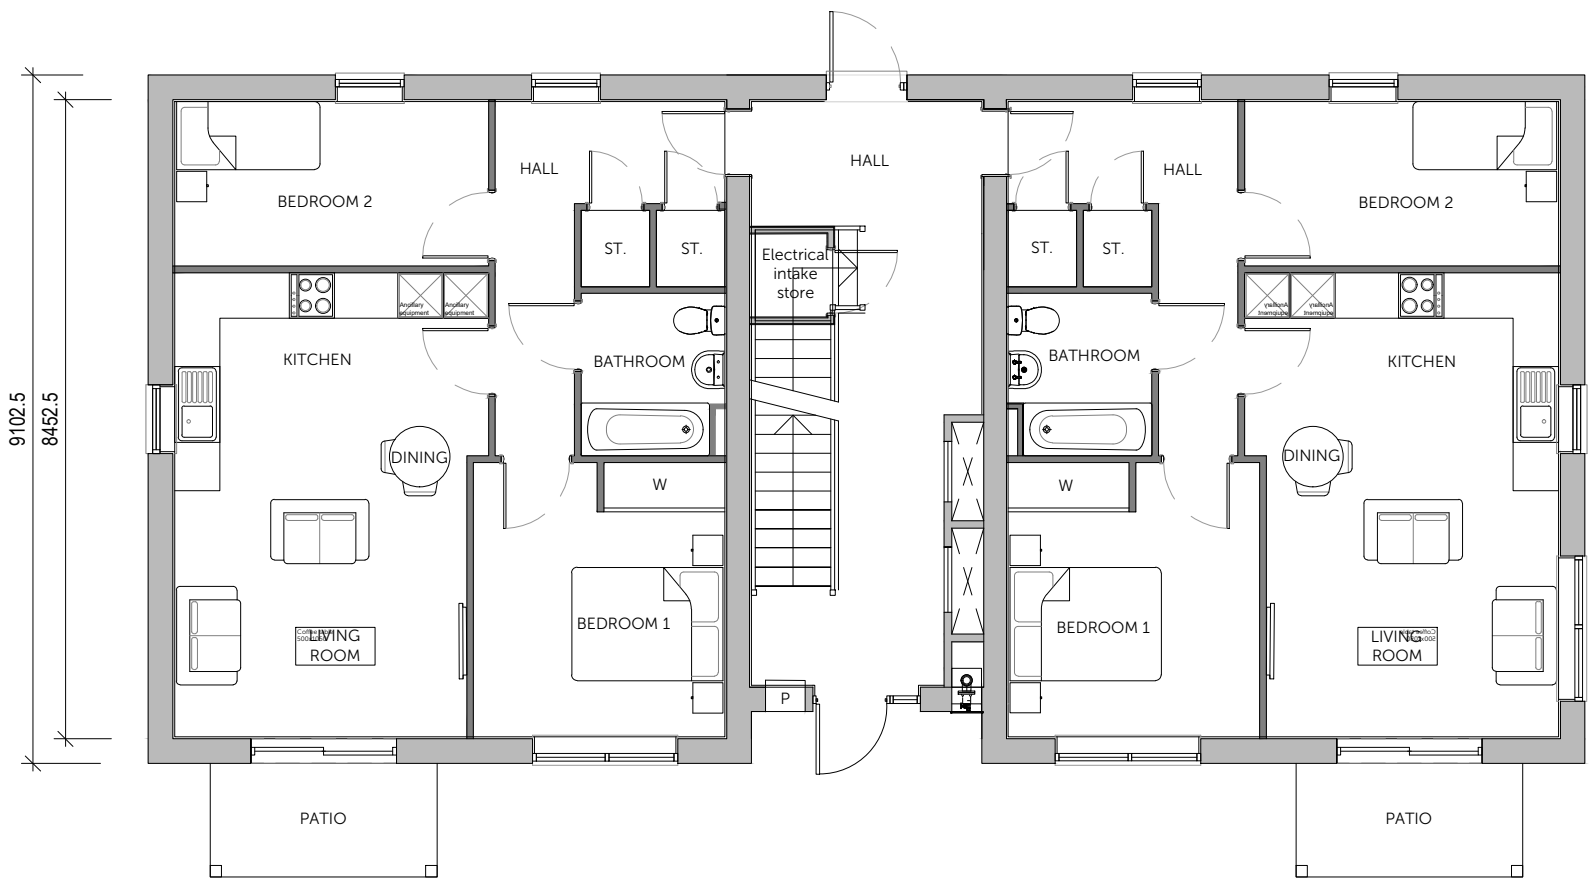

GROUND FLOOR PLAN

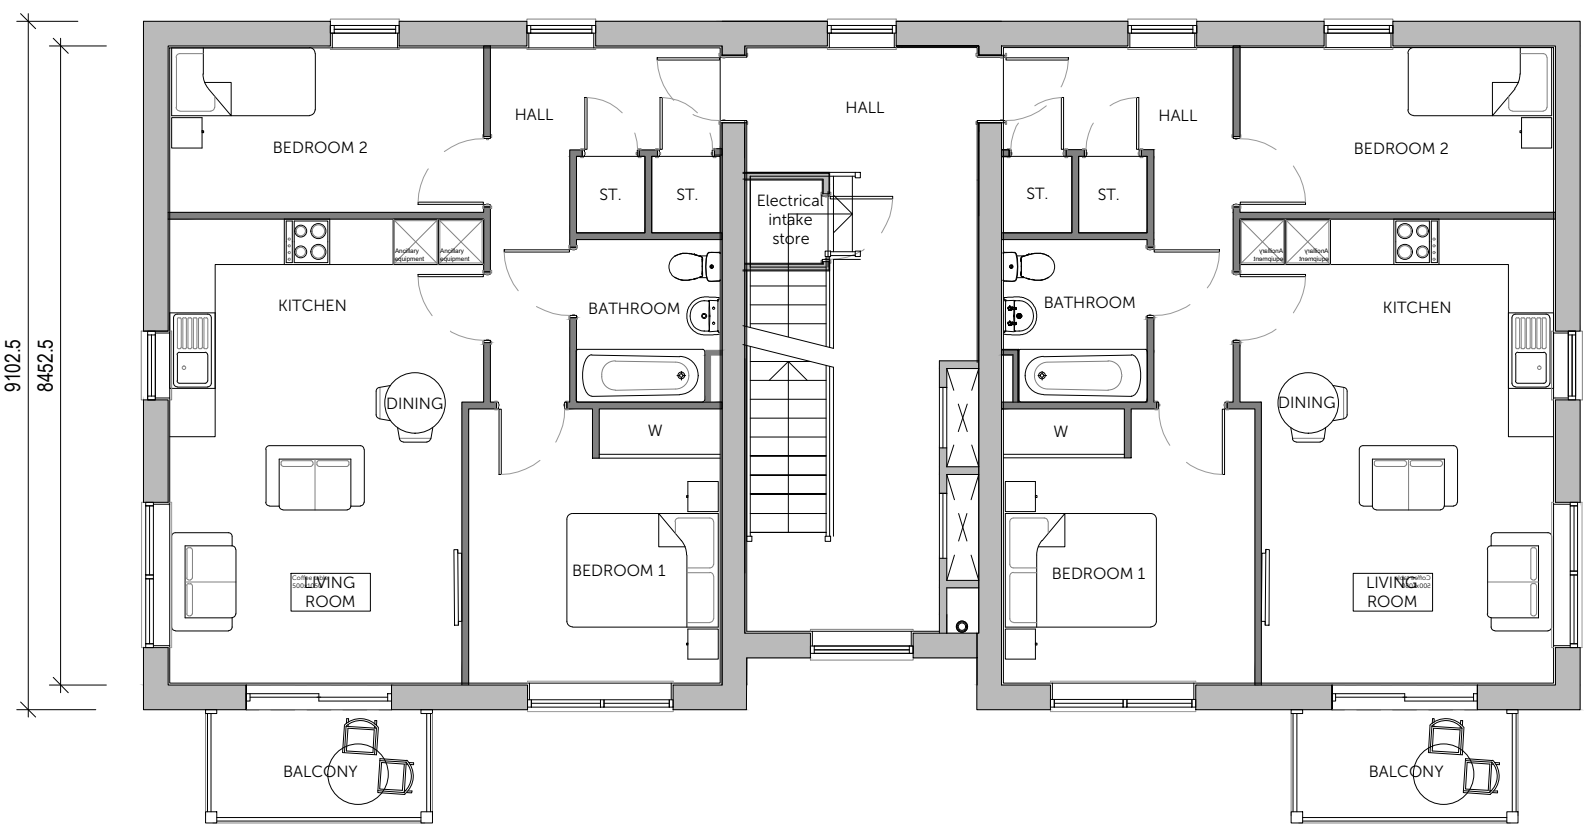

FIRST AND SECOND FLOOR PLAN

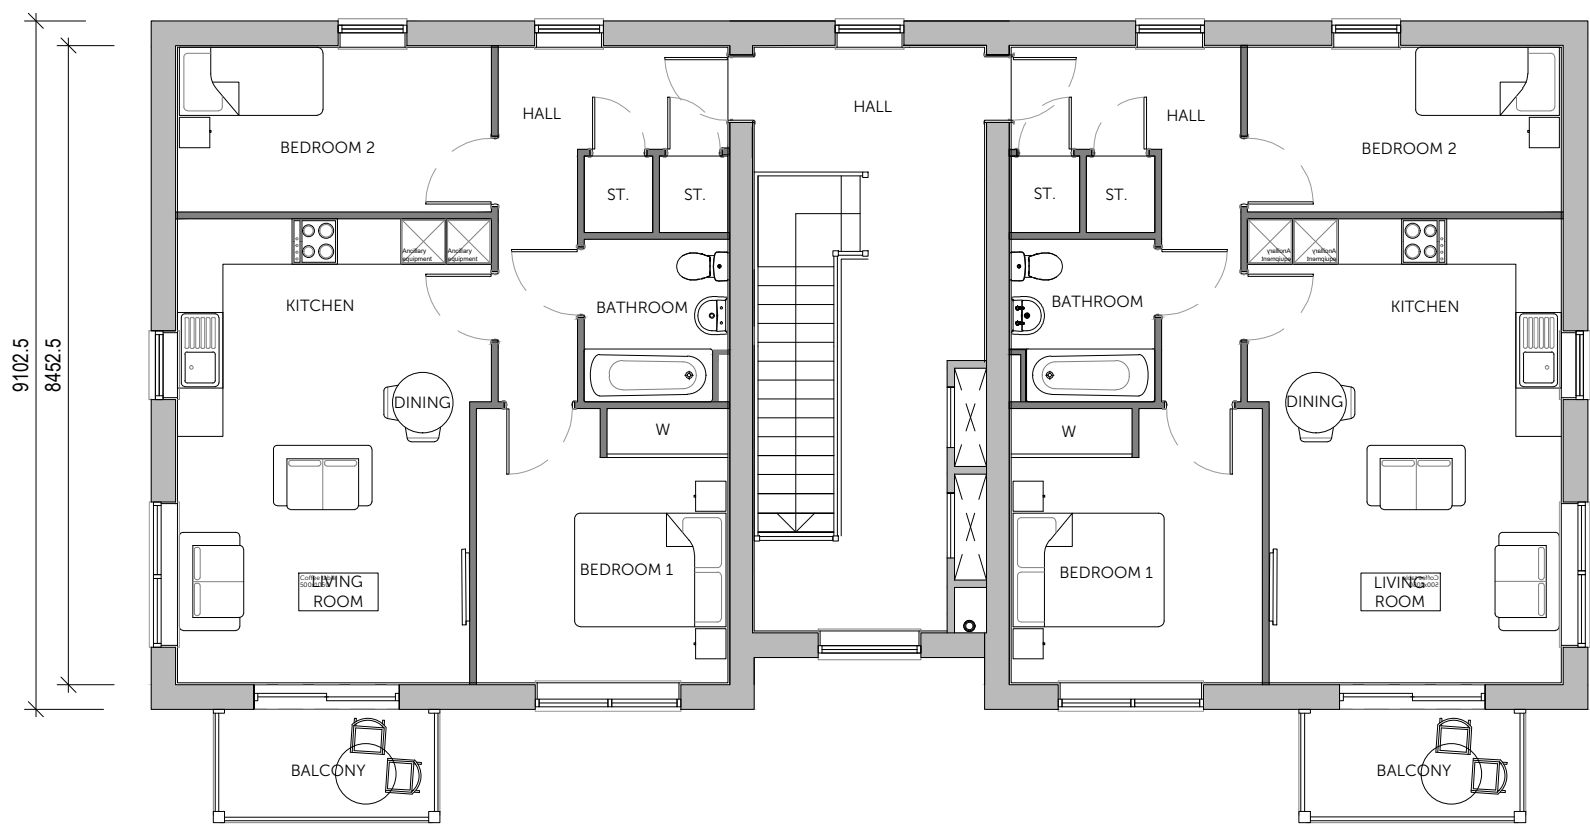

THIRD FLOOR PLAN

Housetype	F03L	Variation	-	Tenure	
Bedrooms	2	Persons	3	NDSS	M4(2), M4(3)
GIA Sq ft finish	658	GIA Sq m finish	61.14		
GIA Sq ft structural	666	GIA Sq m structural	61.93		
PLOT No. As Drawn - 255,257,259,261 Handed - 254,256,258,260					