


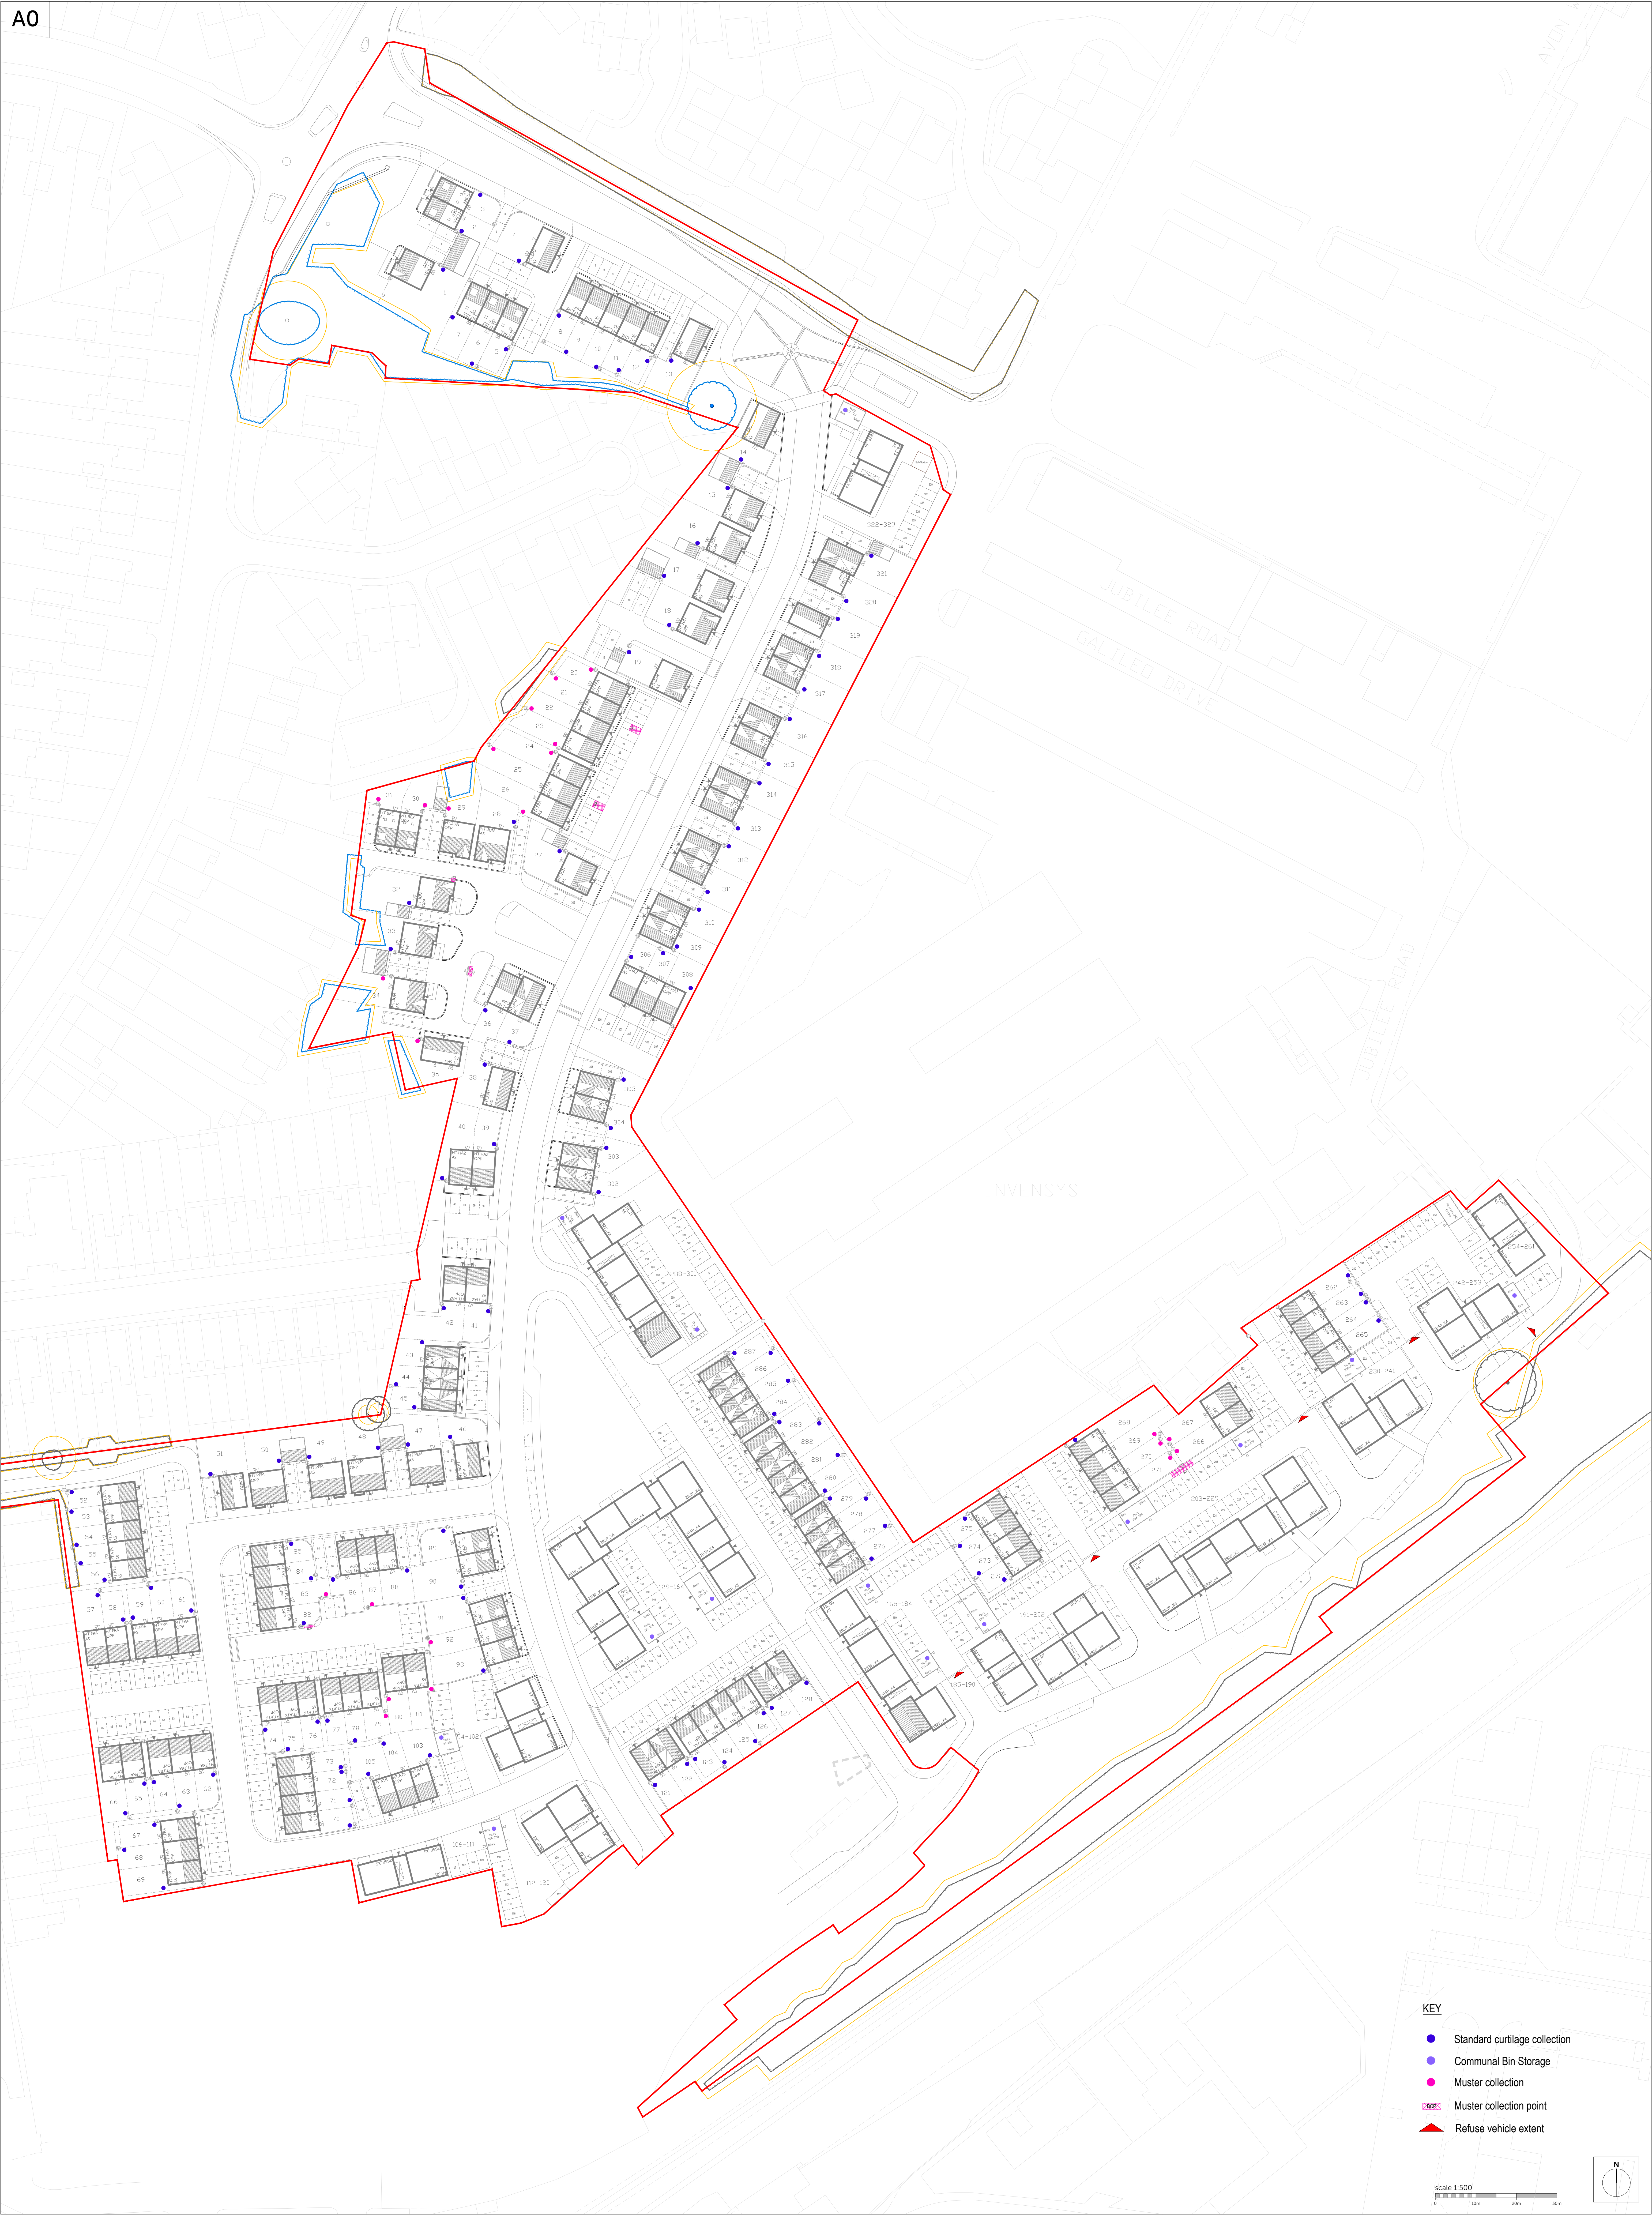

- KEY
- Standard curtilage collection
 - Communal Bin Storage
 - Muster collection
 - Muster collection point
 - Refuse vehicle extent



Rev	Description	Date	Au	Ch
A	Issued for Planning	06/2022	KK	MS
B	Updated to latest layout	07/2022	EBE	MS
C	Updated to latest layout	11/2022	KK	MS
D	Updated to latest layout	02/2023	KK	MS
E	Updated to latest layout	05/2023	KK	MS
F	Updated to latest layout	12/2025	KK	KK

Project	Langley Park, Chippenham			
Drawing	Refuse Strategy Layout			
Client	Vistry Partnerships			Date
Job no.	VIST20215			Revision
Dwg no.	RSL.01			F
Author	GC	Checked	MS	Scale
Status	PLANNING			1:500 at A0
			Office	Portishead
Client ref.				