




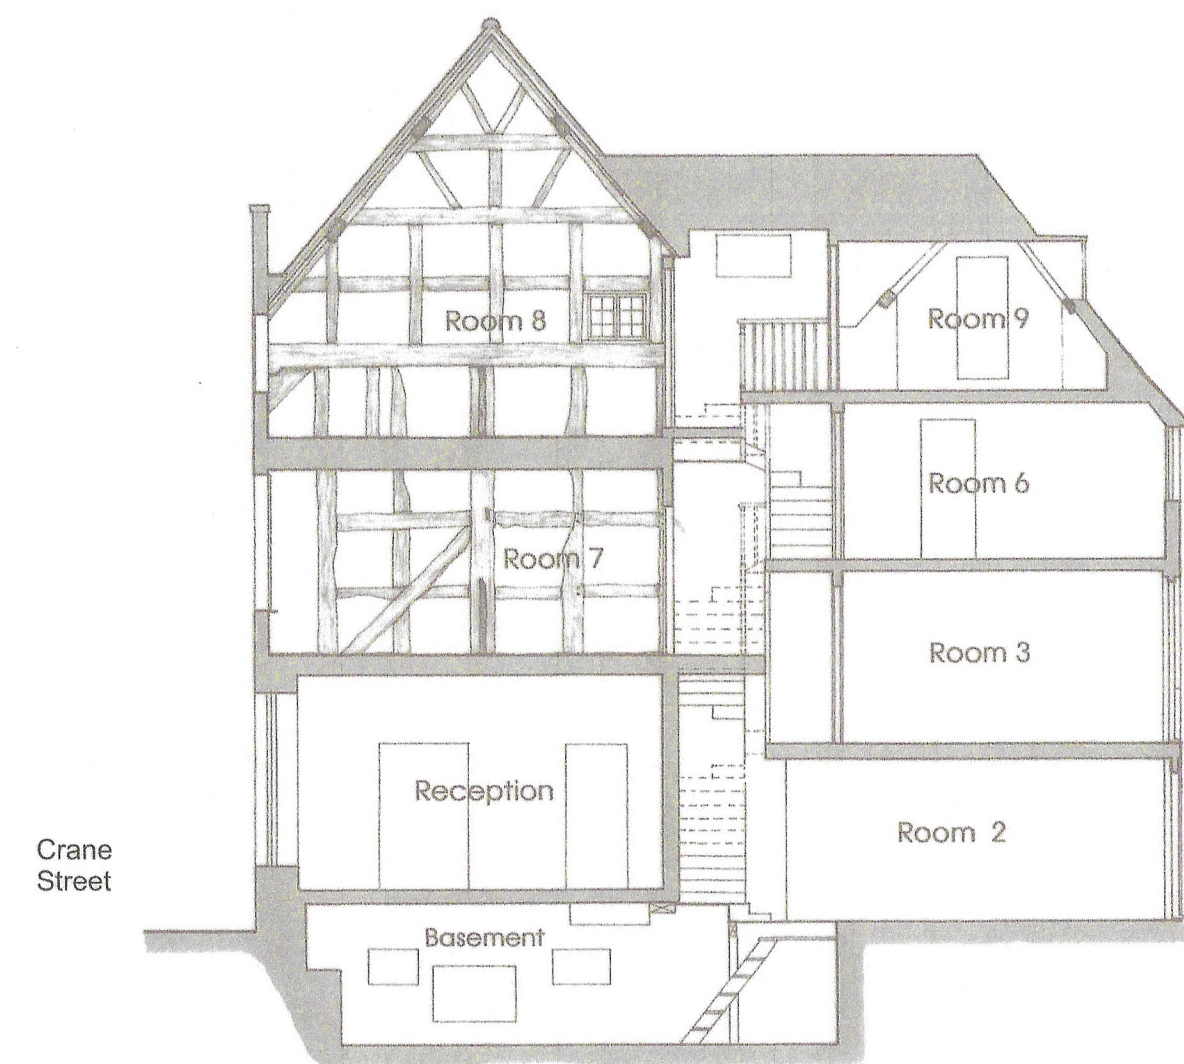




Section at A

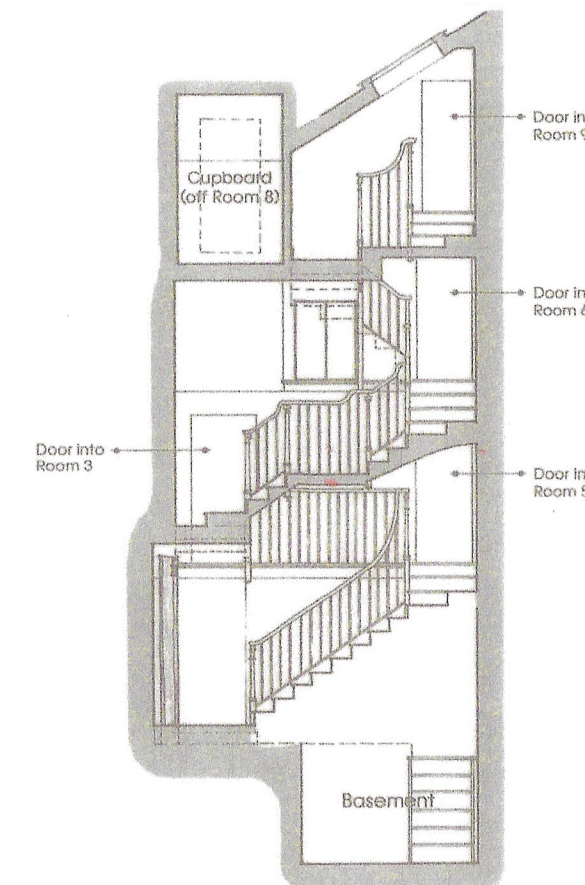

Section at B

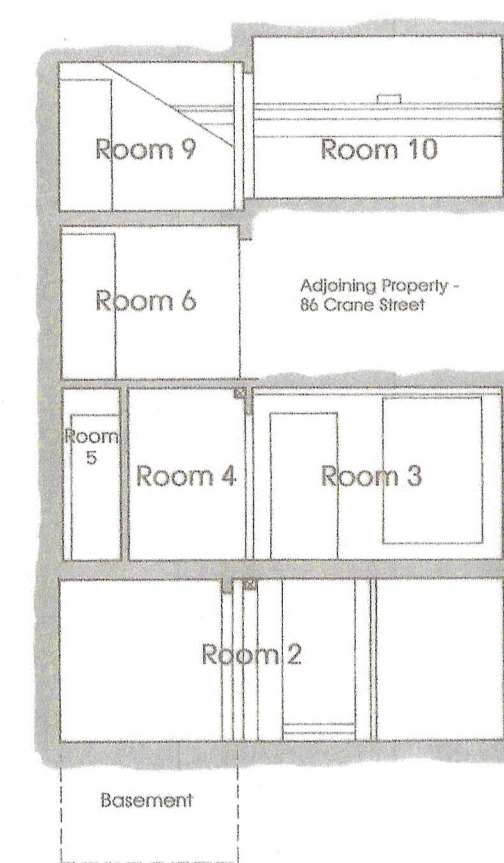

Section at C

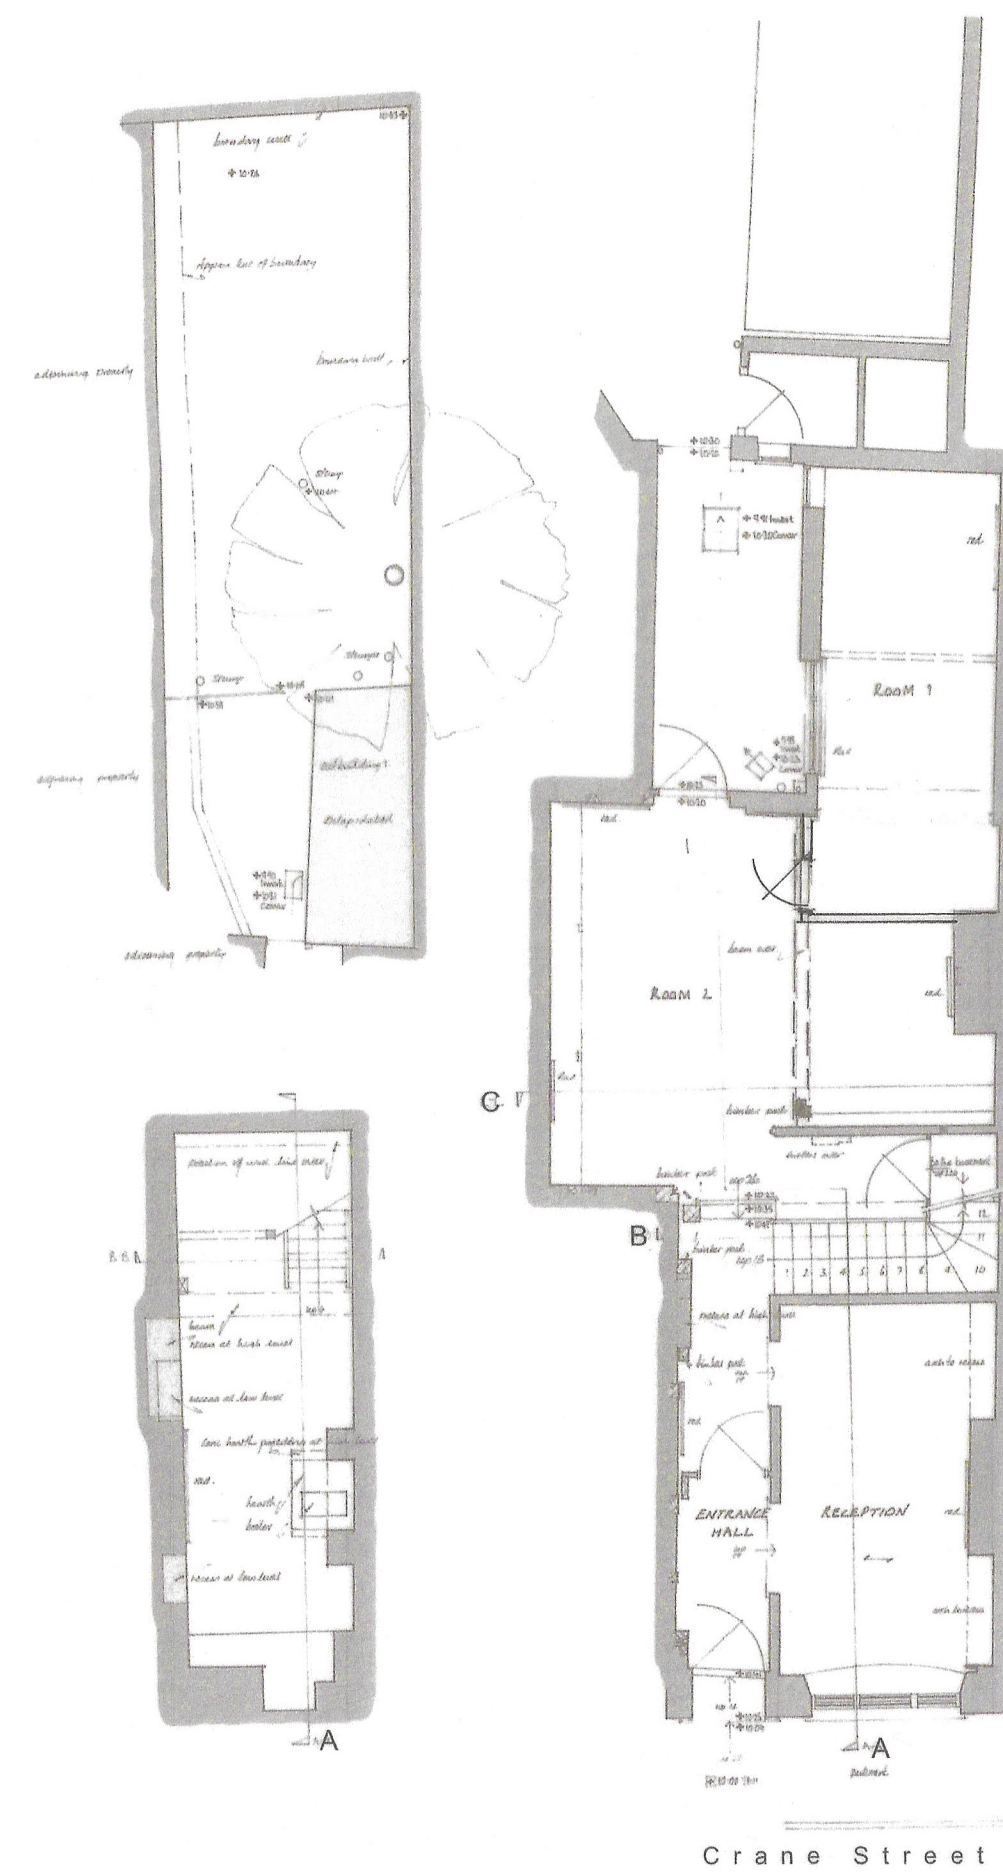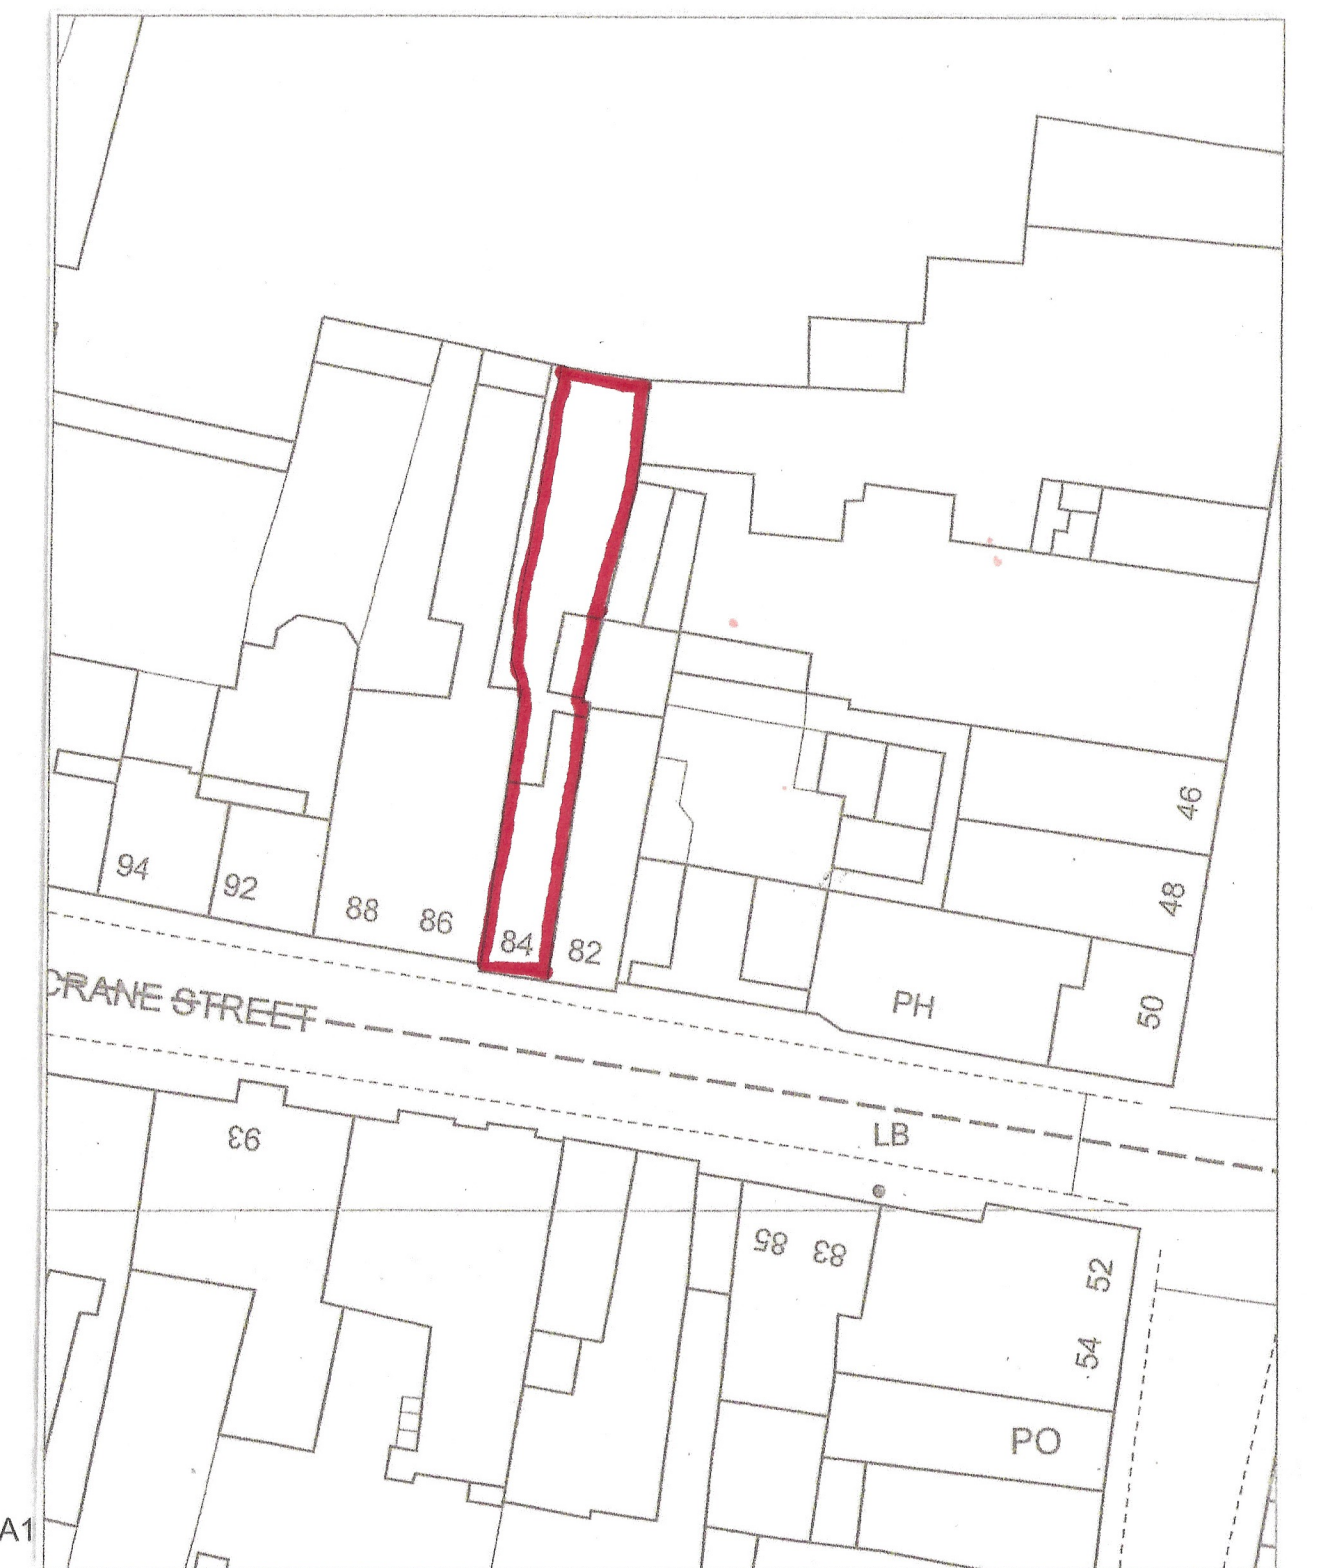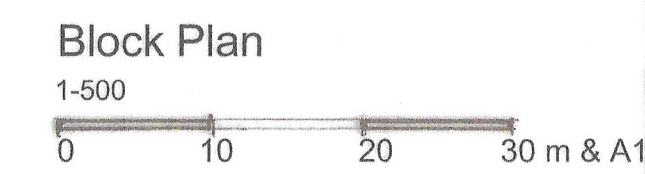

Basement Plan

Ground floor plan

