


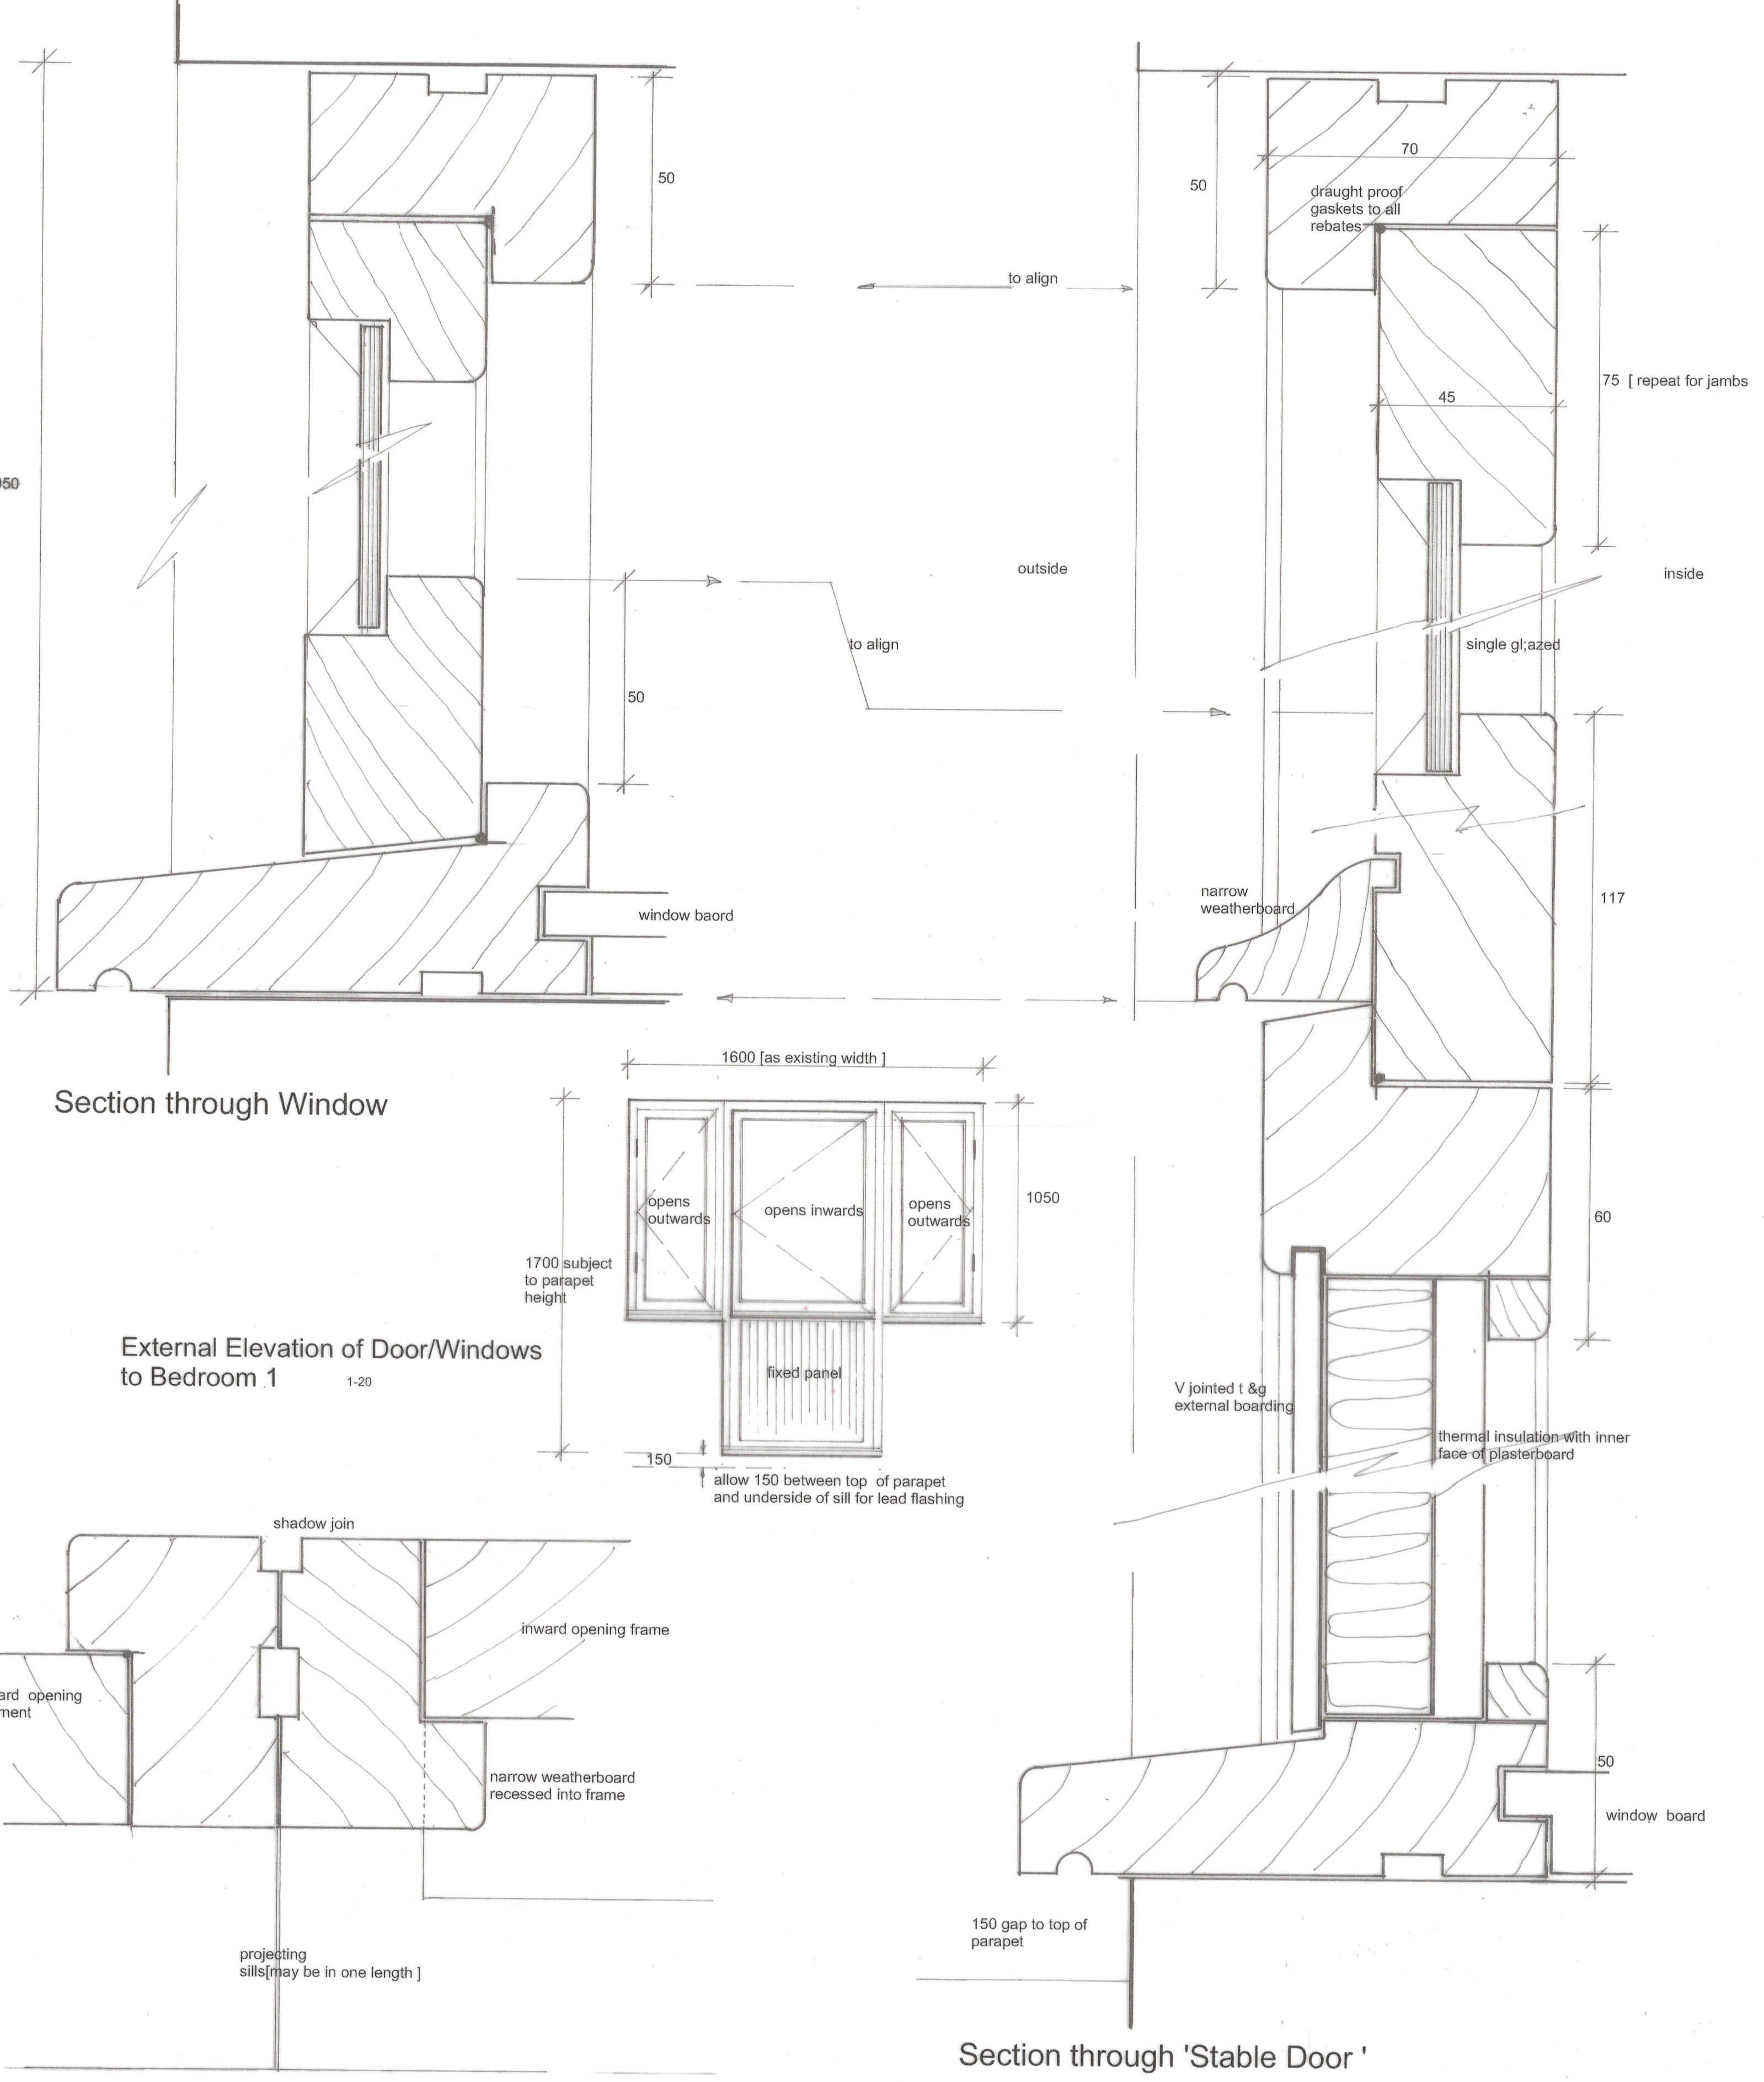


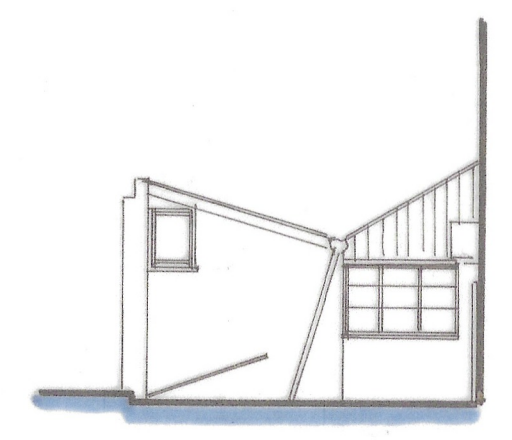


Section on A-A
refer to drwg no 04525 / 2

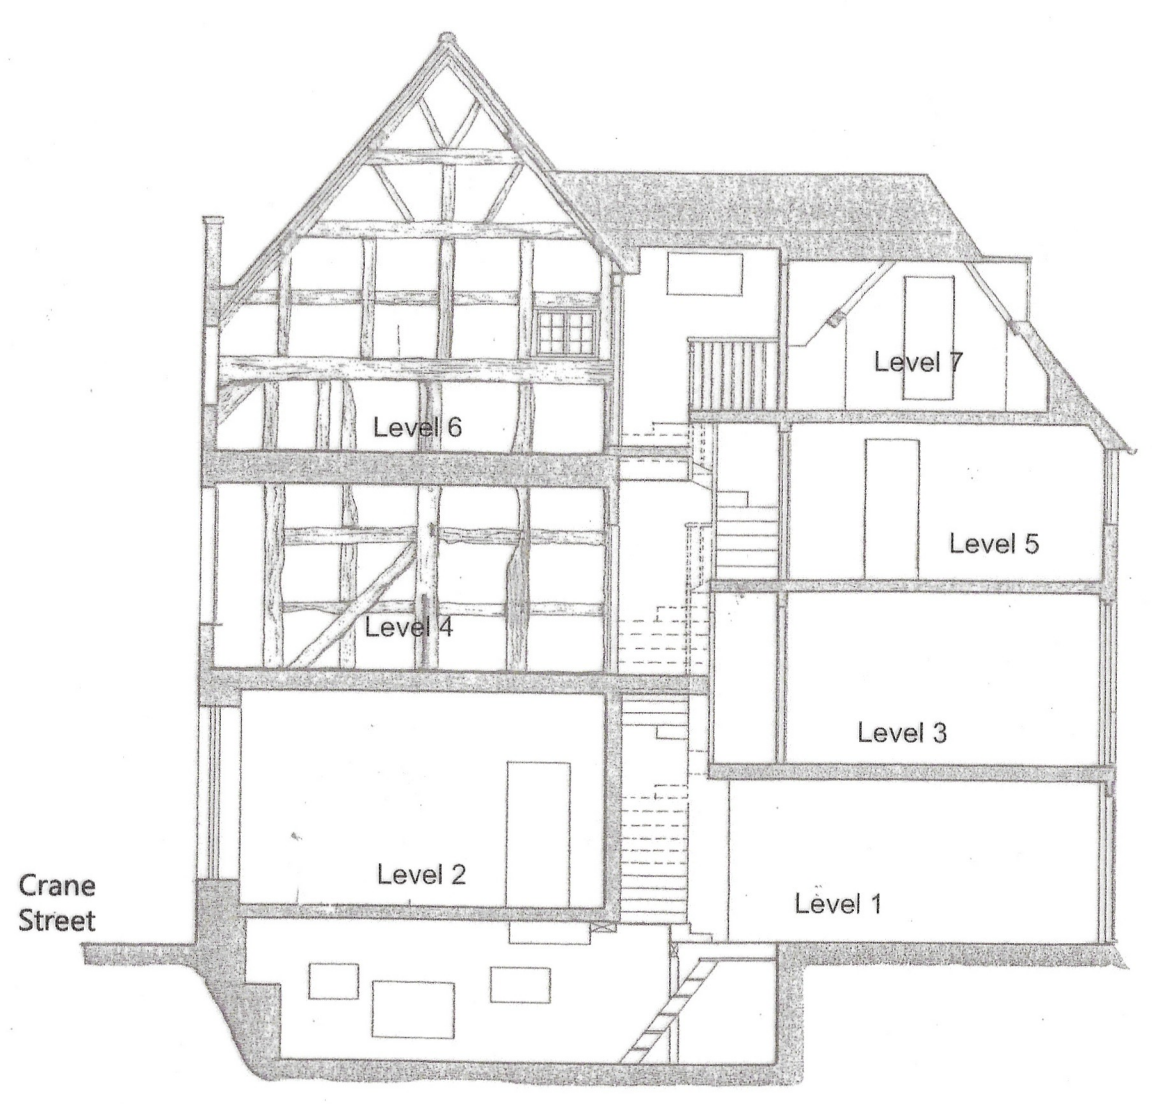


West Elevation As Existing

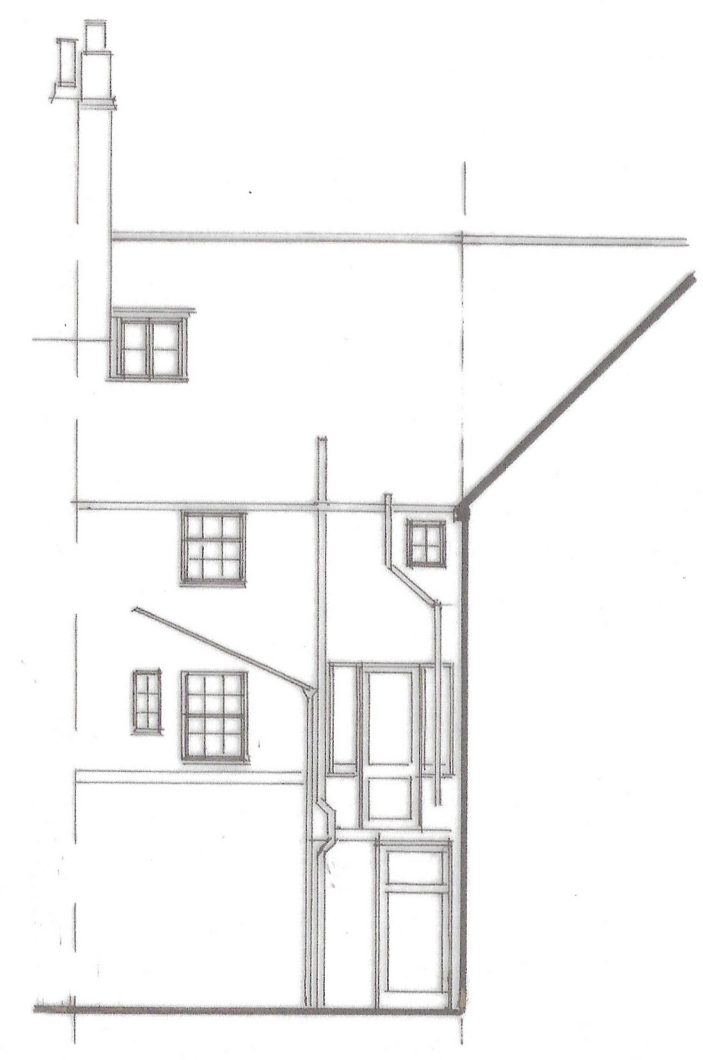

North Elevation as Existing

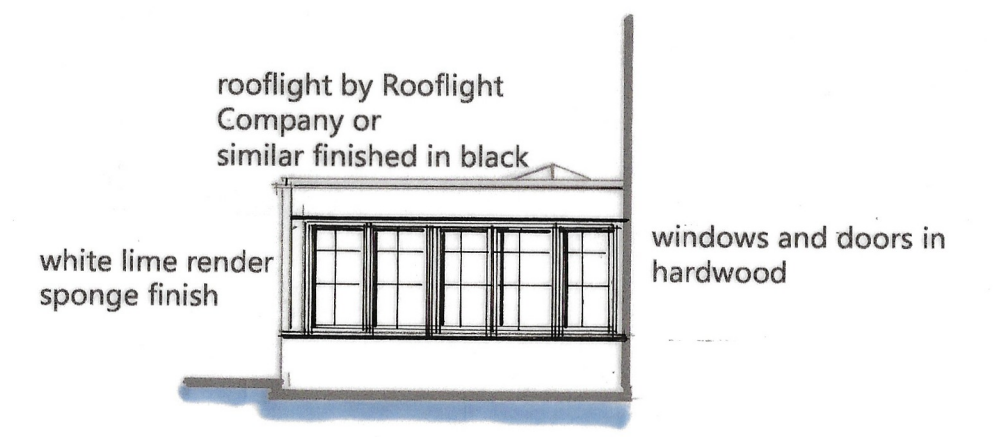


West Elevation as Proposed

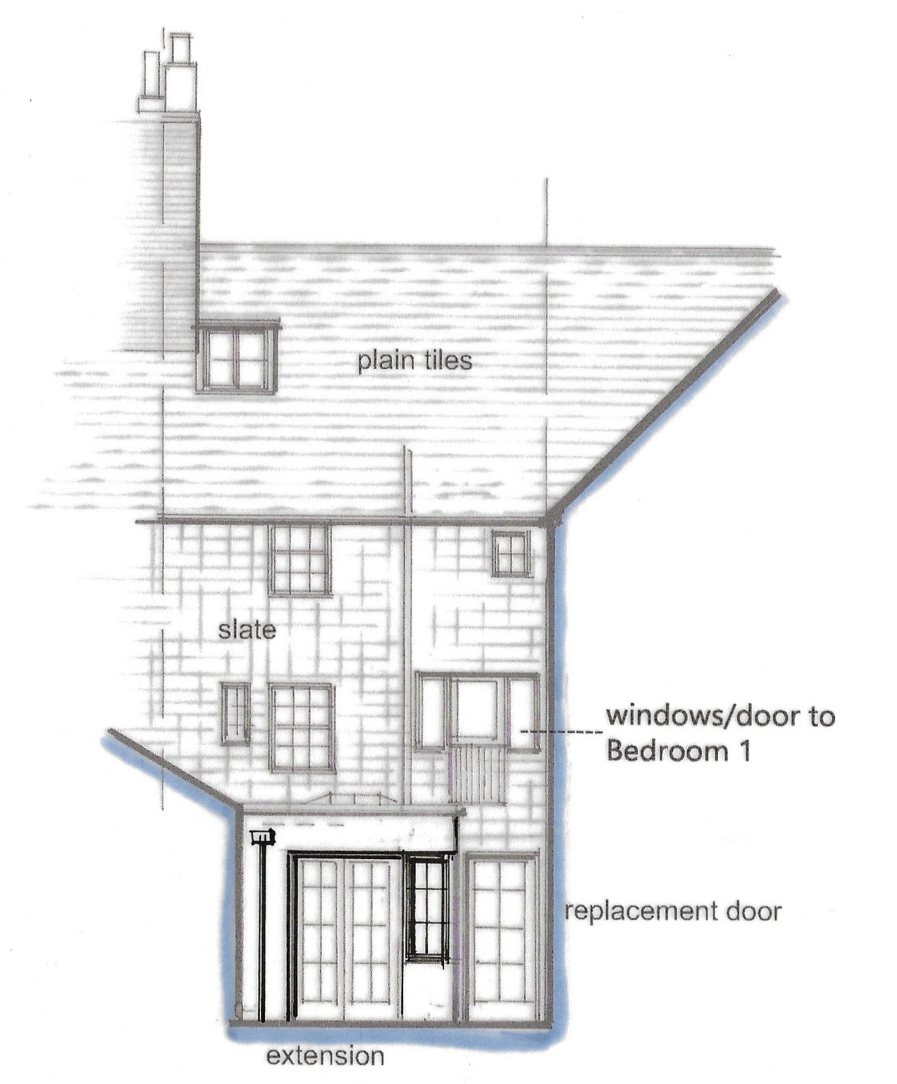

North Elevation as Proposed

Joinery Details for Door/Window to Bedroom 1

1-10

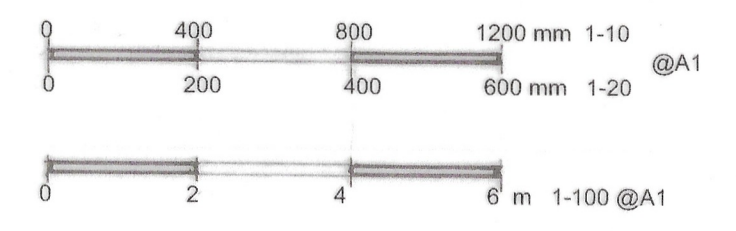

Damen Associates Ltd Architectural Services		Kingsdown Studio Back Drove West Winterslow Salisbury, Wiltshire SP5 1SX Tel: 01980 863191 E-mail: burrows.damen@btconnect.com	
Ms L Twine 84 Crane Street Salisbury SP1 2QD			
Proposed Conversion to Dwelling Elevations and Joinery Details		Scale as stated Date November 2025	
Drwg. no. 04525	3	Rev.	This plan is the Surveyors COPYRIGHT
		PN	