



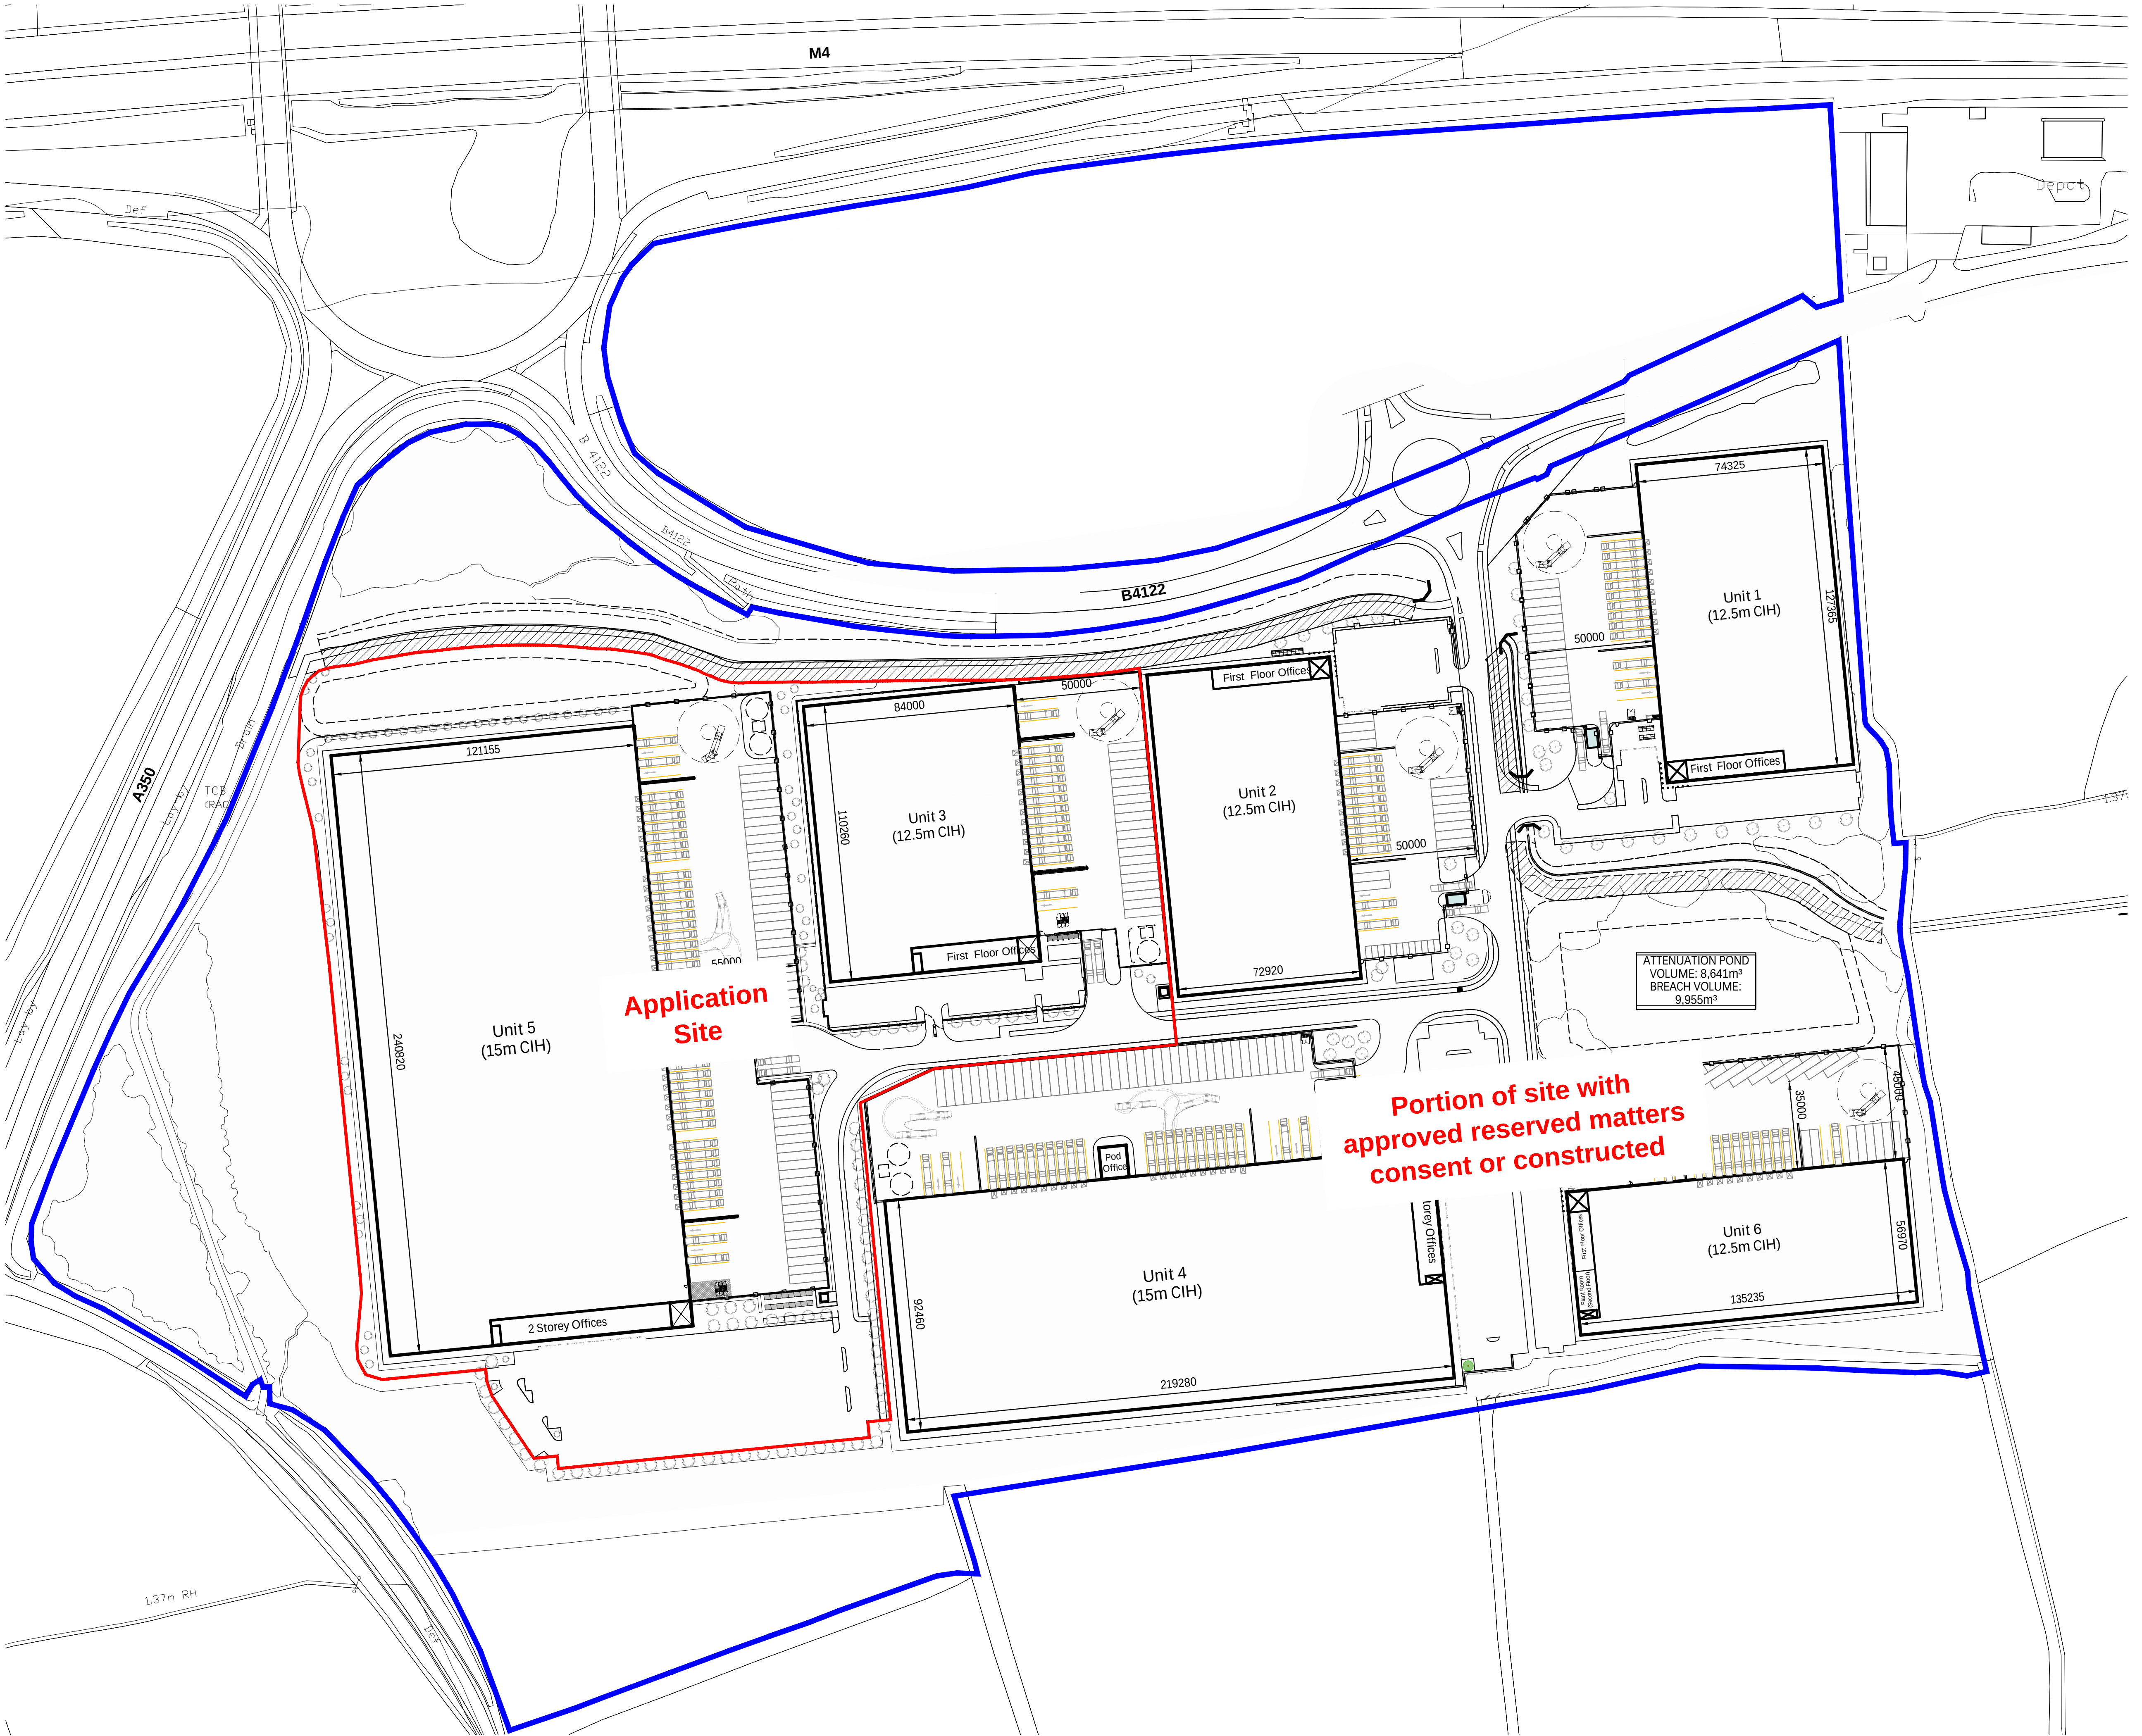

- Dimensions are in millimeters, unless stated otherwise.
- Scaling of this drawing is not recommended.
- It is the recipient's responsibility to print this document to the correct scale.
- All relevant drawings and specifications should be read in conjunction with this drawing.

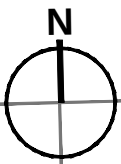

- Ownership Boundary
- Application Boundary


Site Location Plan
Scale 1:1250



PLANNING

D	Access and loading door alterations	RS	AJL	21.08.24
C	NMA for Unit 3	LAH	AJL	31.07.24
B	Trim Trail / Cycle Route Added	jrh	AJL	17/08/21
A	First Issue	LAH	AJL	26/05/21
rev	amendments	by	ckd	date

Chippenham Gateway,
M4 Junction 17
Site Location Plan Unit 3 & Unit 5

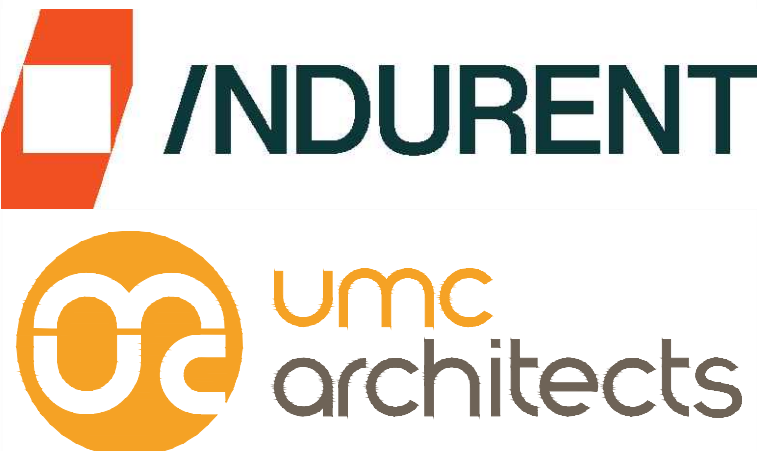

Newark Beacon Innovation Centre, Caferata Way, Newark, Nottinghamshire NG24 2TN
o: +44 (0)1636 653027 f: +44 (0)1636 653010 e: info@umcarchitects.com

Drawing Status:	Planning
Drawn / Checked:	LAH / AJL
Date:	12.05.21
Scale:	1:750 @ A1
Drawing no:	Revision:
21270 P0001	D