



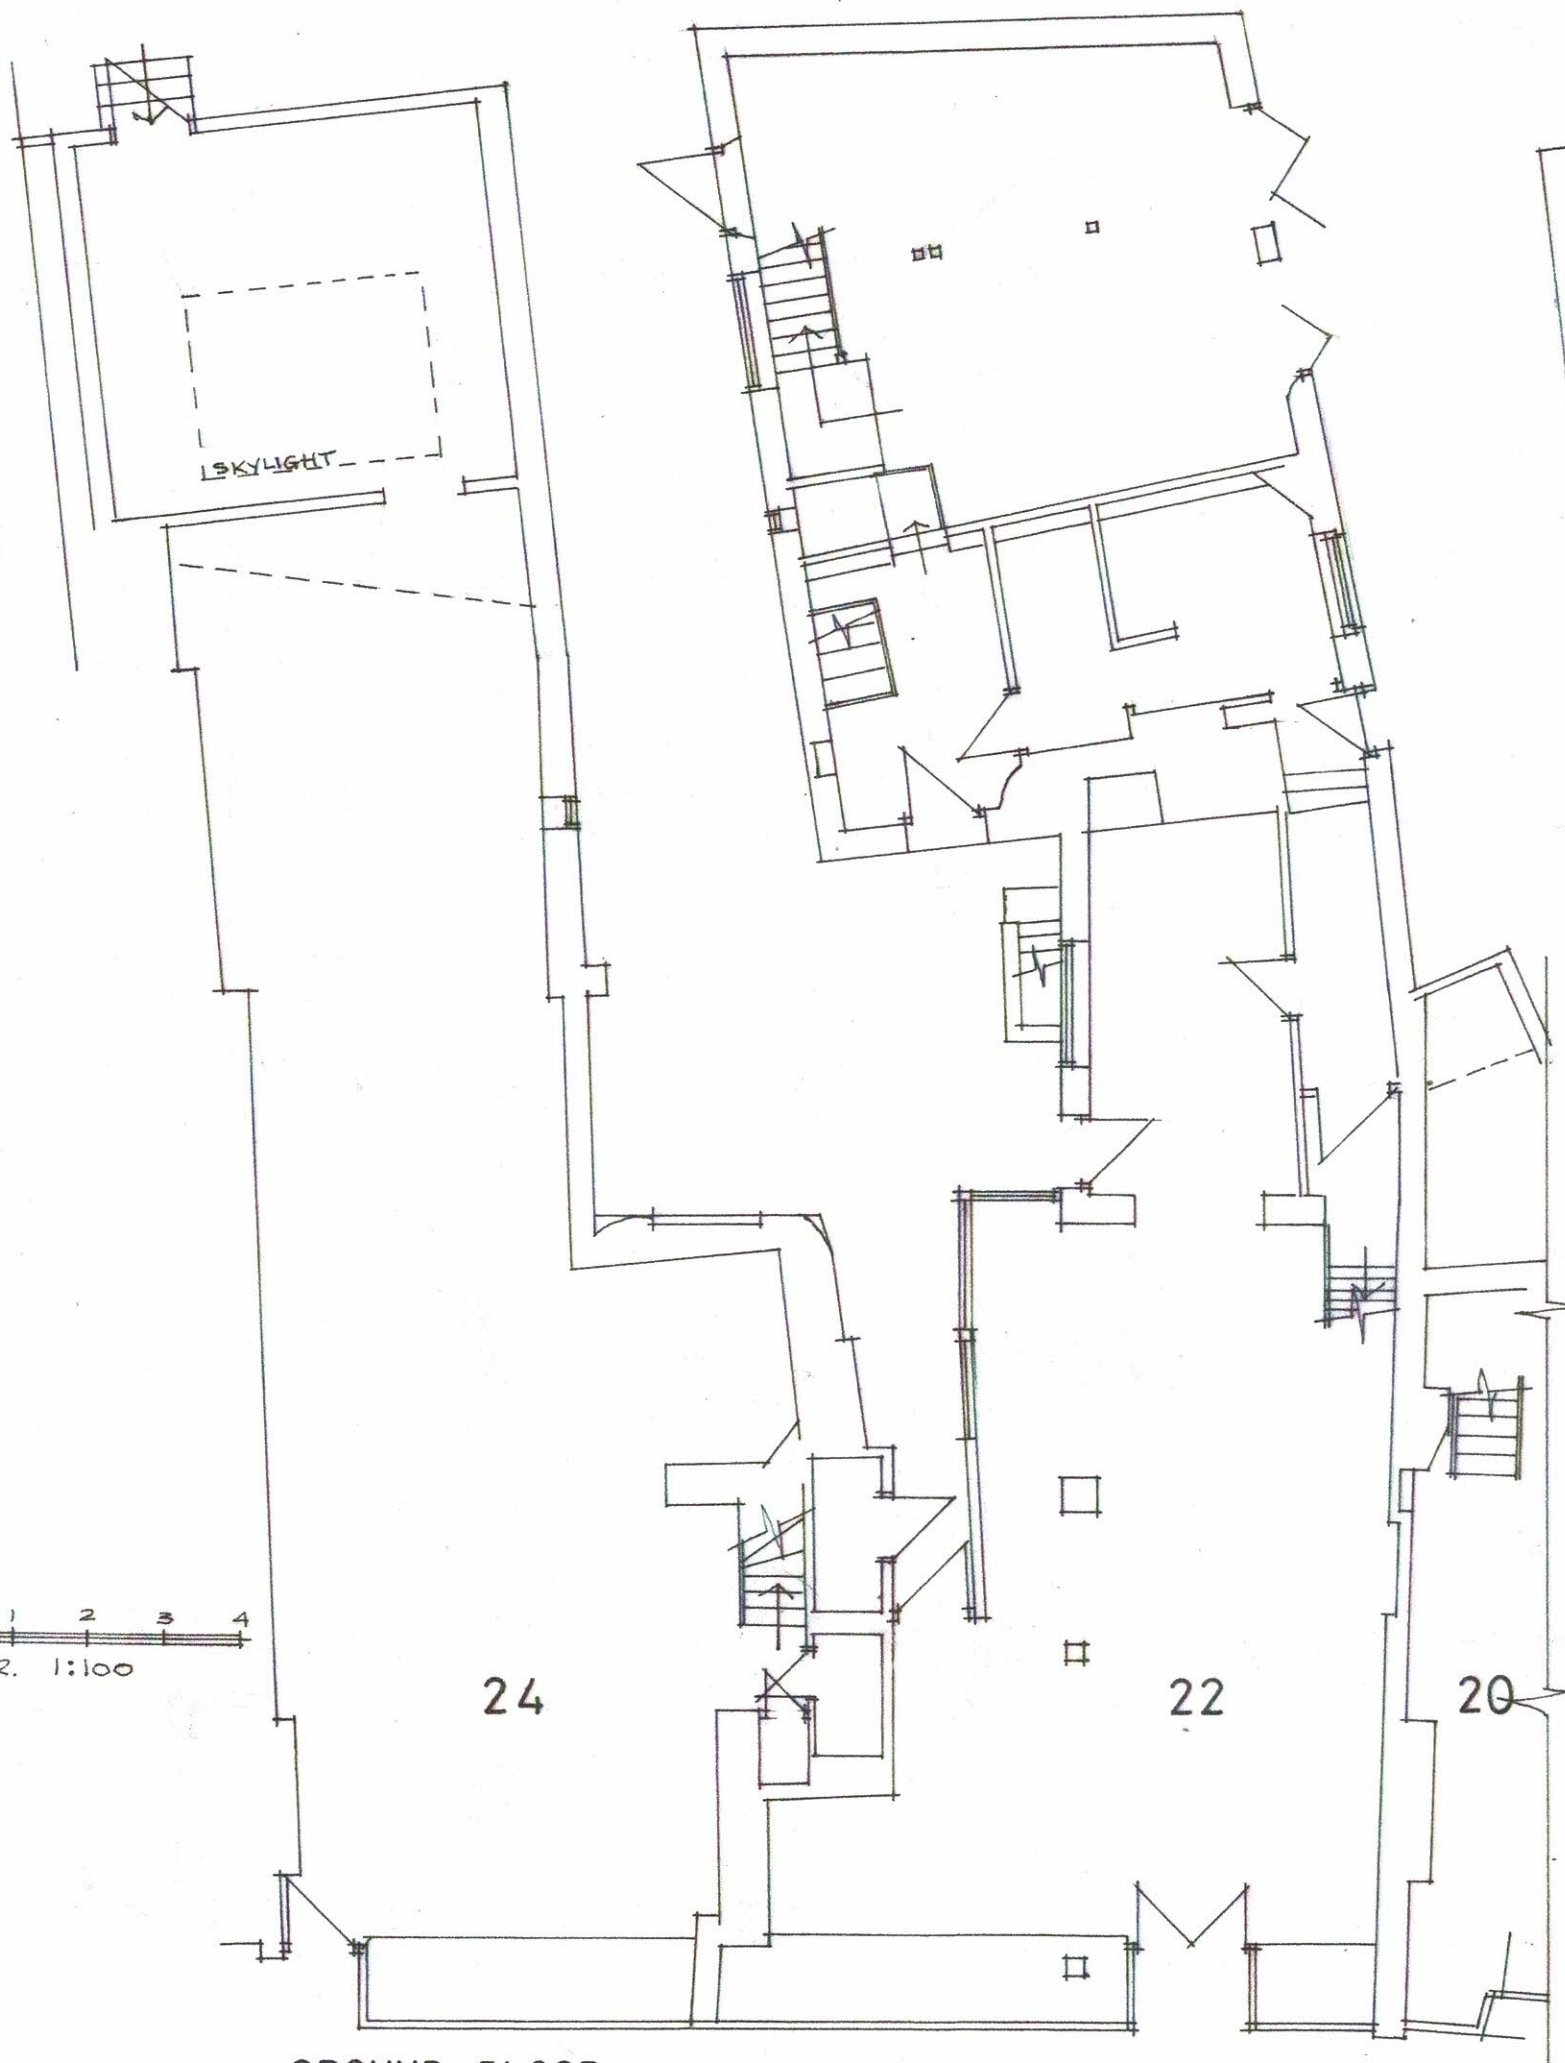

GROUND FLOOR

EXISTING

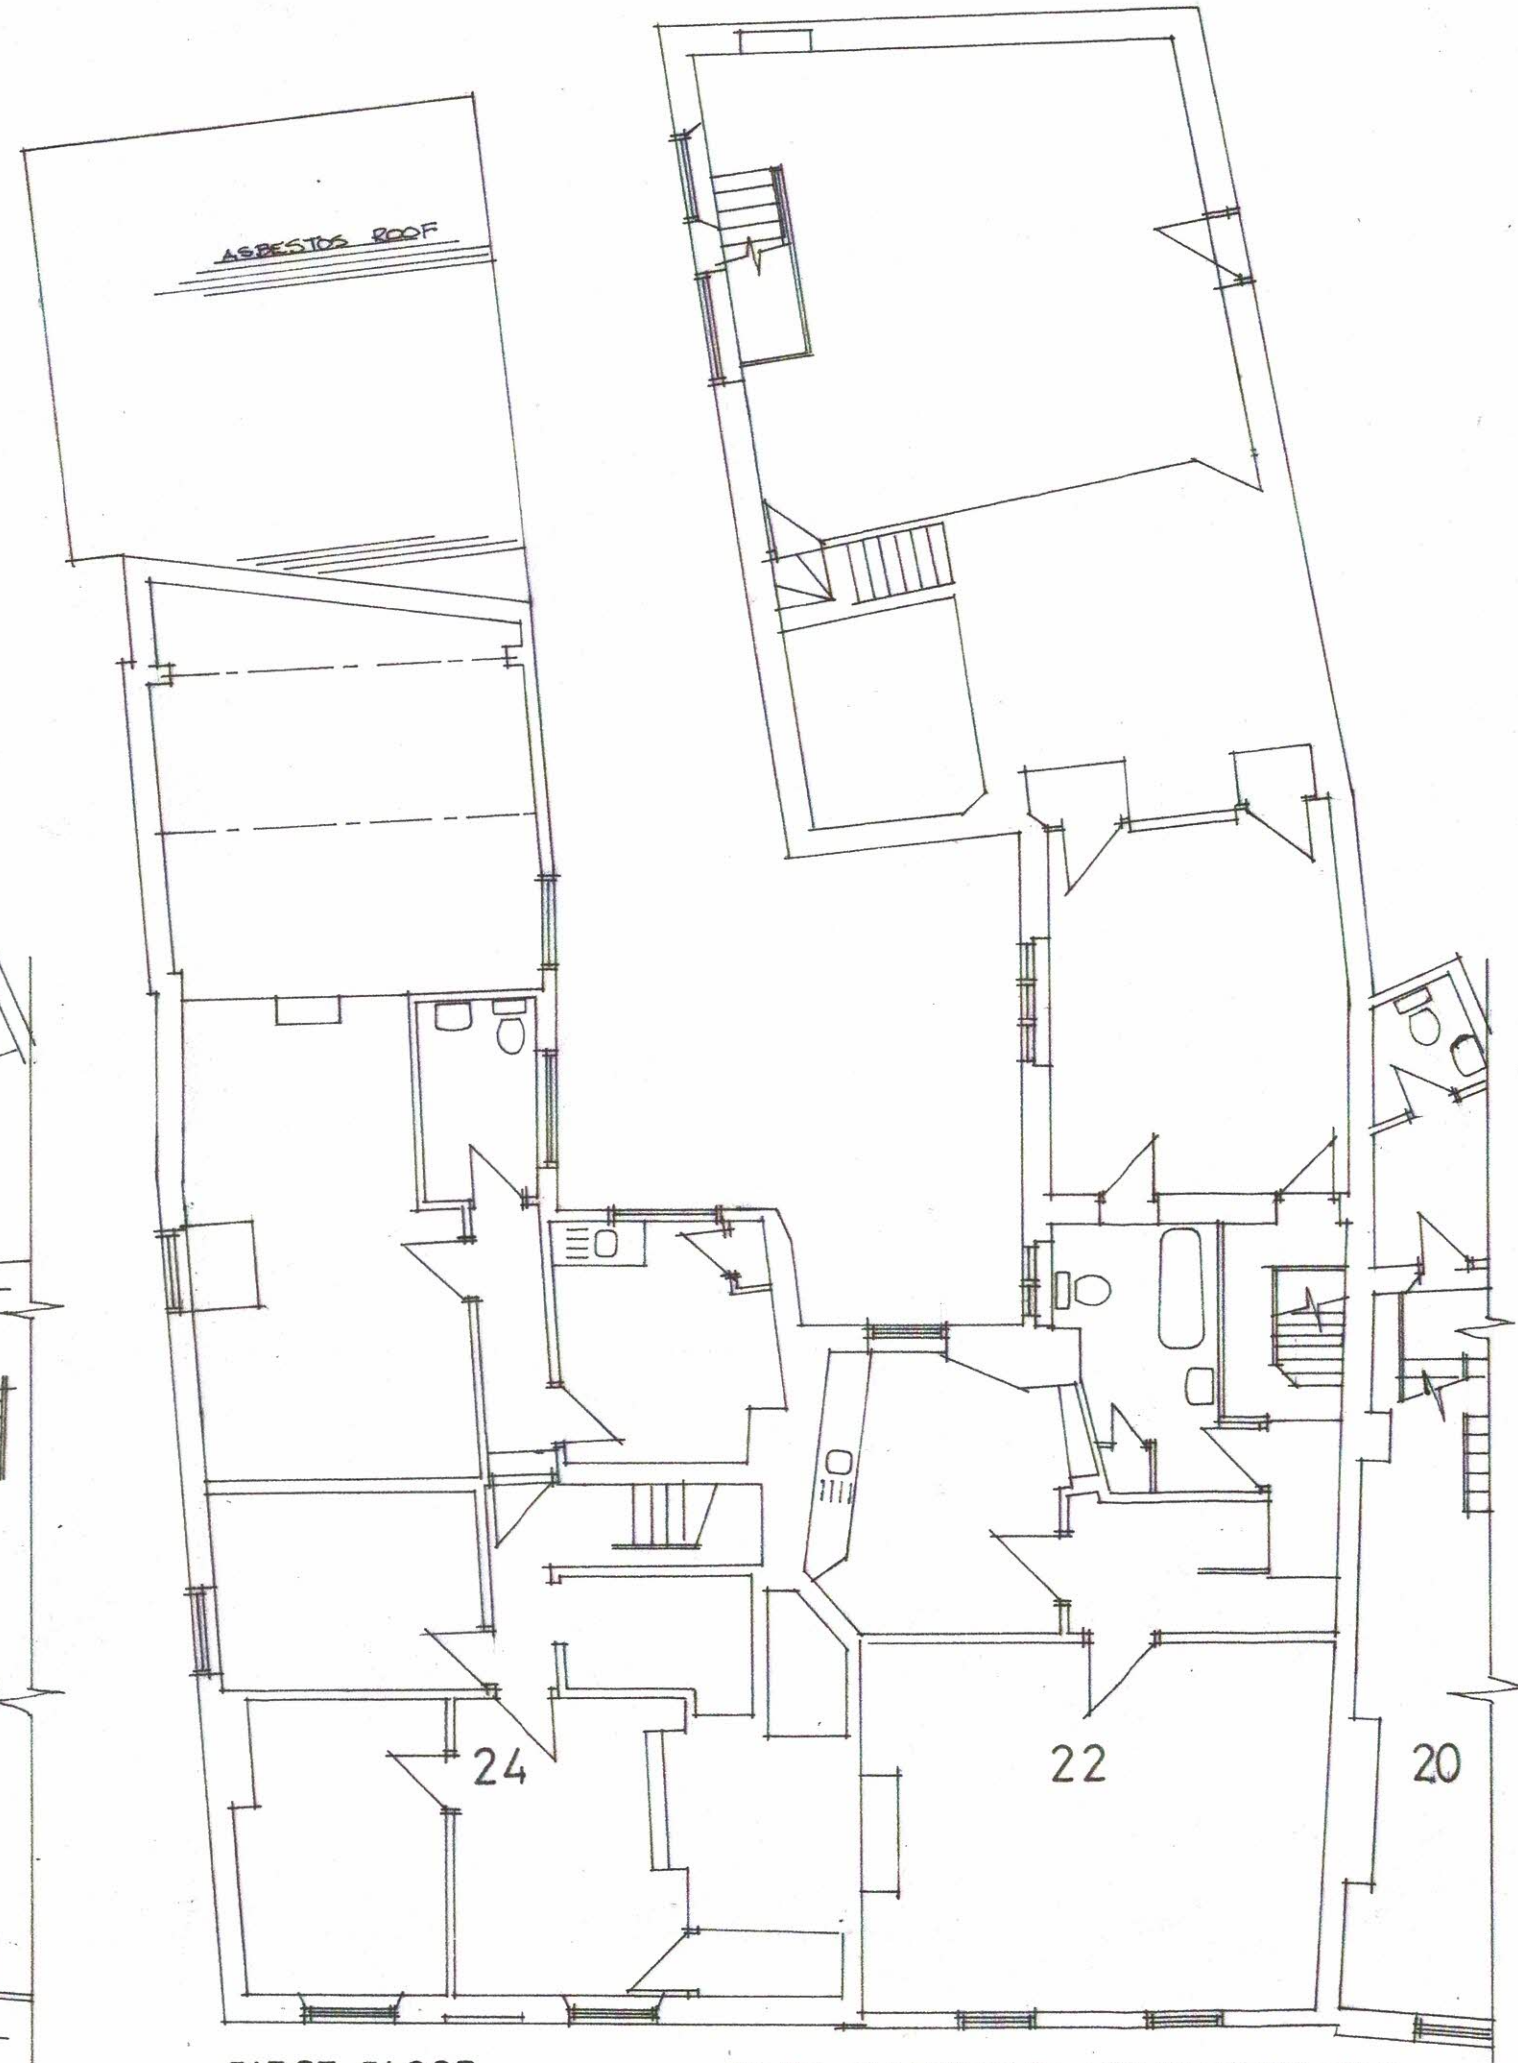

FIRST FLOOR

22/24 MARKET PLACE, WARMINSTER.
AUG 2025 1:100 H/01