


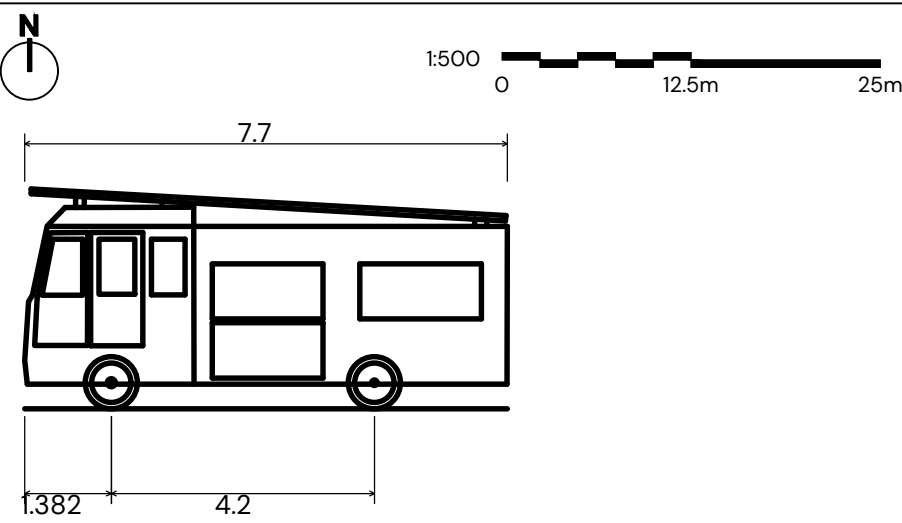

Dennis Sabre Fire Tender (LWB)
Overall Length 7.700m
Overall Width 2.430m
Overall Body Height 3.512m
Min Body Ground Clearance 0.397m
Track Width 2.380m
Lock to lock time 5.00s
Kerb to Kerb Turning Radius 7.400m

- NOTES**
1. This drawing has been produced by Pegasus Group for the client and should not be used for anything outside of its intended purpose. Pegasus Group accept no liability for the misuse of this drawing.
 2. Do not use this drawing to scale from.
 3. Drawing to be used for planning purposes only.
 4. Pegasus do not take any liability for the misuse of this drawing.
 5. All measurements are in metres unless stated otherwise.
 6. This drawing is to be read in conjunction with all other relevant Engineering and Architect's details.
 7. All dimensions are in metres unless otherwise stated.

Key:	
—	Site Boundary
—	Forward Direction Chassis Outline
—	Forward Direction Body Outline
—	Reverse Direction Chassis Outline
—	Reverse Direction Body Outline
- - -	45m Fire Tender Hose Distance

P2	21.10.2025	Updated to suit client comments	MW	SD	SD
P1	17.05.2025	First Issue	AT	JG	SD

REV	DATE	DESCRIPTION	REVISED	CHECKED	APPROVED
-----	------	-------------	---------	---------	----------

Fire Tender Vehicle Tracking

Land at High Street
Sutton Benger

CLIENT:

DATE: 15.10.25 SCALE: 1:500 DRAWN BY: AT CHECKED BY: JG APPROVED BY: SD

DRAWING NUMBER: P25-2384-PEG-XX-XX-DR-C-0260-P2 PG OFFICE / TEAM: BIR/IN

PEGASUS REF No: P25-2384 DRAWING STATUS: PLANNING