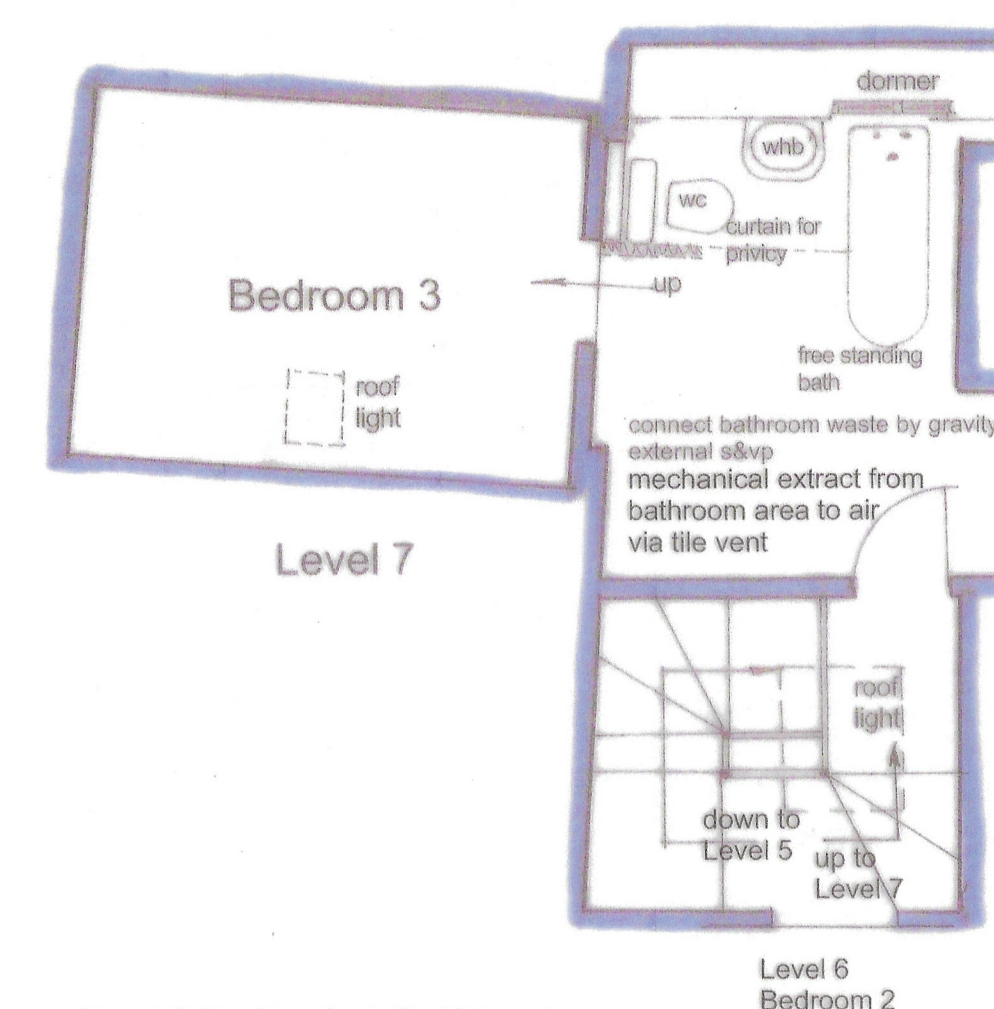
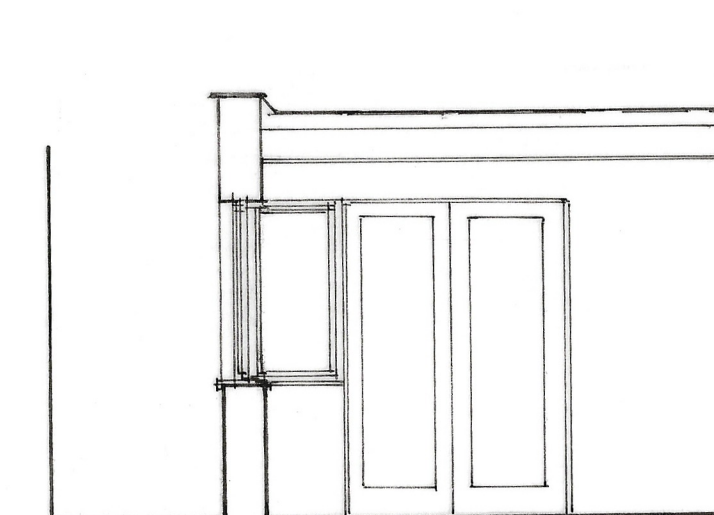
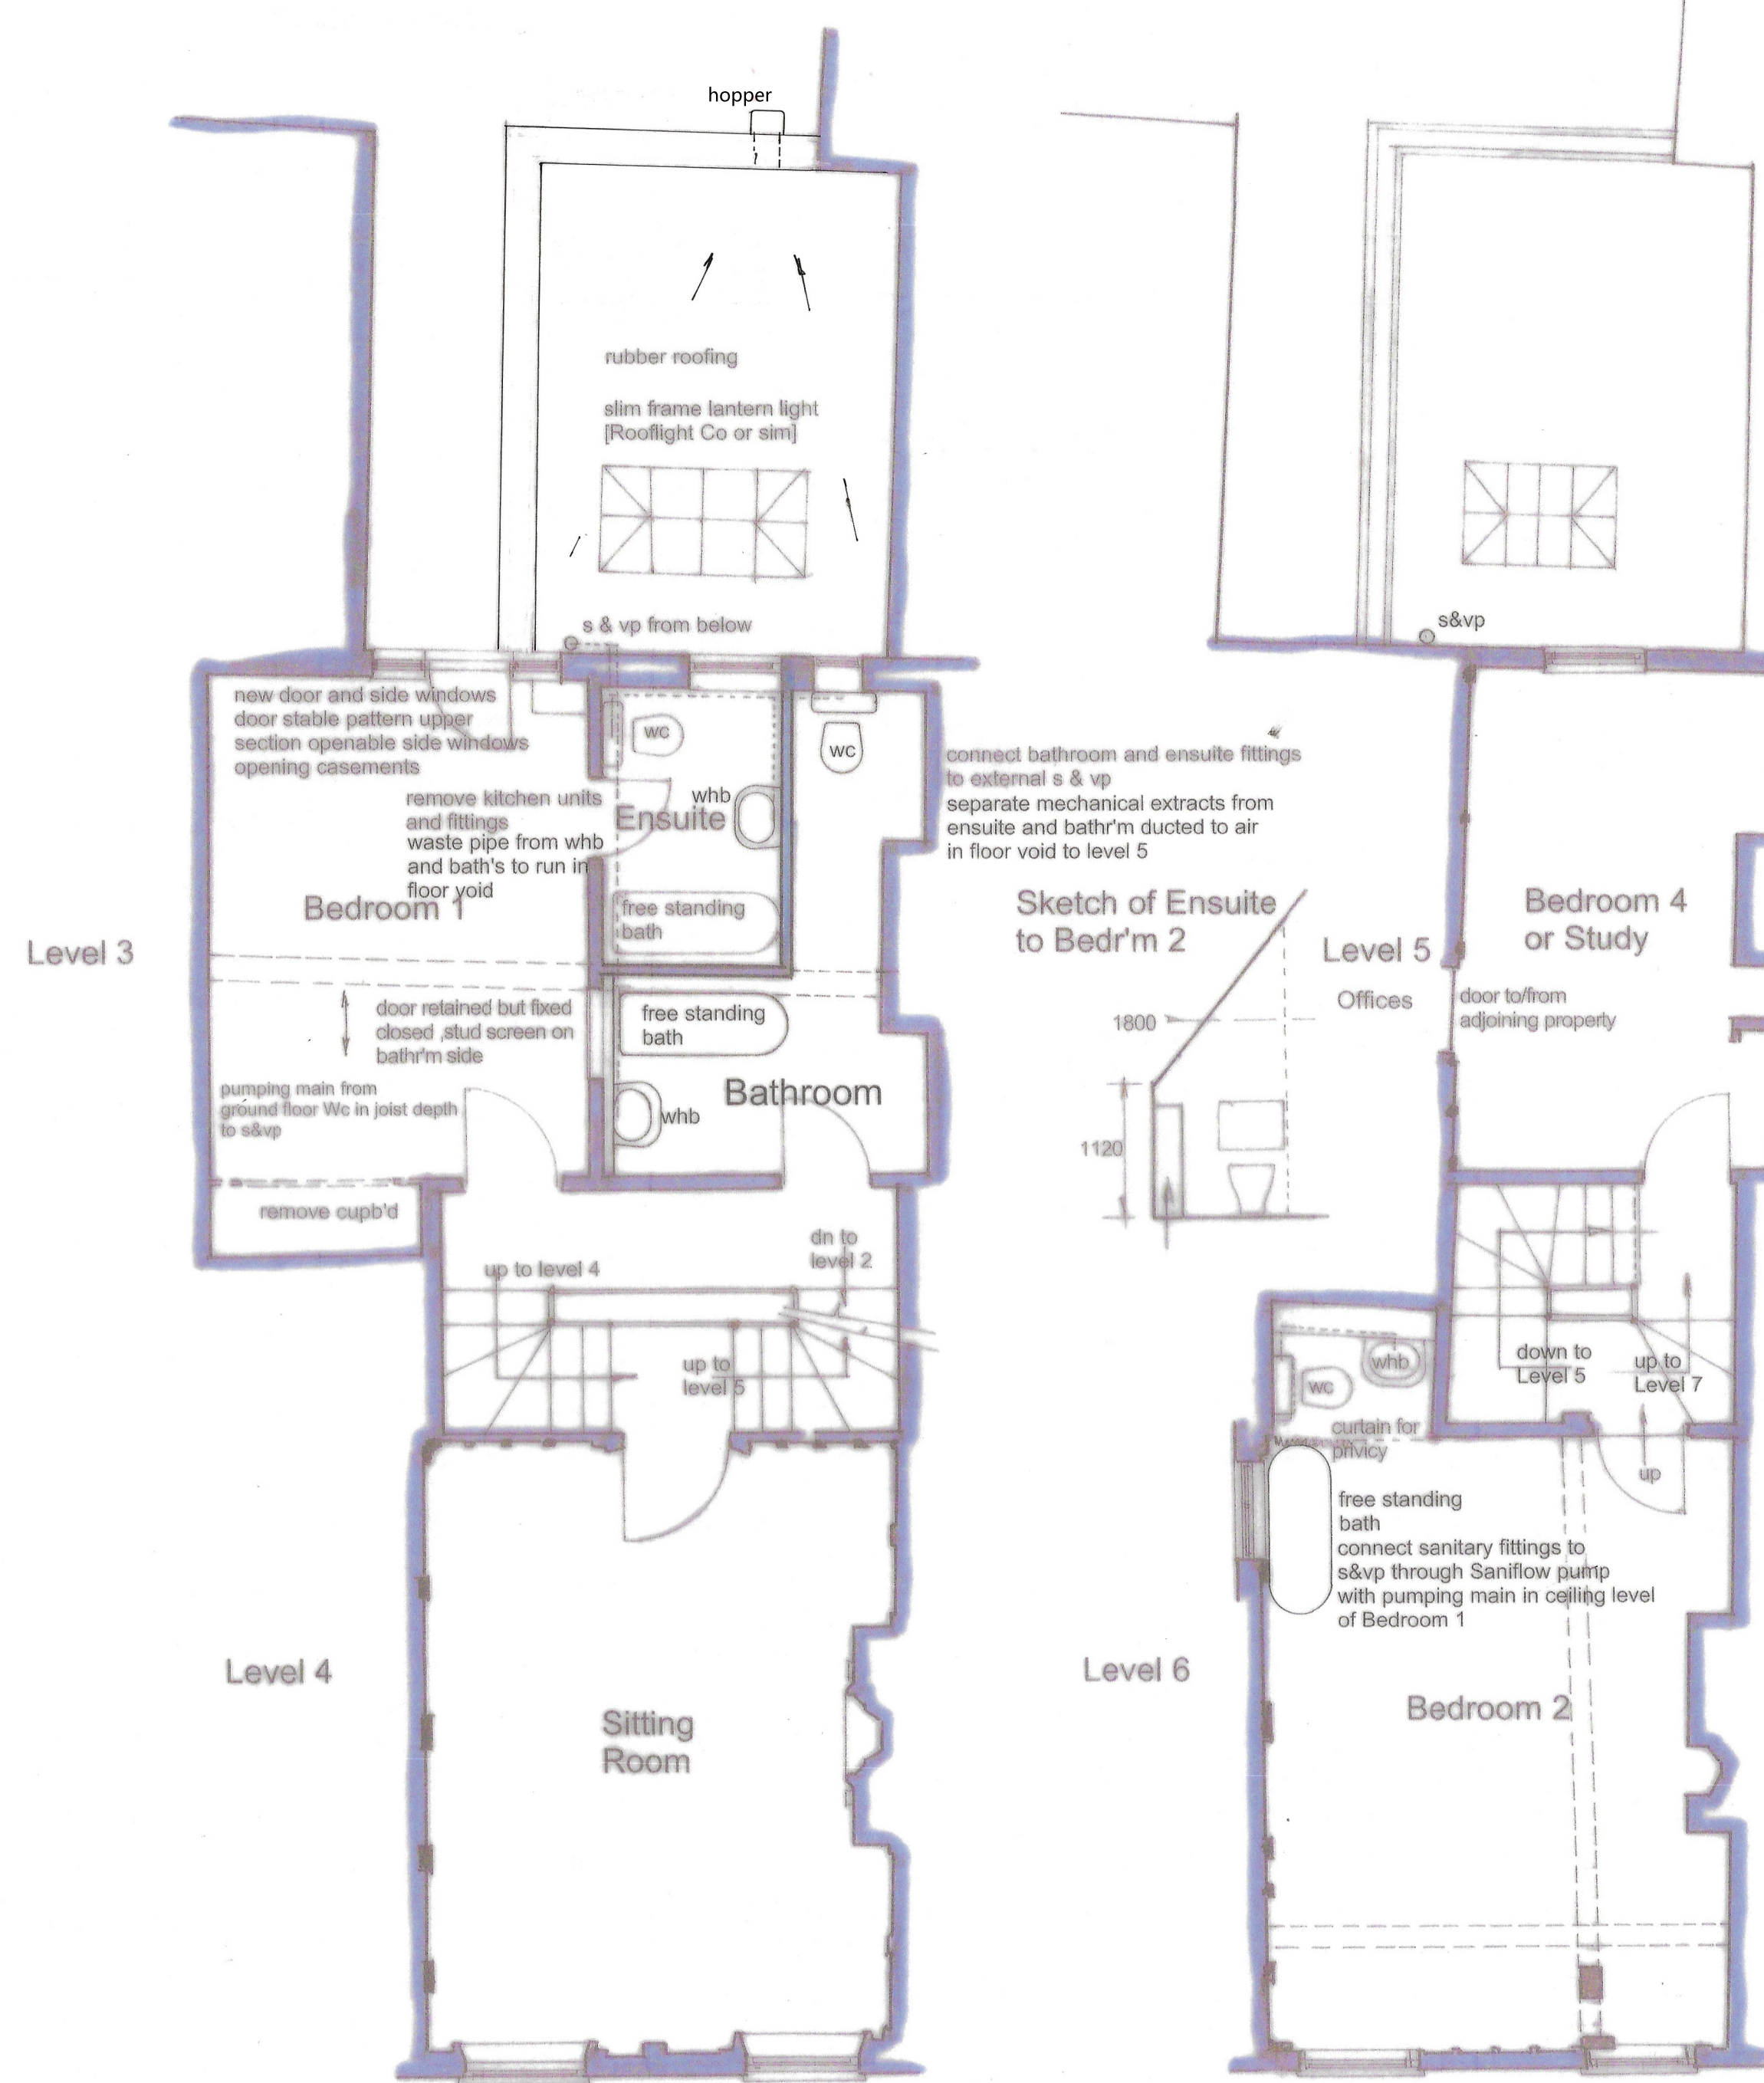
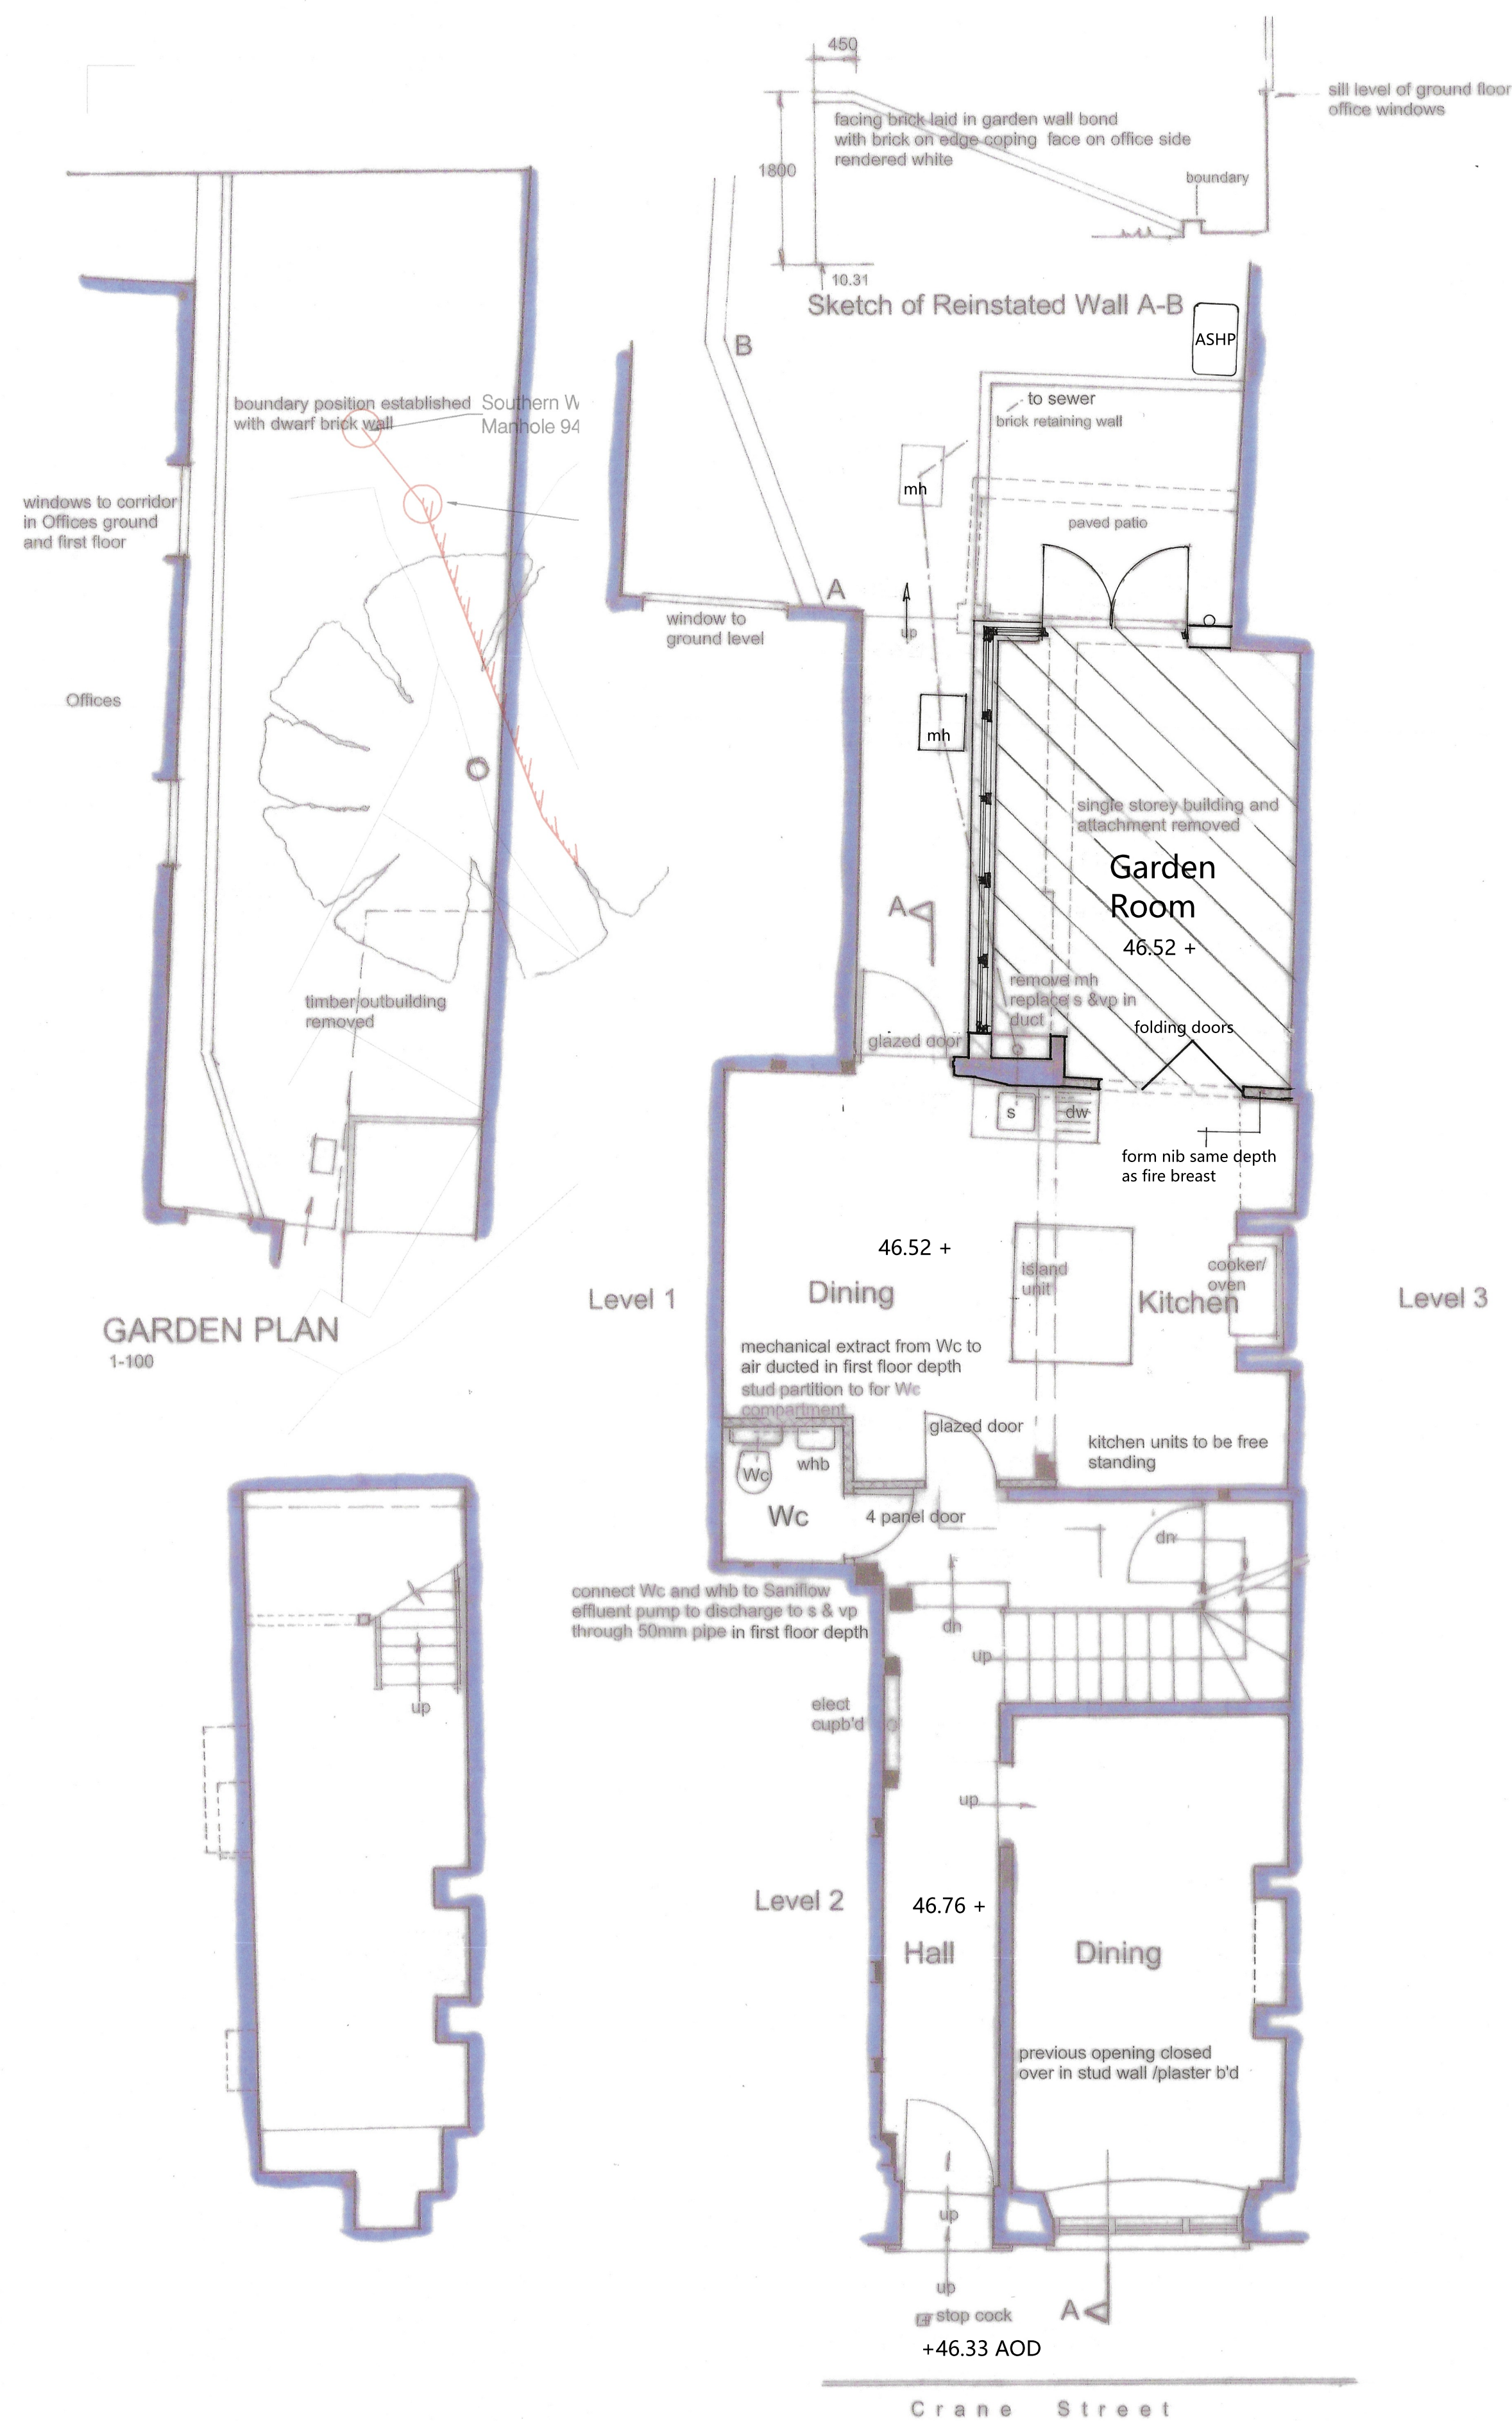


D

Damen Associates Ltd
Architectural Services

Kingsdown Studio
Black Drove
West Winterslow
Salisbury, Wilts SP5 1SX
Tel: 01980 863191
E-mail: buncoos.dunard@btconnect.com

Miss L Twine
84 Crane Street
Salisbury
SP1 2 QD

Proposed Conversion to Dwelling

Scale as stated

Date November 20

Drwg. no. 04525

1

18

This plan is the Surveyor's
COPYRIGHT

T