



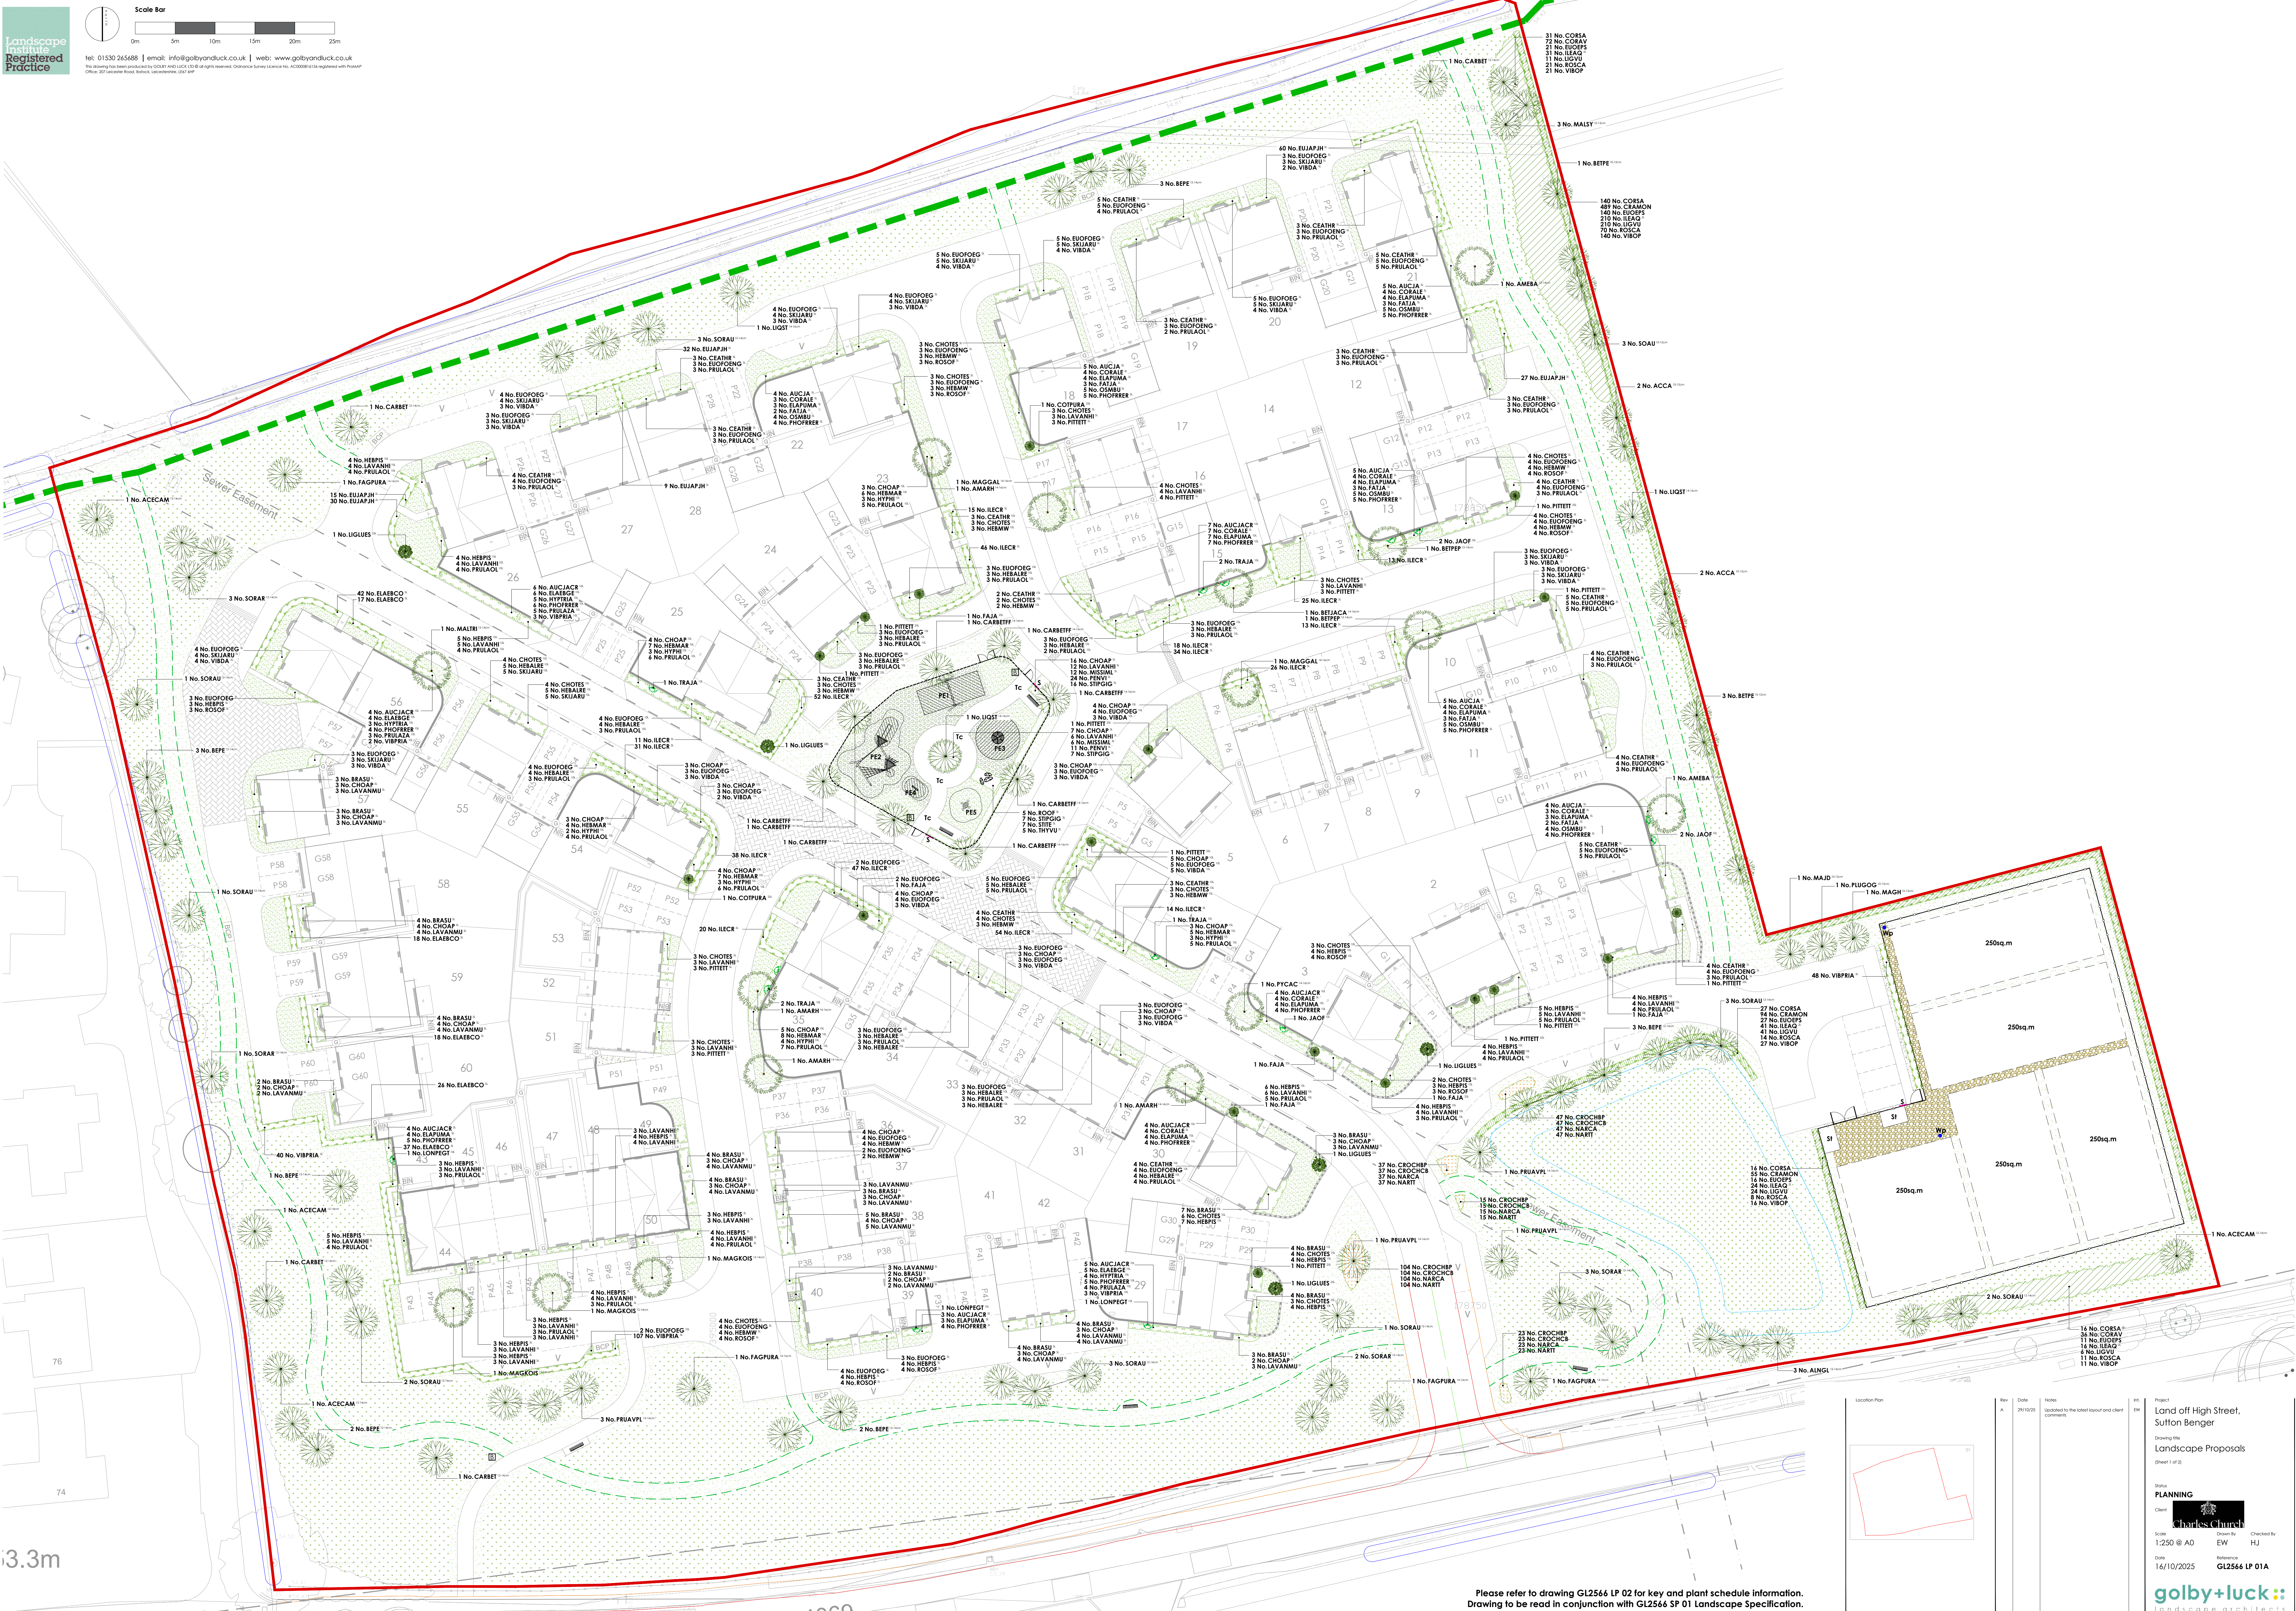

13.3m

Please refer to drawing GL2566 LP 02 for key and plant schedule information.
Drawing to be read in conjunction with GL2566 SP 01 Landscape Specification.

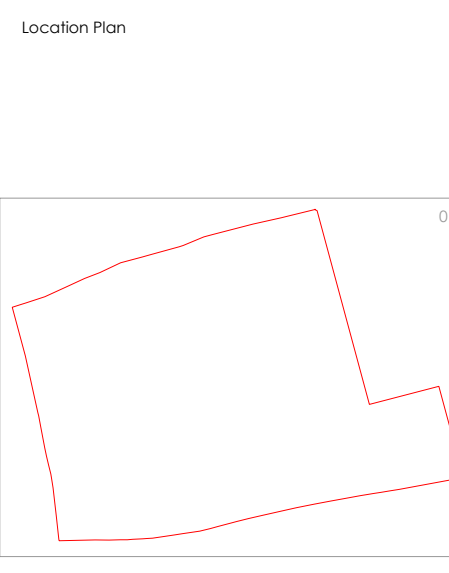

Rev	Date	Notes	Int.
A	16/10/2025	Issued for client comments	EW

Project: Land off High Street, Sutton Benger
Drawing No: Landscape Proposals
Sheet 1 of 2
Author: PLANNING
Client: Charles Church
Scale: 1:250 @ A0
Date: 16/10/2025
Reference: GL2566 LP 01A
golby+luck
landscape architects