


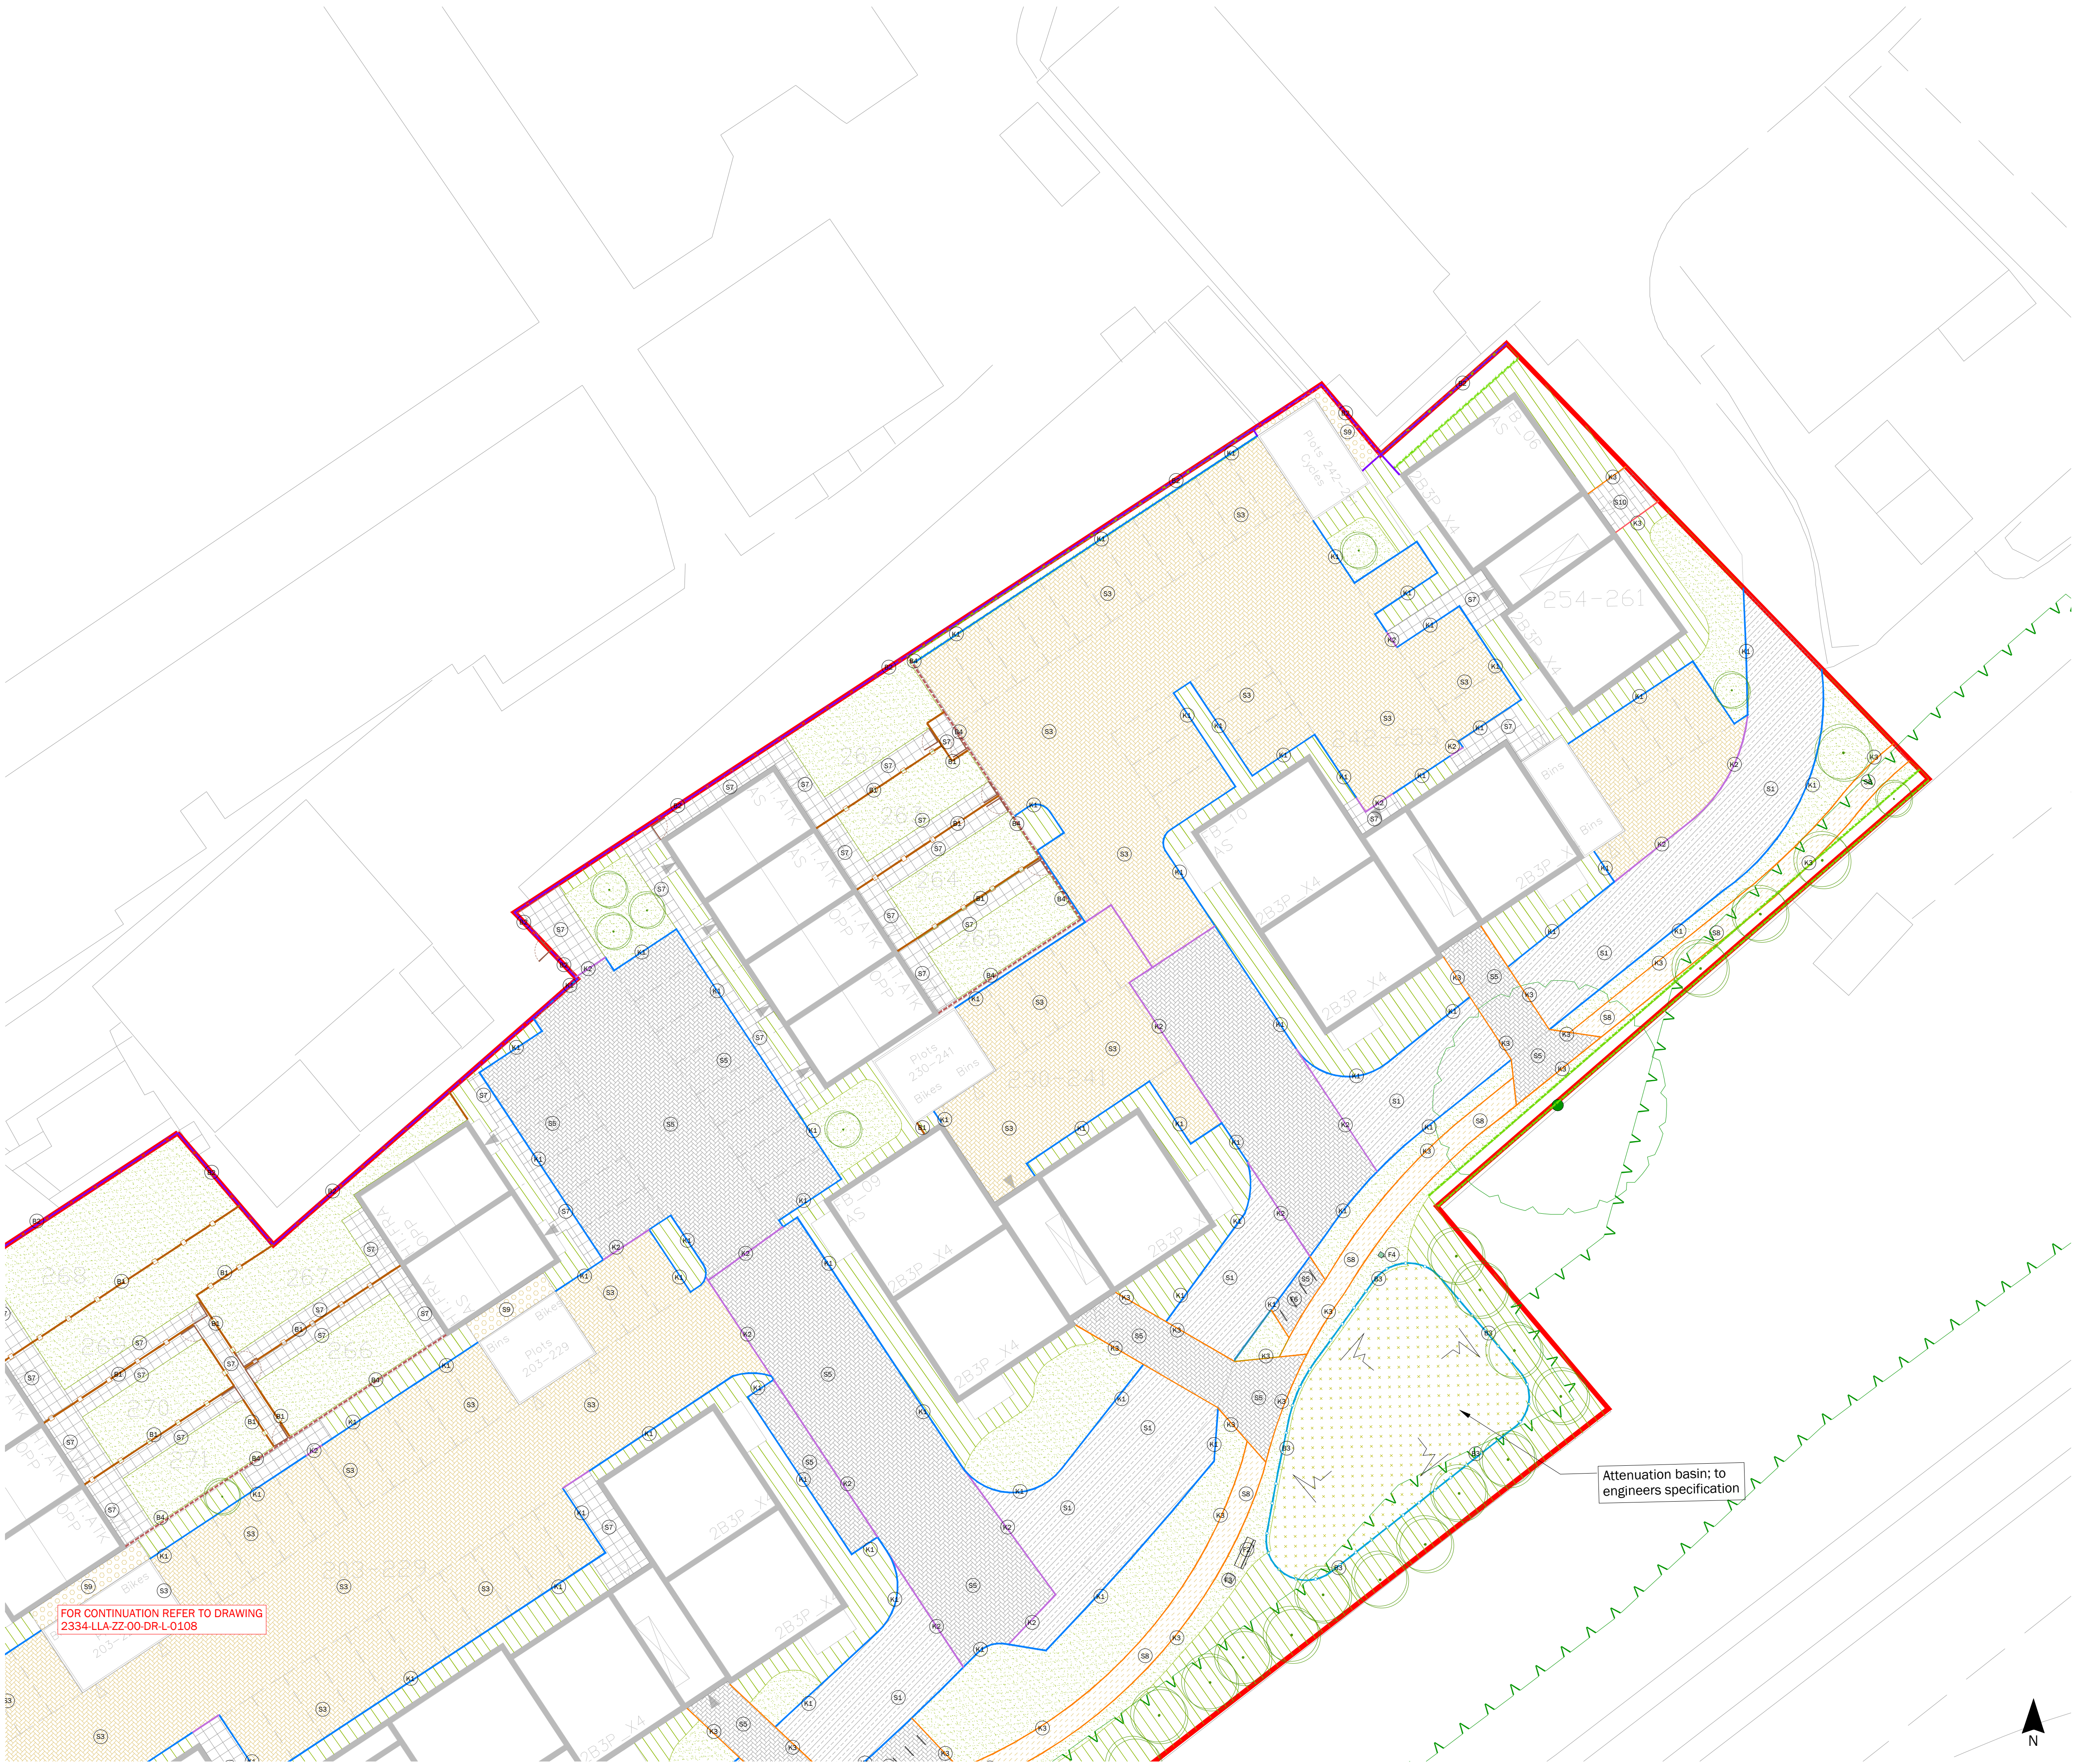

LEGEND

Surfacing

- Proposed macadam roads & pavements; to adoptable standards and engineers specification
- Proposed Woburn block paving by Charcon; 201x134x80mm; colour - Rustic; herringbone; or similar approved
- Proposed Woburn block paving by Charcon; 201x134x80mm; colour - Autumn; herringbone; or similar approved
- Proposed Woburn block paving by Charcon; 3 size mix; colour - Graphite; stretcher bond; or similar approved
- Proposed Woburn block paving by Charcon; 201x134x80mm; colour - Autumn; herringbone; or similar approved
- Proposed Countryssets by Charcon; 220x100x102mm; colour - Dark grey; stretcher bond; or similar approved
- Proposed Moordale flag paving by Charcon; 450x450x50mm; colour - Natural; stack bond; or similar approved
- Proposed self binding Breedon Golden Amber Gravel; or similar approved
- Proposed gravel strip
- Proposed Andover flag paving by Charcon; 600x200x80mm; 2 colours - Light grey & Graphite grey; stretcher bond; or similar approved

Kerbs

- Proposed British Standard kerb by Charcon; 125mm width; with upstand; or similar approved
- Proposed British Standard kerb by Charcon; 125mm width; flush; or similar approved
- Proposed British Standard concrete edging by Charcon; 50mm width; flush; or similar approved

Soft Landscape; refer to planting proposals for details

- Proposed tree
- Proposed hedging
- Proposed planting
- Proposed grass
- Proposed meadow
- Proposed wetland meadow

Boundary Treatments

- Proposed timber closeboard fence; 1800mm height; or similar approved
- Proposed timber closeboard fence; 2100mm height; or similar approved
- Proposed timber knee rail; 500mm height; or similar approved
- Proposed wall to architects specification
- Proposed Rimini metal railings by Lang + Fulton; 1150mm height; PPC to RAL 7016 (Anthracite Grey); or similar approved
- Proposed low wall with Rimini metal railings by Lang + Fulton; wall 4500mm height; bricks to match architecture; railing 750mm height; PPC to RAL 7016 (Anthracite Grey); or similar approved
- Proposed timber closeboard gate; 1800mm height; or similar approved

Furniture and Features

- Proposed Wiltshire Seat by Broxap; 2000x765x500mm; metalwork to RAL 7016 (Anthracite Grey); or similar approved
- Proposed Ripon Seat by Broxap; 2000x605x797mm; metalwork to RAL 9005 (Jet Black); or similar approved
- Proposed Derby E Litter Bin by Broxap; 1020x535x535mm; 120L; metalwork to RAL 7016 (Anthracite Grey); or similar approved
- Proposed K-Nine Post Mounted Dog Waste Bin by Broxap; RAL 6005 (Green); or similar approved
- Proposed play boulders by CED; or similar approved
- Proposed Sheffield cycle stand by Broxap; or similar approved

Other

- Proposed grading
- Site application boundary

0 1 2 5 10m
Scale in metres

