


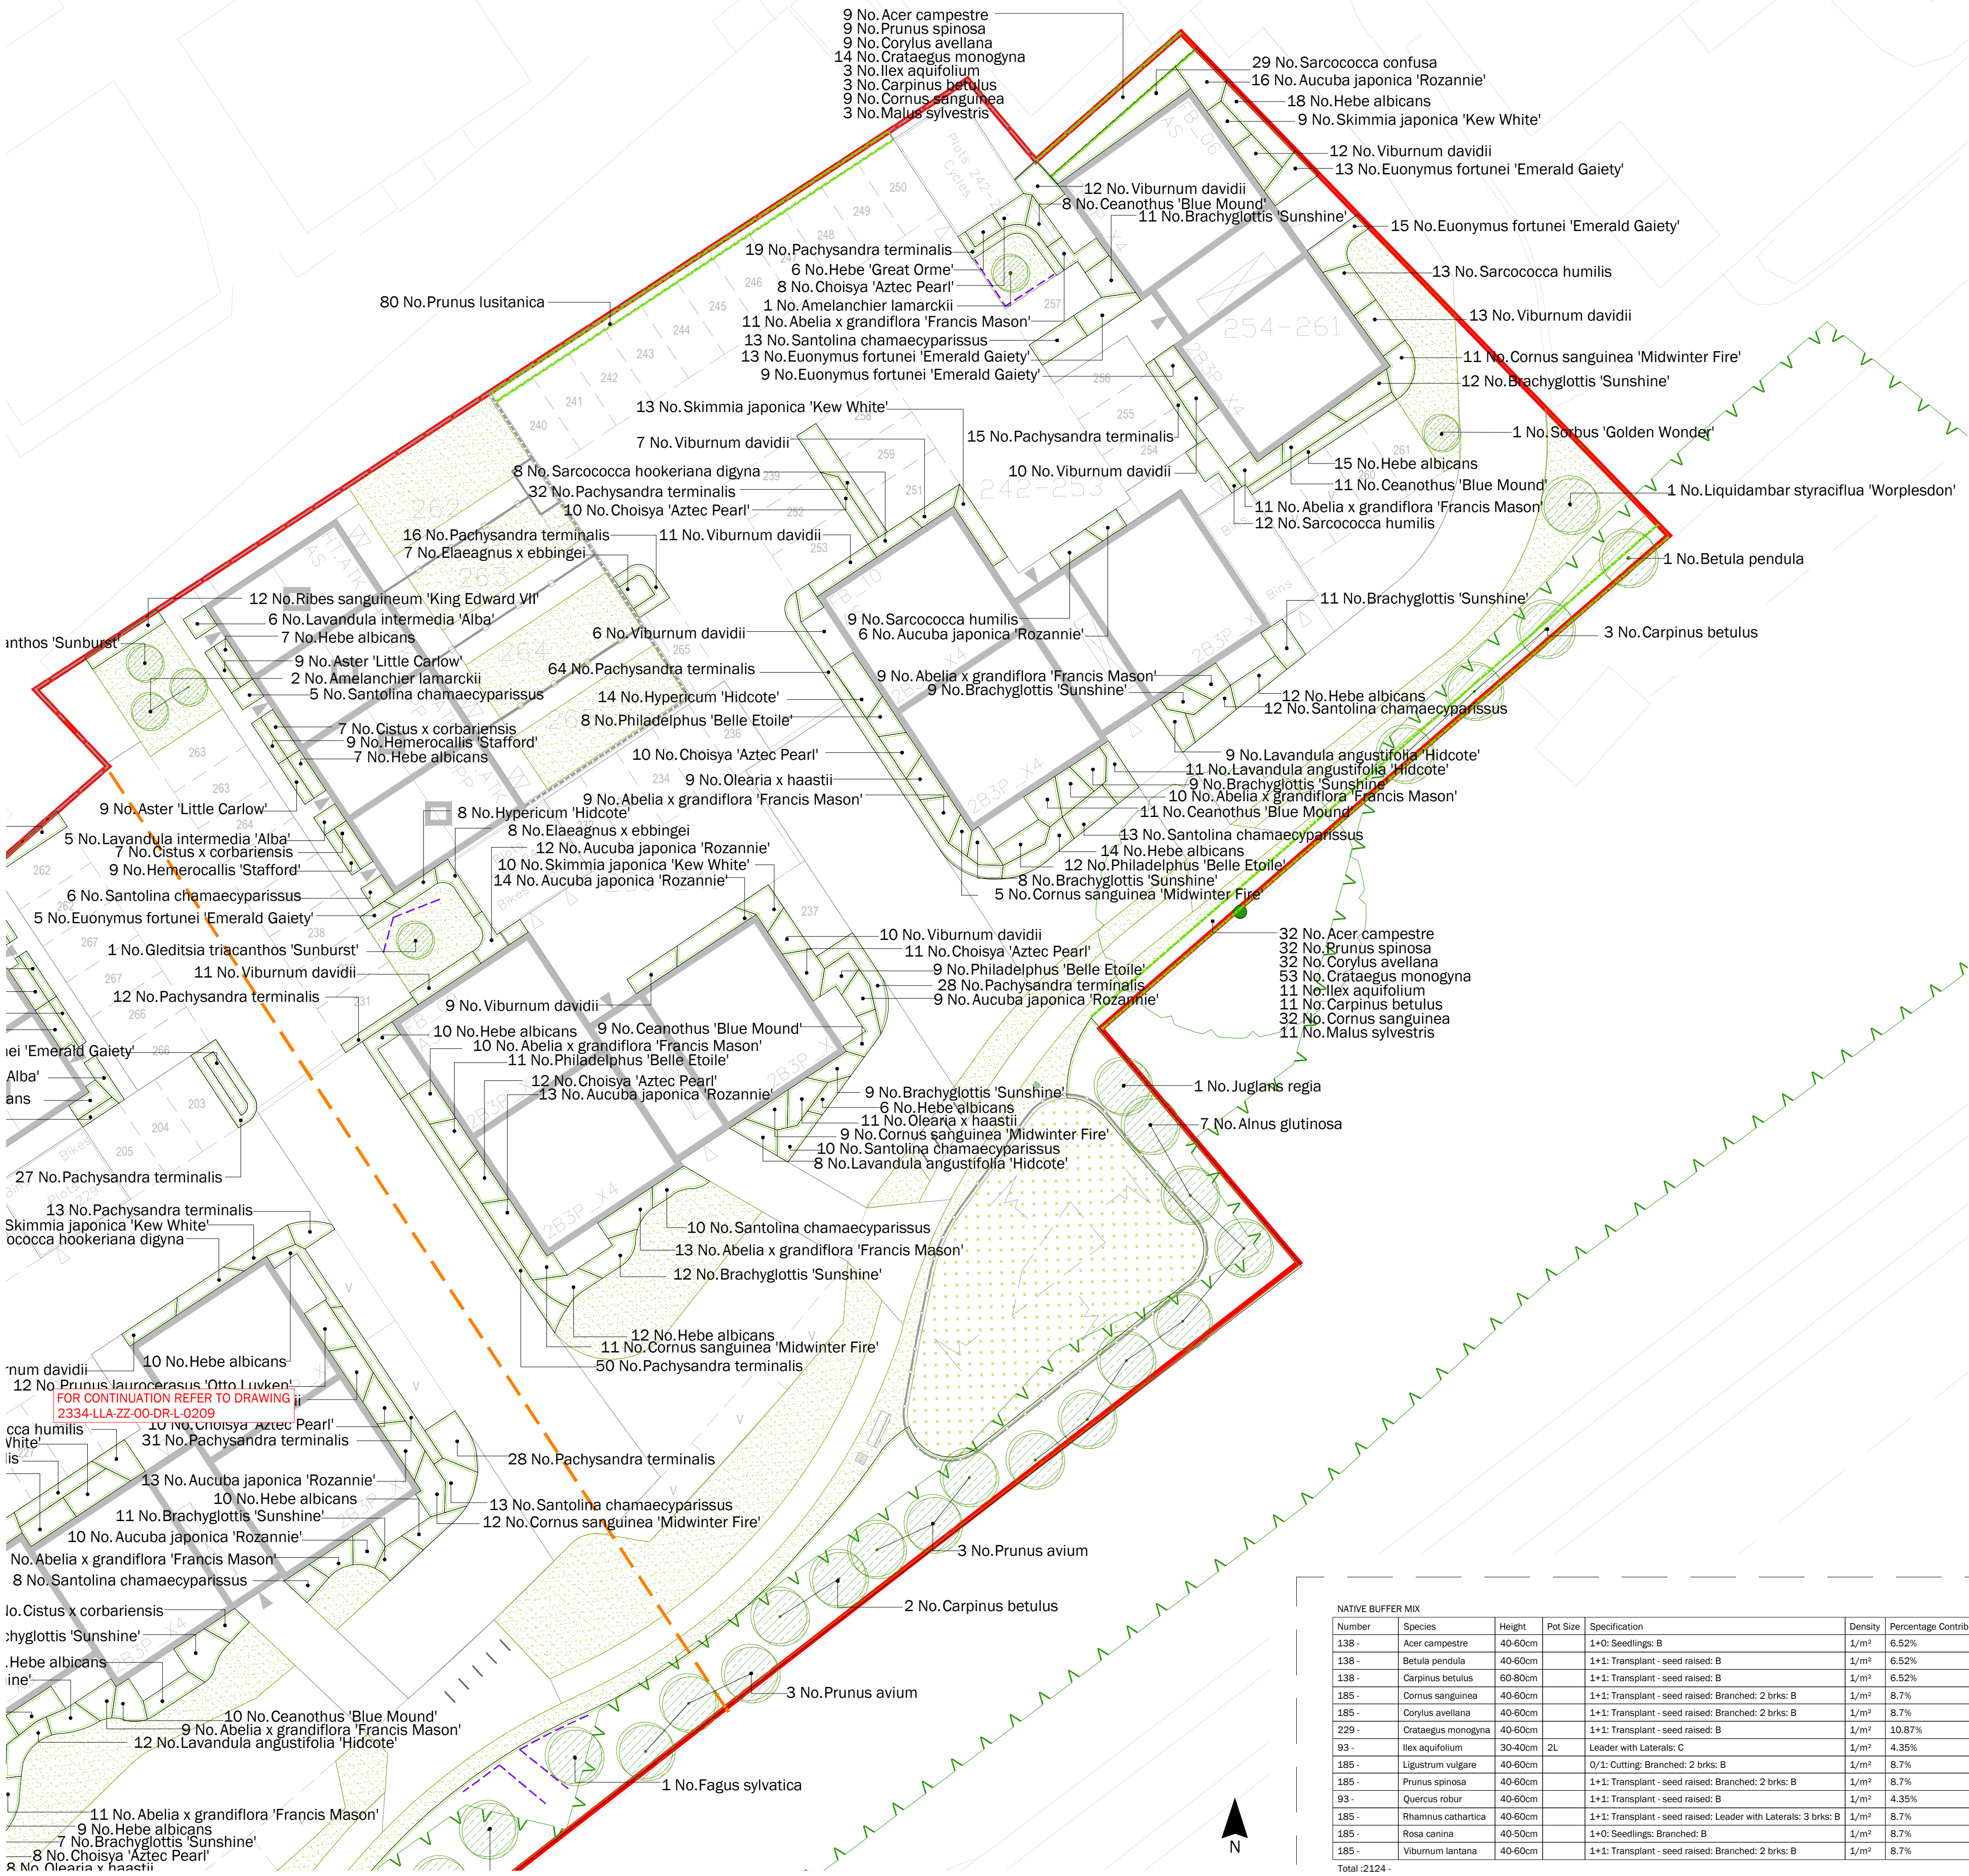

TREES					
Number	Plant Name	Height	Girth	Pot Size	Specification
9	Acer campestre	350-425cm	12-14cm	45-85L	Heavy Standard: 5 brks: C: Clear Stem min. 200cm
12	Acer campestre 'Elrijk'	400-450cm	16-18cm	45-85L	Extra Heavy Standard: 5 brks: C: Clear Stem min. 200cm
4	Acer campestre 'Red Shine'	450-625cm	16-18cm	45-85L	Extra Heavy Standard: C: Clear Stem min. 200cm
3	Acer x freemanii 'Jeffersred'	450-650cm	18-20cm	100-200L	Extra Heavy Standard: C: Clear Stem min. 200cm
14	Alnus glutinosa	400-450cm	14-16cm		Large Feathered: 7 brks: 3c: RB
7	Amelanchier lamarckii	350-400cm			Multi-Stemmed: Bushy: 3 Stems min.: 3c: RB
3	Betula albosinensis 'Fascination'	400-450cm	14-16cm	45-85L	Extra Heavy Standard: 5 brks: C: Clear Stem min. 200cm
28	Betula pendula	350-425cm	12-14cm	45-85L	Heavy Standard: 5 brks: C: Clear Stem 175-200cm
24	Carpinus betulus	350-425cm	12-14cm	45-85L	Heavy Standard: 5 brks: C: Clear Stem 175-200cm
3	Carpinus betulus 'Frans Fontaine'	400-450cm	16-18cm	80-100L	Extra Heavy Standard: C: Clear Stem min. 200cm
4	Corylus columna	450-500cm	18-20cm	100-200L	Extra Heavy Standard: C: Clear Stem min. 200cm
2	Davidia involucrata	350-425cm	18-20cm	100-200L	Extra Heavy Standard: C: Clear Stem 175-200cm
8	Fagus sylvatica	350-425cm	12-14cm		Large Feathered: 7 brks: 3c: RB
13	Gleditsia triacanthos 'Sunburst'	400-450cm	16-18cm	45-85L	Extra Heavy Standard: C: Clear Stem min. 200cm
5	Juglans regia	400-450cm	14-16cm	45-85L	Extra Heavy Standard: 5 brks: C: Clear Stem 175-200cm
2	Liquidambar styraciflua 'Worpleston'	450-600cm	18-20cm	100-200L	Extra Heavy Standard: C: Clear Stem min. 200cm
2	Liriodendron tulipifera	450-600cm	18-20cm	100-200L	Extra Heavy Standard: C: Clear Stem min. 200cm
3	Metasequoia glyptostroboides	min. 450cm	20-25cm	150-200L	Semi-Mature: C: Clear Stem 175-200cm
9	Pinus sylvestris	250-300cm			Leader with Laterals: 5c: RB
9	Prunus 'Snow Goose'	400-450cm	16-18cm	45-85L	Extra Heavy Standard: C: Clear Stem min. 200cm
15	Prunus avium	400-450cm	14-16cm	45-85L	Extra Heavy Standard: 5 brks: C: Clear Stem 175-200cm
13	Pyrus calleryana 'Chanticleer'	400-450cm	16-18cm	80-100L	Extra Heavy Standard: C: Clear Stem min. 200cm
3	Quercus robur	400-450cm	14-16cm	45-85L	Extra Heavy Standard: 5 brks: C: Clear Stem 175-200cm
4	Sorbus 'Golden Wonder'	400-450cm	16-18cm	75-100L	Extra Heavy Standard: C: Clear Stem min. 200cm
22	Tilia cordata 'Greenspire'	400-450cm	16-18cm	45-85L	Extra Heavy Standard: C: Clear Stem min. 200cm

Total :221 -

HEDGING

Number	Plant Name	Height	Container	Specification	Density
567	Carpinus betulus	100-125cm	5L	Branched: 5 brks: C	5/m
155	Escallonia 'Iveyi'	60-80cm	5L	Bushy: 5 brks: C	5/m
308	Ilex crenata	40-60cm	5L	Bushy: 6 brks: C	3/m
285	Prunus lusitanica	40-60cm	5L	Bushy: 5 brks: C	3/m

Total :1315 -

SHRUBS

Number	Plant Name	Height	Container	Specification	Density
243	Abelia x grandiflora 'Francis Mason'	30-40cm	5L	Bushy: 4 brks: C	3/m ²
468	Aucuba japonica 'Rozannie'	30-40cm	5L	Bushy: 4 brks: C	3/m ²
632	Brachyglottis 'Sunshine'	40-60cm	5-7.5L	Branched: 6 brks: C	3/m ²
309	Ceanothus 'Blue Mound'	30-40cm	5L	Bushy: 6 brks: C	3/m ²
318	Choisya 'Aztec Pearl'	30-40cm	5L	Bushy: 6 brks: C	3/m ²
124	Cistus 'Silver Pink'	40-60cm	5L	Bushy: 6 brks: C	3/m ²
262	Cistus x corbariensis	40-60cm	5-7.5L	Bushy: 6 brks: C	3/m ²
197	Cornus sanguinea 'Midwinter Fire'	60-80cm	5L	Branched: 4 brks: C	3/m ²
81	Elaeagnus x ebbingei	60-80cm	5-7.5L	Branched: 4 brks: C	3/m ²
478	Euonymus fortunei 'Emerald Gaiety'	25-30cm	5-7.5L	Bushy: 9 brks: C	3/m ²
138	Euonymus fortunei 'Silver Queen'	25-30cm	5-7.5L	Bushy: 9 brks: C	3/m ²
163	Hebe 'Great Orme'	30-40cm	5L	Bushy: 5 brks: C	3/m ²
268	Hebe 'Wiri Mist'	30-40cm	5-7.5L	Bushy: 7 brks: C	3/m ²
567	Hebe albicans	30-40cm	5-7.5L	Bushy: 7 brks: C	3/m ²
252	Hebe x franciscana 'Blue Gem'	30-40cm	5-7.5L	Bushy: 7 brks: C	3/m ²
99	Hypericum 'Hidcote'	30-40cm	5L	Bushy: 7 brks: C	3/m ²
297	Lavandula angustifolia 'Hidcote'	20-30cm	5L	Bushy: 7 brks: C	3/m ²
123	Lavandula intermedia 'Alba'	20-30cm	5L	Bushy: 7 brks: C	3/m ²
135	Leucothoe fontanesiana 'Rainbow'	30-40cm	5L	Bushy: 5 brks: C	3/m ²
79	Loropetalum chinense 'Fire Dance'	40-60cm	10L	Bushy: 5 brks: C	3/m ²
193	Nandina domestica 'Fire Power'	30-40cm	5L	Bushy: 6 brks: C	3/m ²
262	Olearia x haastii	40-60cm	5-7.5L	Bushy: 5 brks: C	3/m ²
74	Osmanthus x burkwoodii	40-60cm	5-7.5L	Bushy: 5 brks: C	3/m ²
2077	Pachysandra terminalis	5-7.5L	Several Shoots: 11 brks: C	5/m ²	
73	Philadelphus 'Belle Etoile'	40-60cm	5-7.5L	Branched: 5 brks: C	3/m ²
127	Phlomis frutescens	30-40cm	5-7.5L	Branched: 5 brks: C	3/m ²
261	Pittosporum tenuifolium 'Tom Thumb'	30-40cm	10L	Bushy: 7 brks: C	3/m ²
40	Potentilla fruticosa 'Abbotswood'	5-7.5L	Bushy: 5 brks: C	3/m ²	
98	Prunus laurocerasus 'Otto Luyken'	40-60cm	5-7.5L	Bushy: 5 brks: C	3/m ²
45	Ribes sanguineum 'King Edward VII'	60-80cm	5-7.5L	Branched: 5 brks: C	3/m ²
302	Santolina chamaecyparissus	30-40cm	5L	Bushy: 8 brks: C	3/m ²
74	Sarcococca confusa	30-40cm	5L	Bushy: 6 brks: C	3/m ²
368	Sarcococca hookeriana digyna	30-40cm	5L	Bushy: 6 brks: C	3/m ²
44	Sarcococca humilis	25-30cm	5L	Bushy: 6 brks: C	3/m ²
104	Skimmia japonica 'Fragrans'	30-40cm	5L	Bushy: 4 brks: C	3/m ²
229	Skimmia japonica 'Kew White'	30-40cm	5L	Bushy: 4 brks: C	3/m ²
148	Skimmia japonica 'Rubella'	30-40cm	5L	Bushy: 4 brks: C	3/m ²
749	Viburnum davidii	30-40cm	5-7.5L	Bushy: 4 brks: C	3/m ²
26	Viburnum x bodnantense 'Dawn'	60-80cm	5-7.5L	Branched: 3 brks: C	3/m ²

Total :10527 -

HERBACEOUS

Number	Plant Name	Container	Specification	Density
59	Ajuga reptans 'Cattin's Giant'	5L	Full Pot: C	5/m²
123	Aster 'Little Carlow'	5L	Full Pot: C	5/m²
91	Bergenia 'Bressingham Ruby'	5L	Full Pot: C	5/m²
55	Epimedium x perralchicum 'Frohnleiten'	5L	Full Pot: C	5/m²
158	Gaura lindheimeri	5L	Full Pot: C	5/m²
112	Heimerocallis 'Stafford'	5-7.5L	Full Pot: C	5/m²
73	Leucanthemum superbum 'Snow Cap'	5L	Full Pot: C	5/m²
145	Nepeta 'Six Hills Giant'	5L	Full Pot: C	5/m²
59	Rudbeckia fulgida sullivantii 'Goldsturm'	5L	Full Pot: C	5/m²
65	Salvia nemorosa 'Caradonna'	5L	Full Pot: C	5/m²
104	Salvia officinalis 'Tricolor'	5L	Full Pot: C	5/m²
44	Saxifraga x urbium	3L	Full Pot: C	5/m²

Total :1088 -

FERNS

Number	Plant Name	Container	Specification	Density
29	Dryopteris filix-mas	5L	Full Pot: C	5/m²
53	Polypodium vulgare	5L	Full Pot: C	5/m²
209	Polystichum setiferum	5L	Full Pot: C	5/m²

Total :291 -

GRASSES

Number	Plant Name	Container	Specification	Density
421	Carex comans 'Frosted Curis'	5L	Full Pot: C	5/m²
322	Carex morrowii 'Ice Dance'	5L	Full Pot: C	5/m²
212	Carex oshimensis 'Evergold'	5L	Full Pot: C	5/m²
125	Deschampsia cespitosa 'Goldschleier'	5L	Full Pot: C	5/m²
117	Liriope muscari	5L	Full Pot: C	5/m²
88	Miscanthus sinensis 'Morning Light'	5-7.5L	Full Pot: C	5/m²
188	Stipa tenuissima	5-7.5L	Full Pot: C	5/m²

Total :1473 -

Native Hedge Mix

Number	Species	Height	Pot Size	Specification	Density	Percentage Contribution
427	Acer campestre	80-100cm		Transplant - seed raised: 1+1-B	5/m	15%
147	Carpinus betulus	80-100cm		1+1; Transplant - seed raised; branched: 5 brks: B	5/m	5%
427	Cornus sanguinea	60-80cm		Transplant - seed raised: 1+1-B :Branched 3 brks	5/m	15%
427	Corylus avellana	80-100cm		Transplant - seed raised: 1+2-B :Branched 4brks	5/m	15%
705	Crataegus monogyna	80-100cm		Transplant - seed raised: 1+2-B	5/m	25%
147	Ilex aquifolium	60-80cm	3L	Leader with Laterals :C	5/m	5%
147	Malus sylvestris	80-100cm		1+2; Transplant - seed raised: B	5/m	5%
427	Prunus spinosa	80-100cm		Transplant - seed raised: 1+2-B :Branched 3 brks	5/m	15%

Total :2854 -

LEGEND

- Proposed tree
- Proposed hedge
- Proposed planting
- Proposed grass
- Proposed EM2 Standard General Purpose Meadow Mixture by Emorsgate
- Proposed EM8 Meadow Mixture for Wetlands by Emorsgate
- Proposed rootbarrier; ReRoot 600 by Green Blue Urban; or similar approved
- Drawing division lines
- Site application boundary

Drawing for planning purposes only, do not construct from this drawing

This drawing is to be used for planting information only

Any species substitution must be verified with the project Landscape Architect

This layout must be checked in accordance with NHBC Standards 2020 (Chapter 4.2 - Building Near Tree, and Chapter 10.2 - Drives, Paths and Landscaping) by the project engineer prior to implementation

Excavations: Contractors must ensure they have full information relating to service and drainage positions before undertaking any excavations

Root barriers to be used in association with tree planting adjacent to kerbs, services, highways etc.

FOR OTHER LANDSCAPE DRAWINGS REFER TO THE FOLLOWING:

Landscape Masterplan

-2334-LLA-ZZ-00-DR-0001

Detailed Hard Landscape Proposals

-2334-LLA-ZZ-00-DR-0101 to 0110

Landscape Specification and Details

-2334-LLA-ZZ-00-DR-0301



Location Plan - Not to Scale

0 1 2 5 10m

Scale in metres

P11	05.12.25	Amendment to Plot 254/261	KVZ
P10	29.10.24	Trees are reviewed and relocated	KVZ
P09	24.10.24	Trees are reviewed and relocated	KVZ
P08	10.10.24	Updated to services	EF
P07	10.09.24	Updated to comments	BW
P06	04.05.23	Cycle parking coordinated	ML
P05	01.03.23	External footpath link included	ML
P04	27.02.23	Updated layout	ML
P03	15.11.22	Updated layout	ML
P02	11.11.22	Updated layout	ML
P01	09.06.22	First issue	ML
Rev	Date	Description	Drn

Title: Detailed Planting Proposals

Sheet 10 of 11

Project: Langley Park, Chippenham

Client: Vistry Partnerships

Date: June 2022

Scale: 1:200 @ A1

Drawing No: 2334-LLA-ZZ-00-DR-0210

Revision: P11

Suitability: Planning

Project No: 2334-A2

T: +44 (0)1279 647044 E: office@lize.co.uk www.lize.co.uk

Copyright © Liz Lake Associates

Information contained in this drawing is confidential and may not be used for any purpose other than that for which the drawing is supplied without prior written authority of Liz Lake Associates.

This drawing is copyright and may not be copied except within the agreed conditions of supply.

Site Mapping: Referenced from Ordnance Survey map data to permission of Ordnance Survey © Crown Copyright 2022, License No.: 100001206

Ordnance Survey License No. 100001206

This drawing contains information and is missing from a number of sources and its accuracy should be verified on site.

LIZ LAKE ASSOCIATES LANDSCAPE ARCHITECTS