
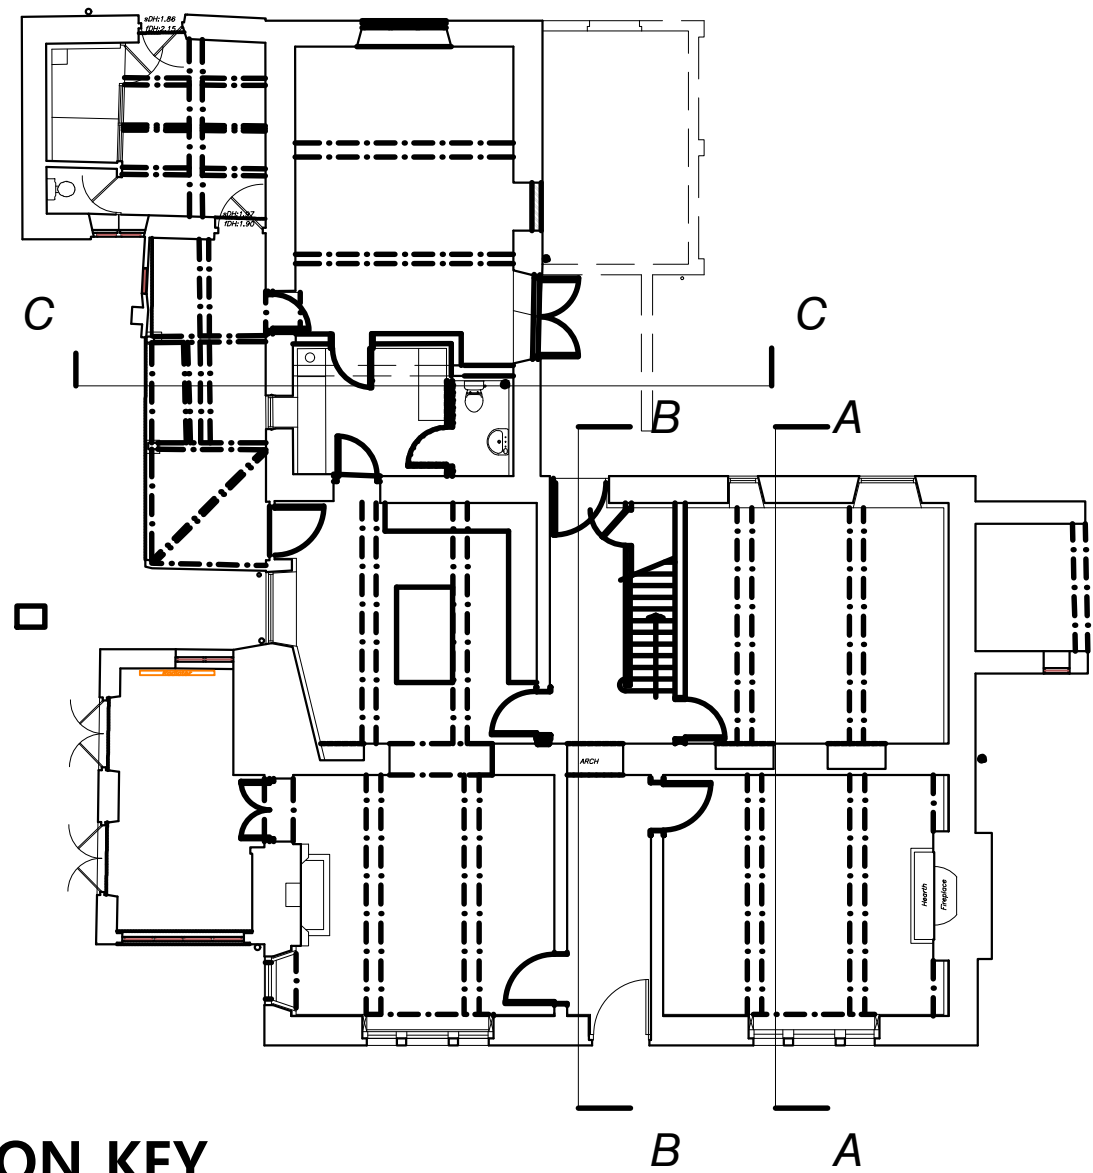
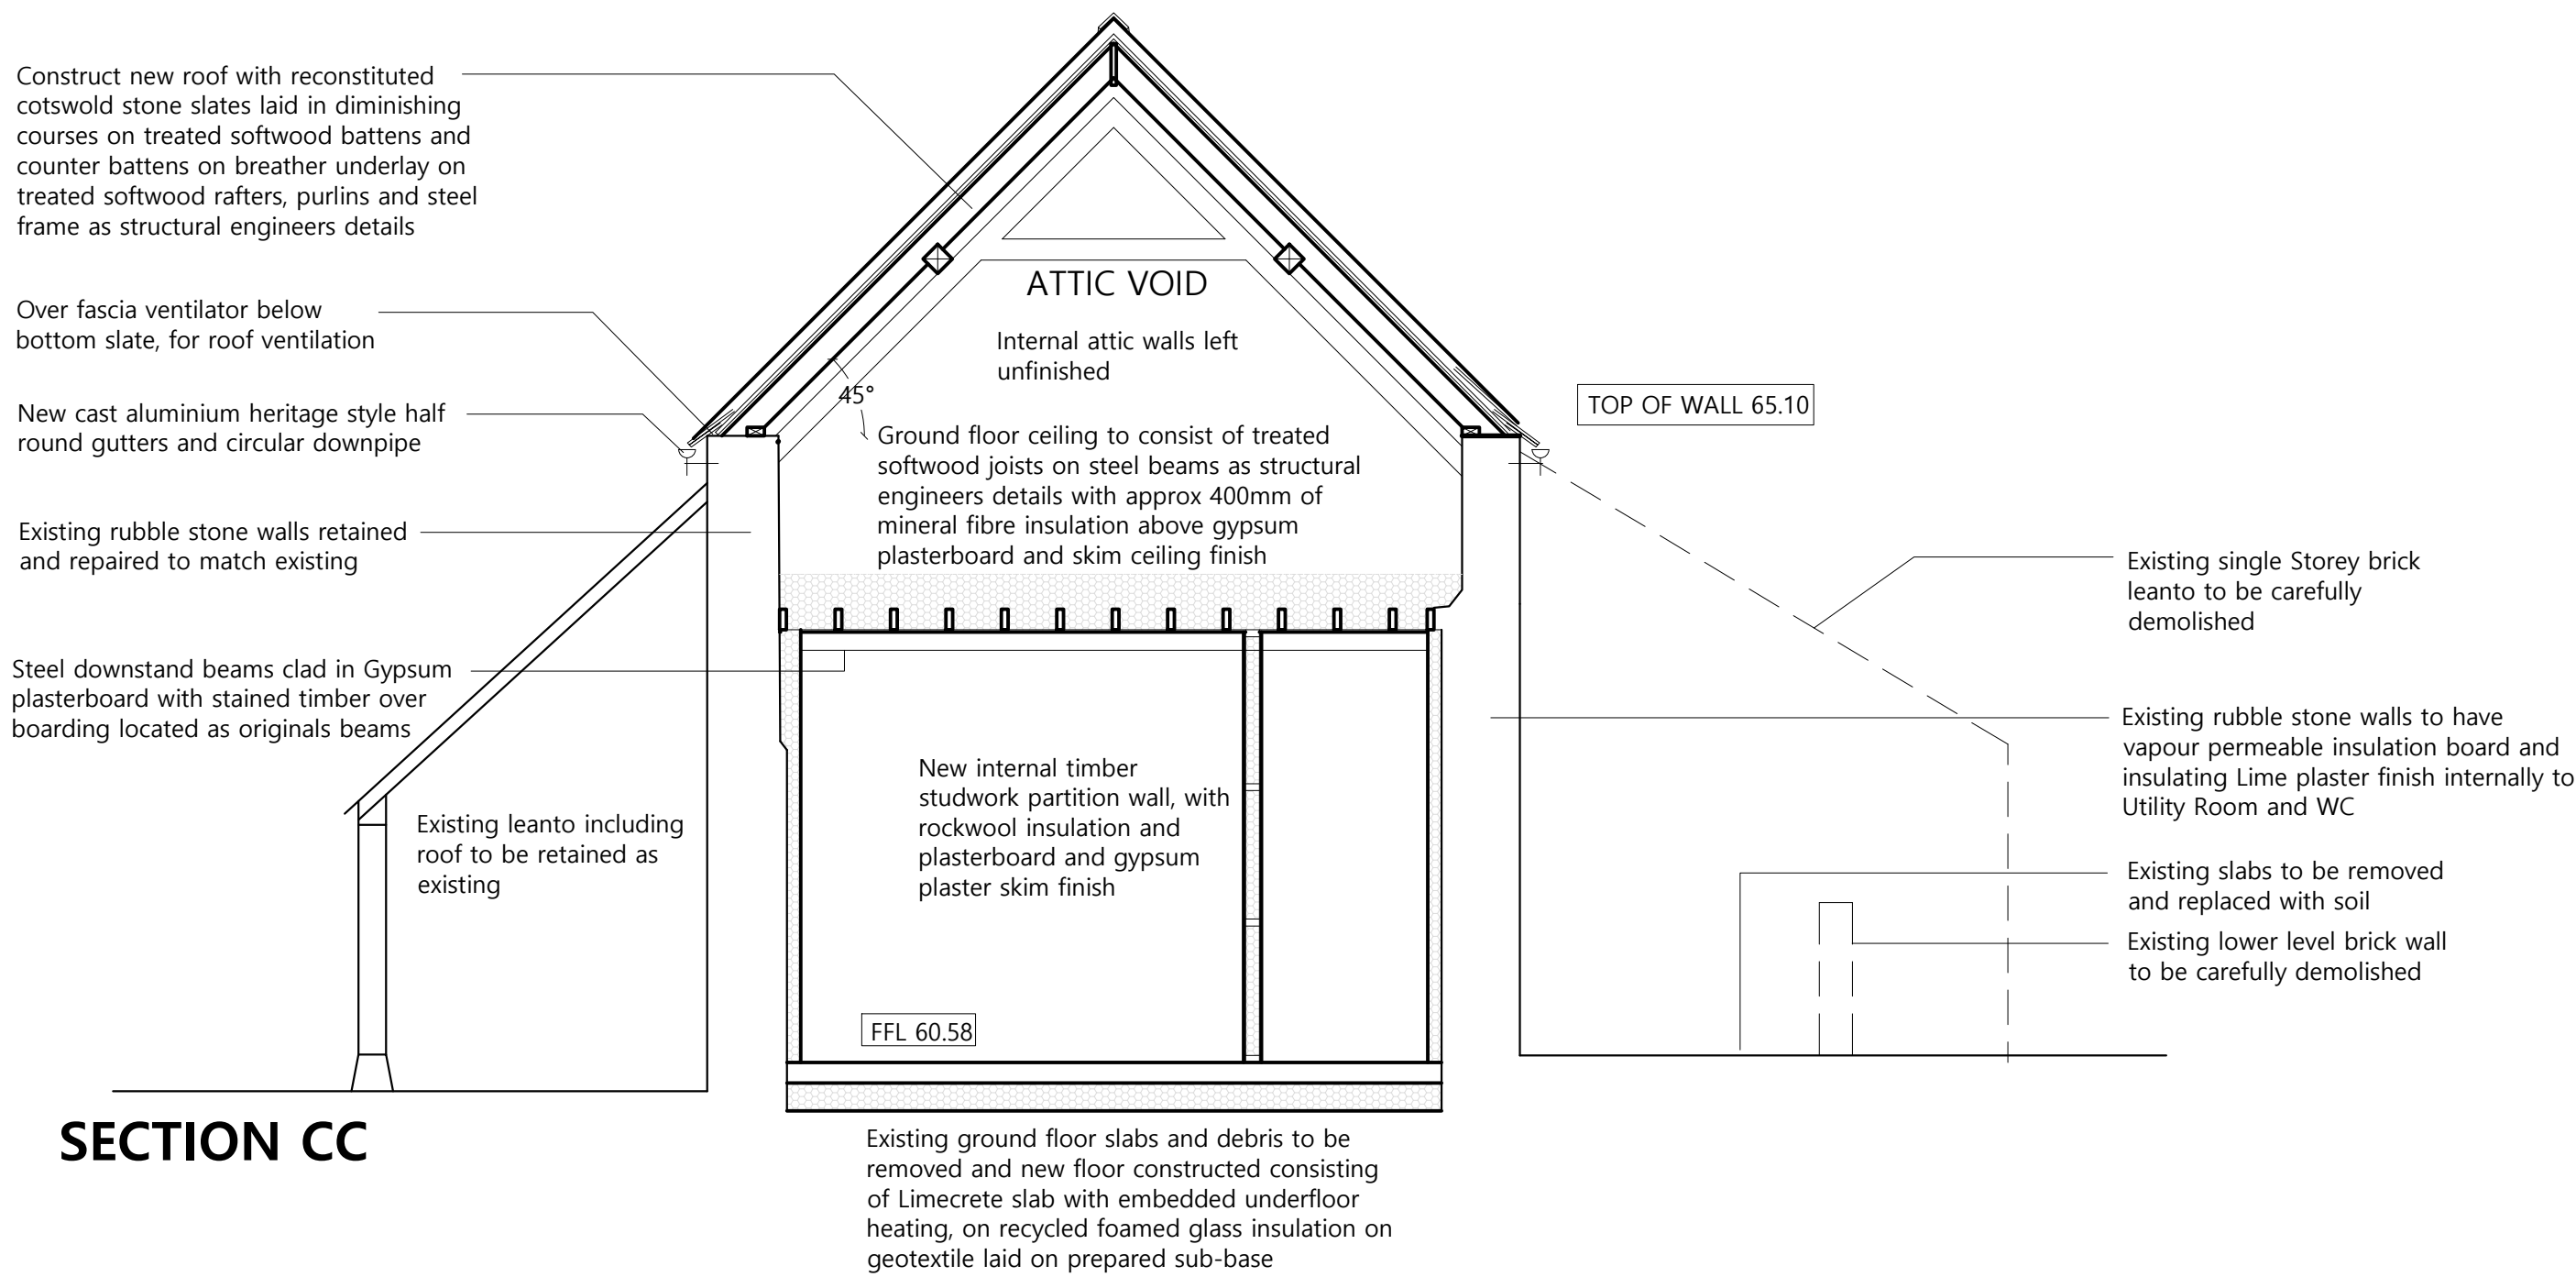



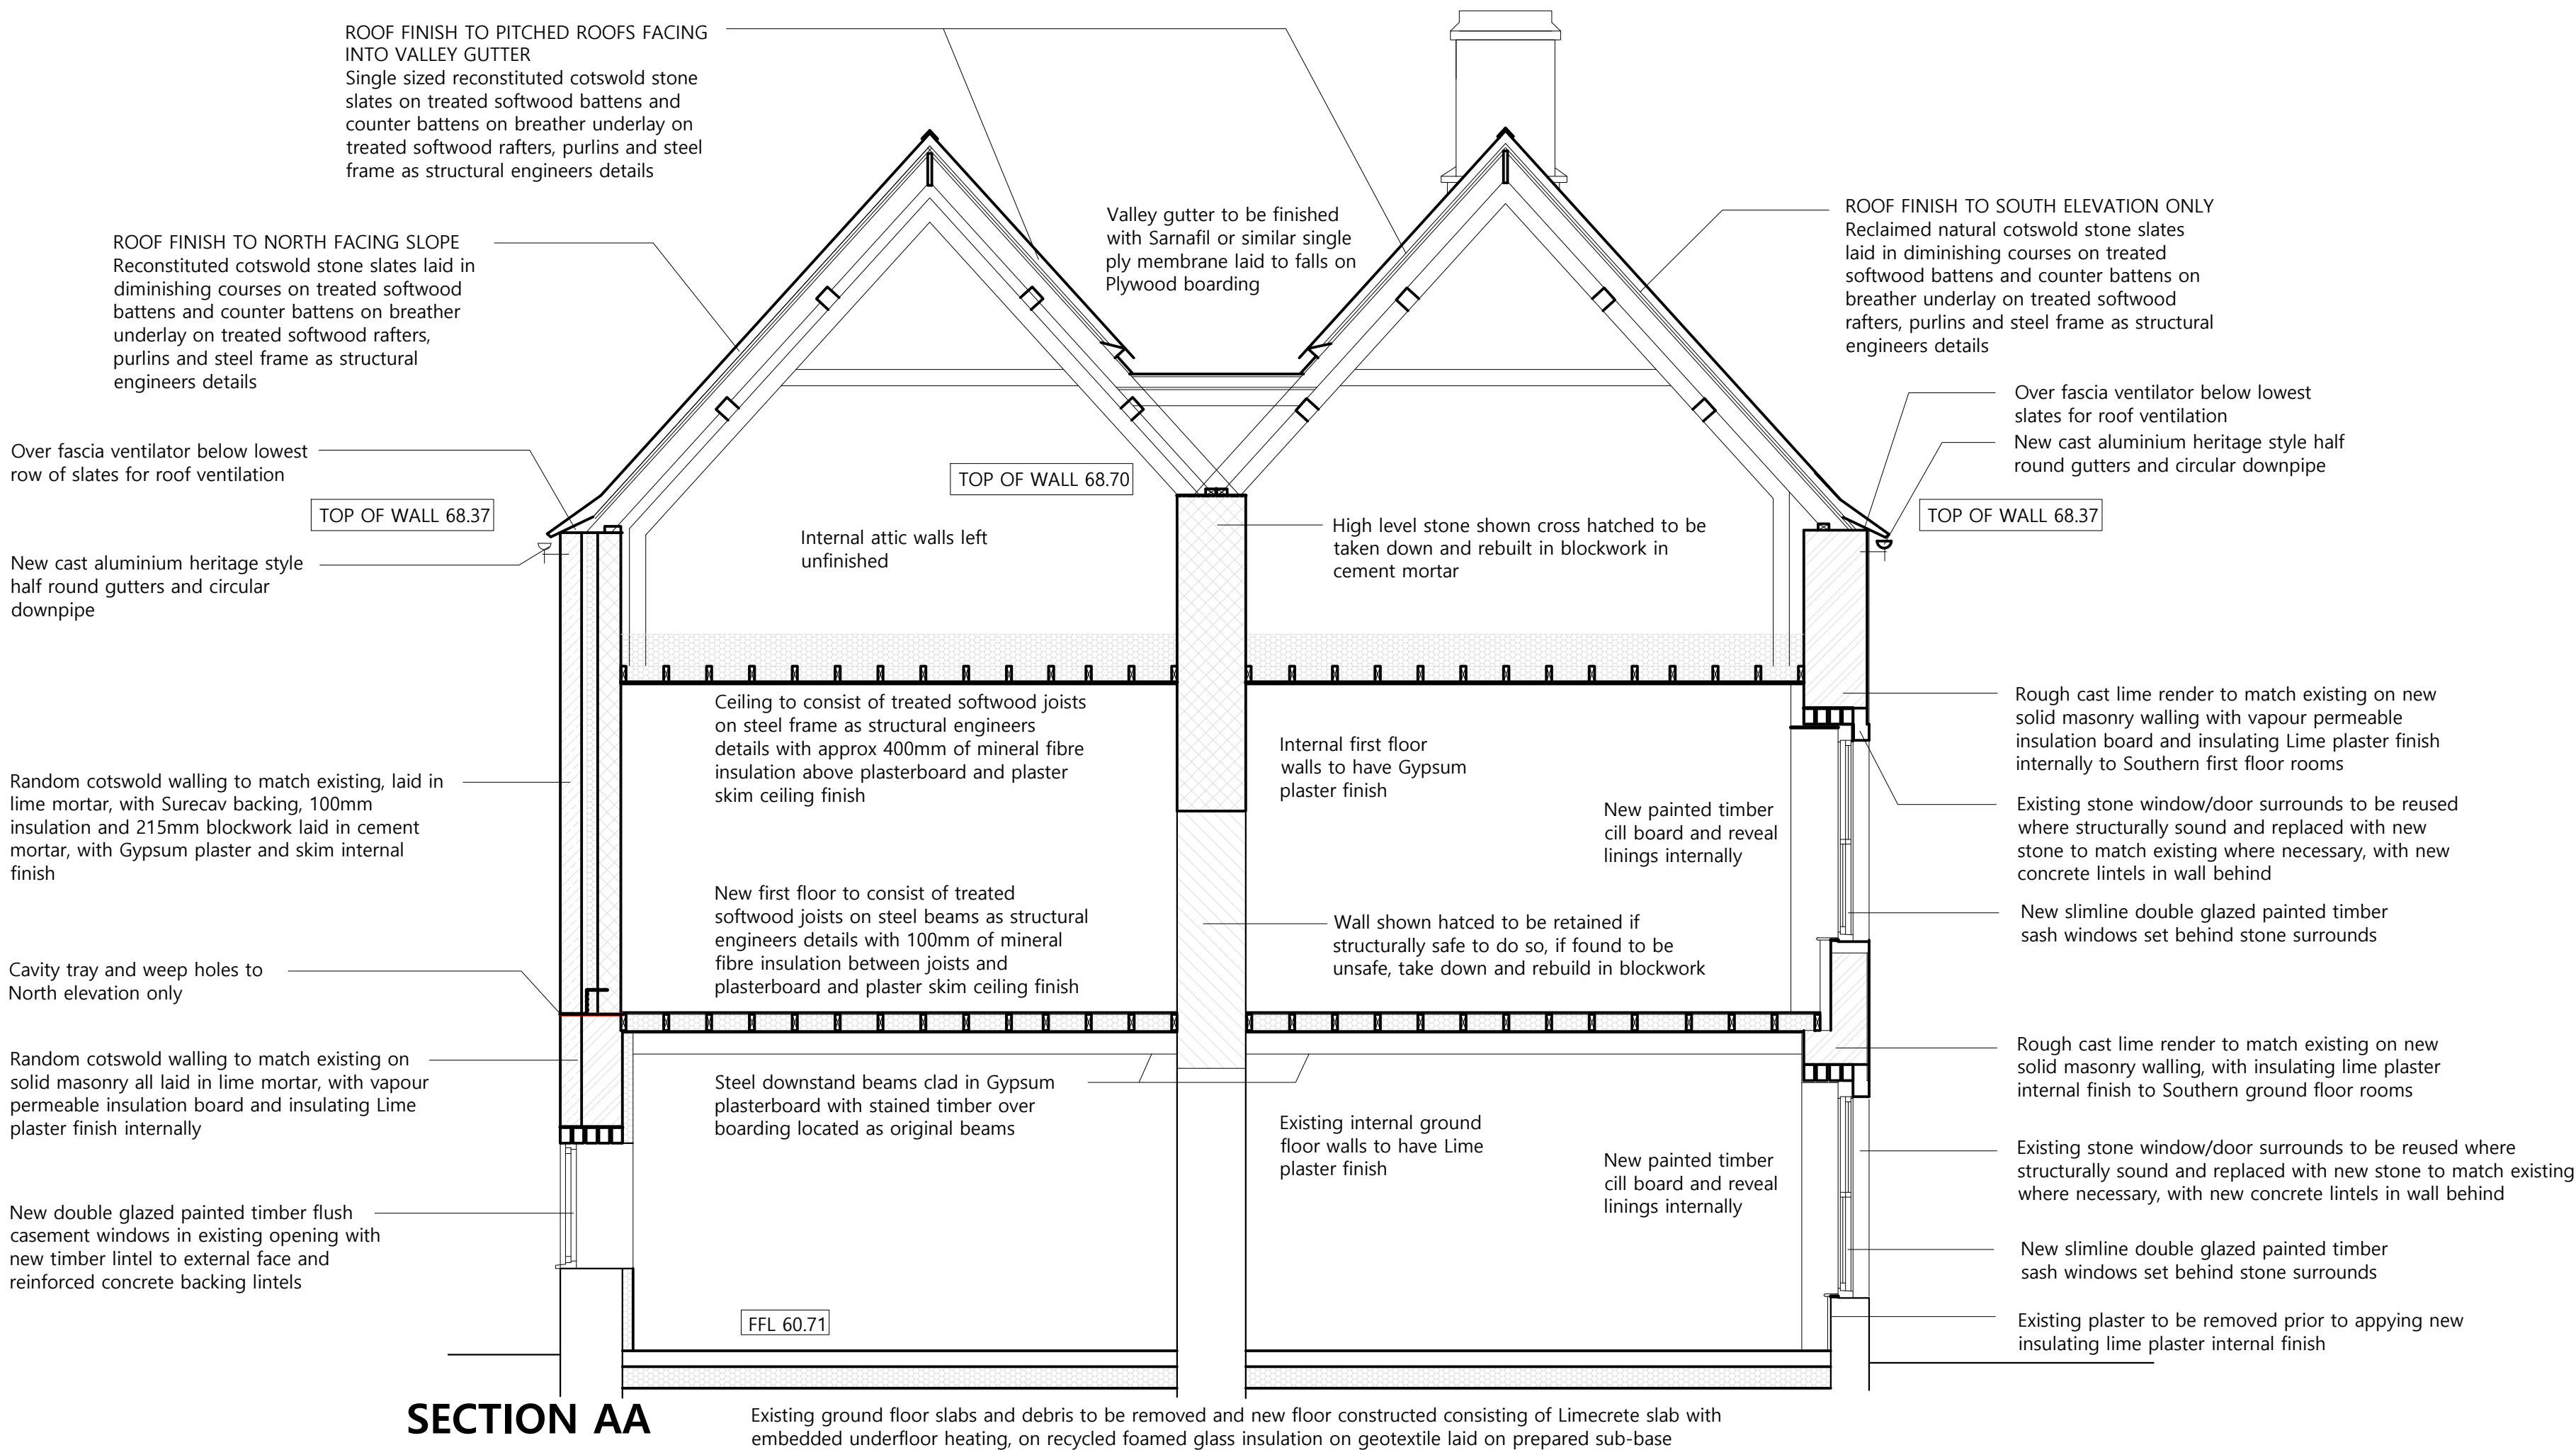


NOTES

Drawings are based on survey data and may not accurately represent what is physically present. Scale for planning purposes only. All dimensions are to be verified on site before proceeding with the work.

All dimensions are in millimeters unless noted otherwise.

James Mackintosh Architects shall be notified in writing of any discrepancies.

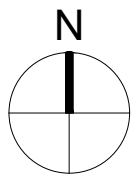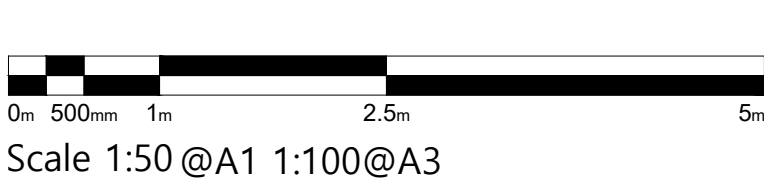

A 8/12/25 RB Spine wall notes added
- Nov 25 RB First issue

ISSUE DATE DRAWN CHECKEDDESCRIPTION

JAMES
MACKINTOSH
ARCHITECTS

DESIGN / CONSERVATION / HISTORIC INTERIORS

E. studio@jmacintosh.com
T. 01608 692310 W. www.jamesmackintosharchitects.com

PROJECT IDOVER DEMESNE FARM

CLIENT Vaughan Consultancy

DRAWING STATUS Planning/LBC

DRG TITLE Proposed Sections Sheet 1

JOB/DRG No. 381/230

SCALE 1:50@A1 1:100@A3 REVISION A