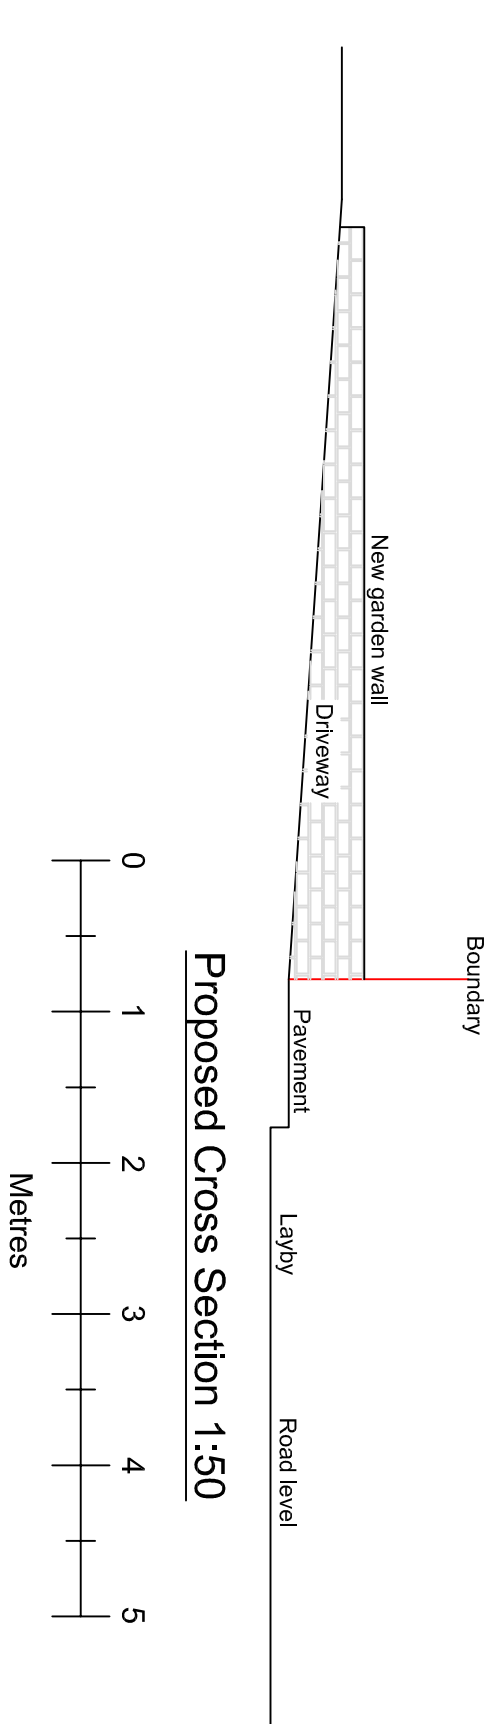
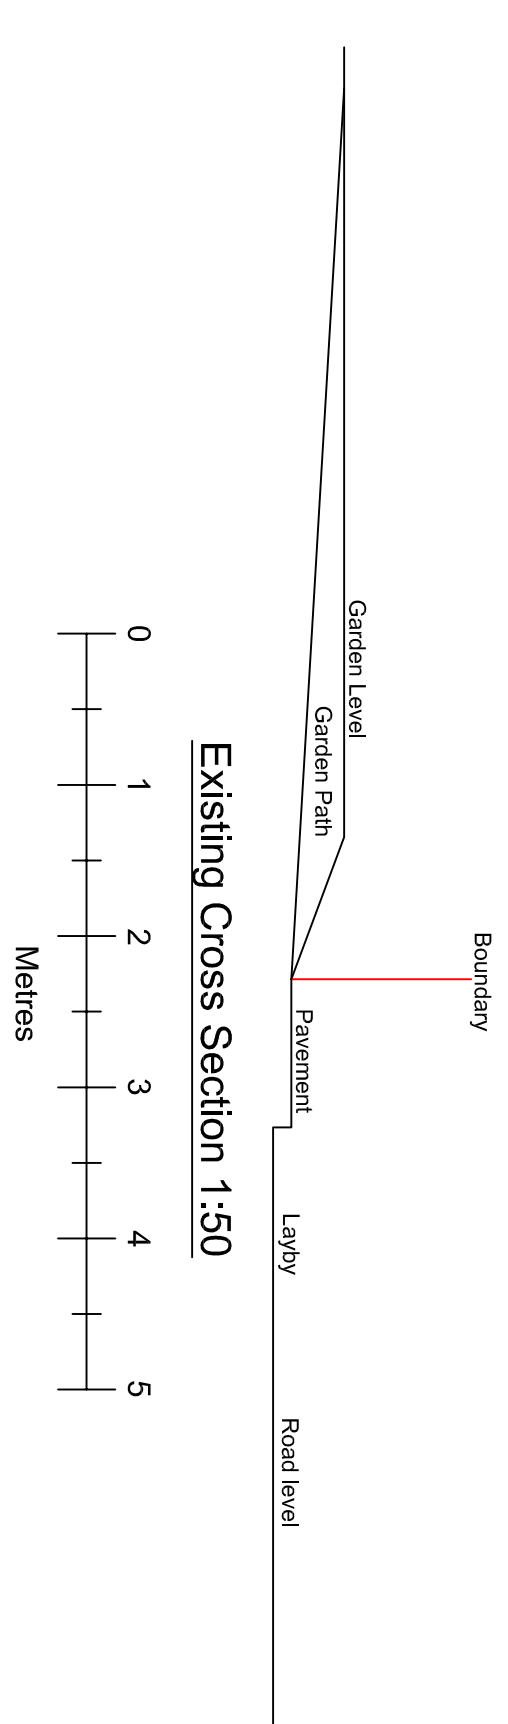
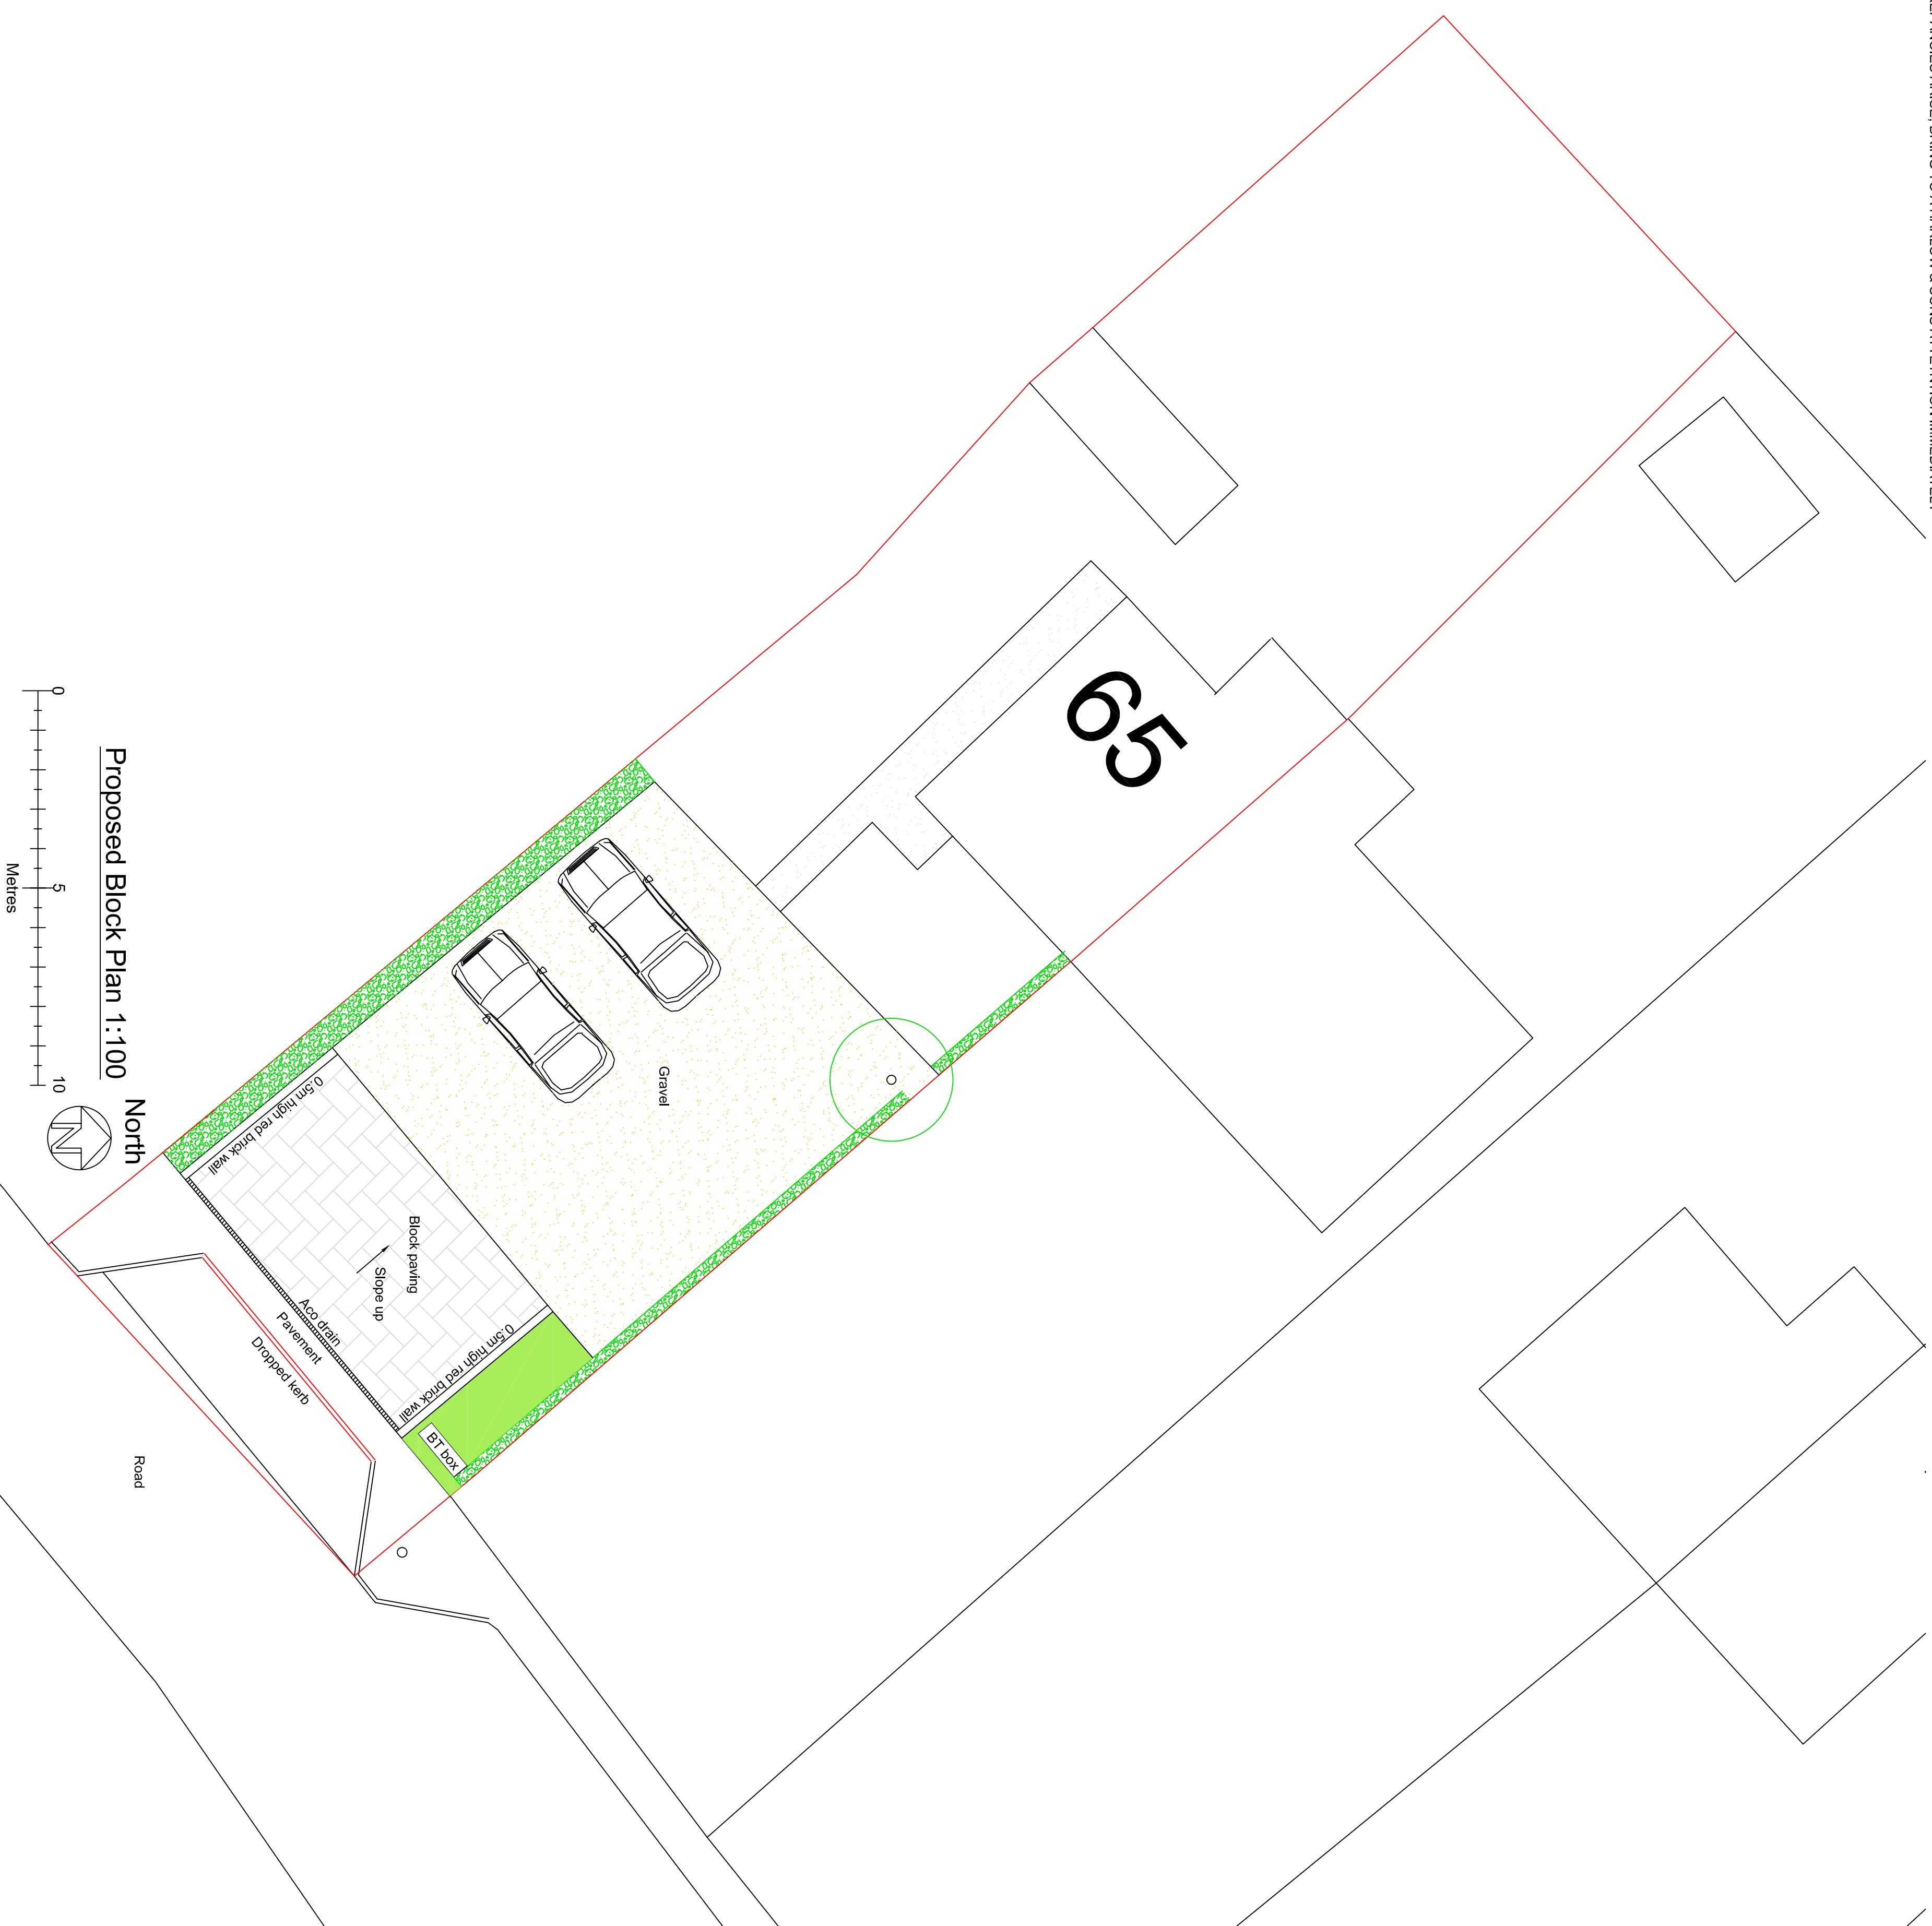


North
Proposed Block Plan 1:100

A vertical scale bar labeled "Metres" with markings at 0, 5, and 10. The scale is oriented vertically with 0 at the top and 10 at the bottom. Major tick marks are labeled at 0, 5, and 10. There are four smaller tick marks between each major tick mark, dividing each 5-meter segment into five 1-meter segments.

Metres

This drawing cannot be copied or given to third parties without the written permission of A Harlow & Son