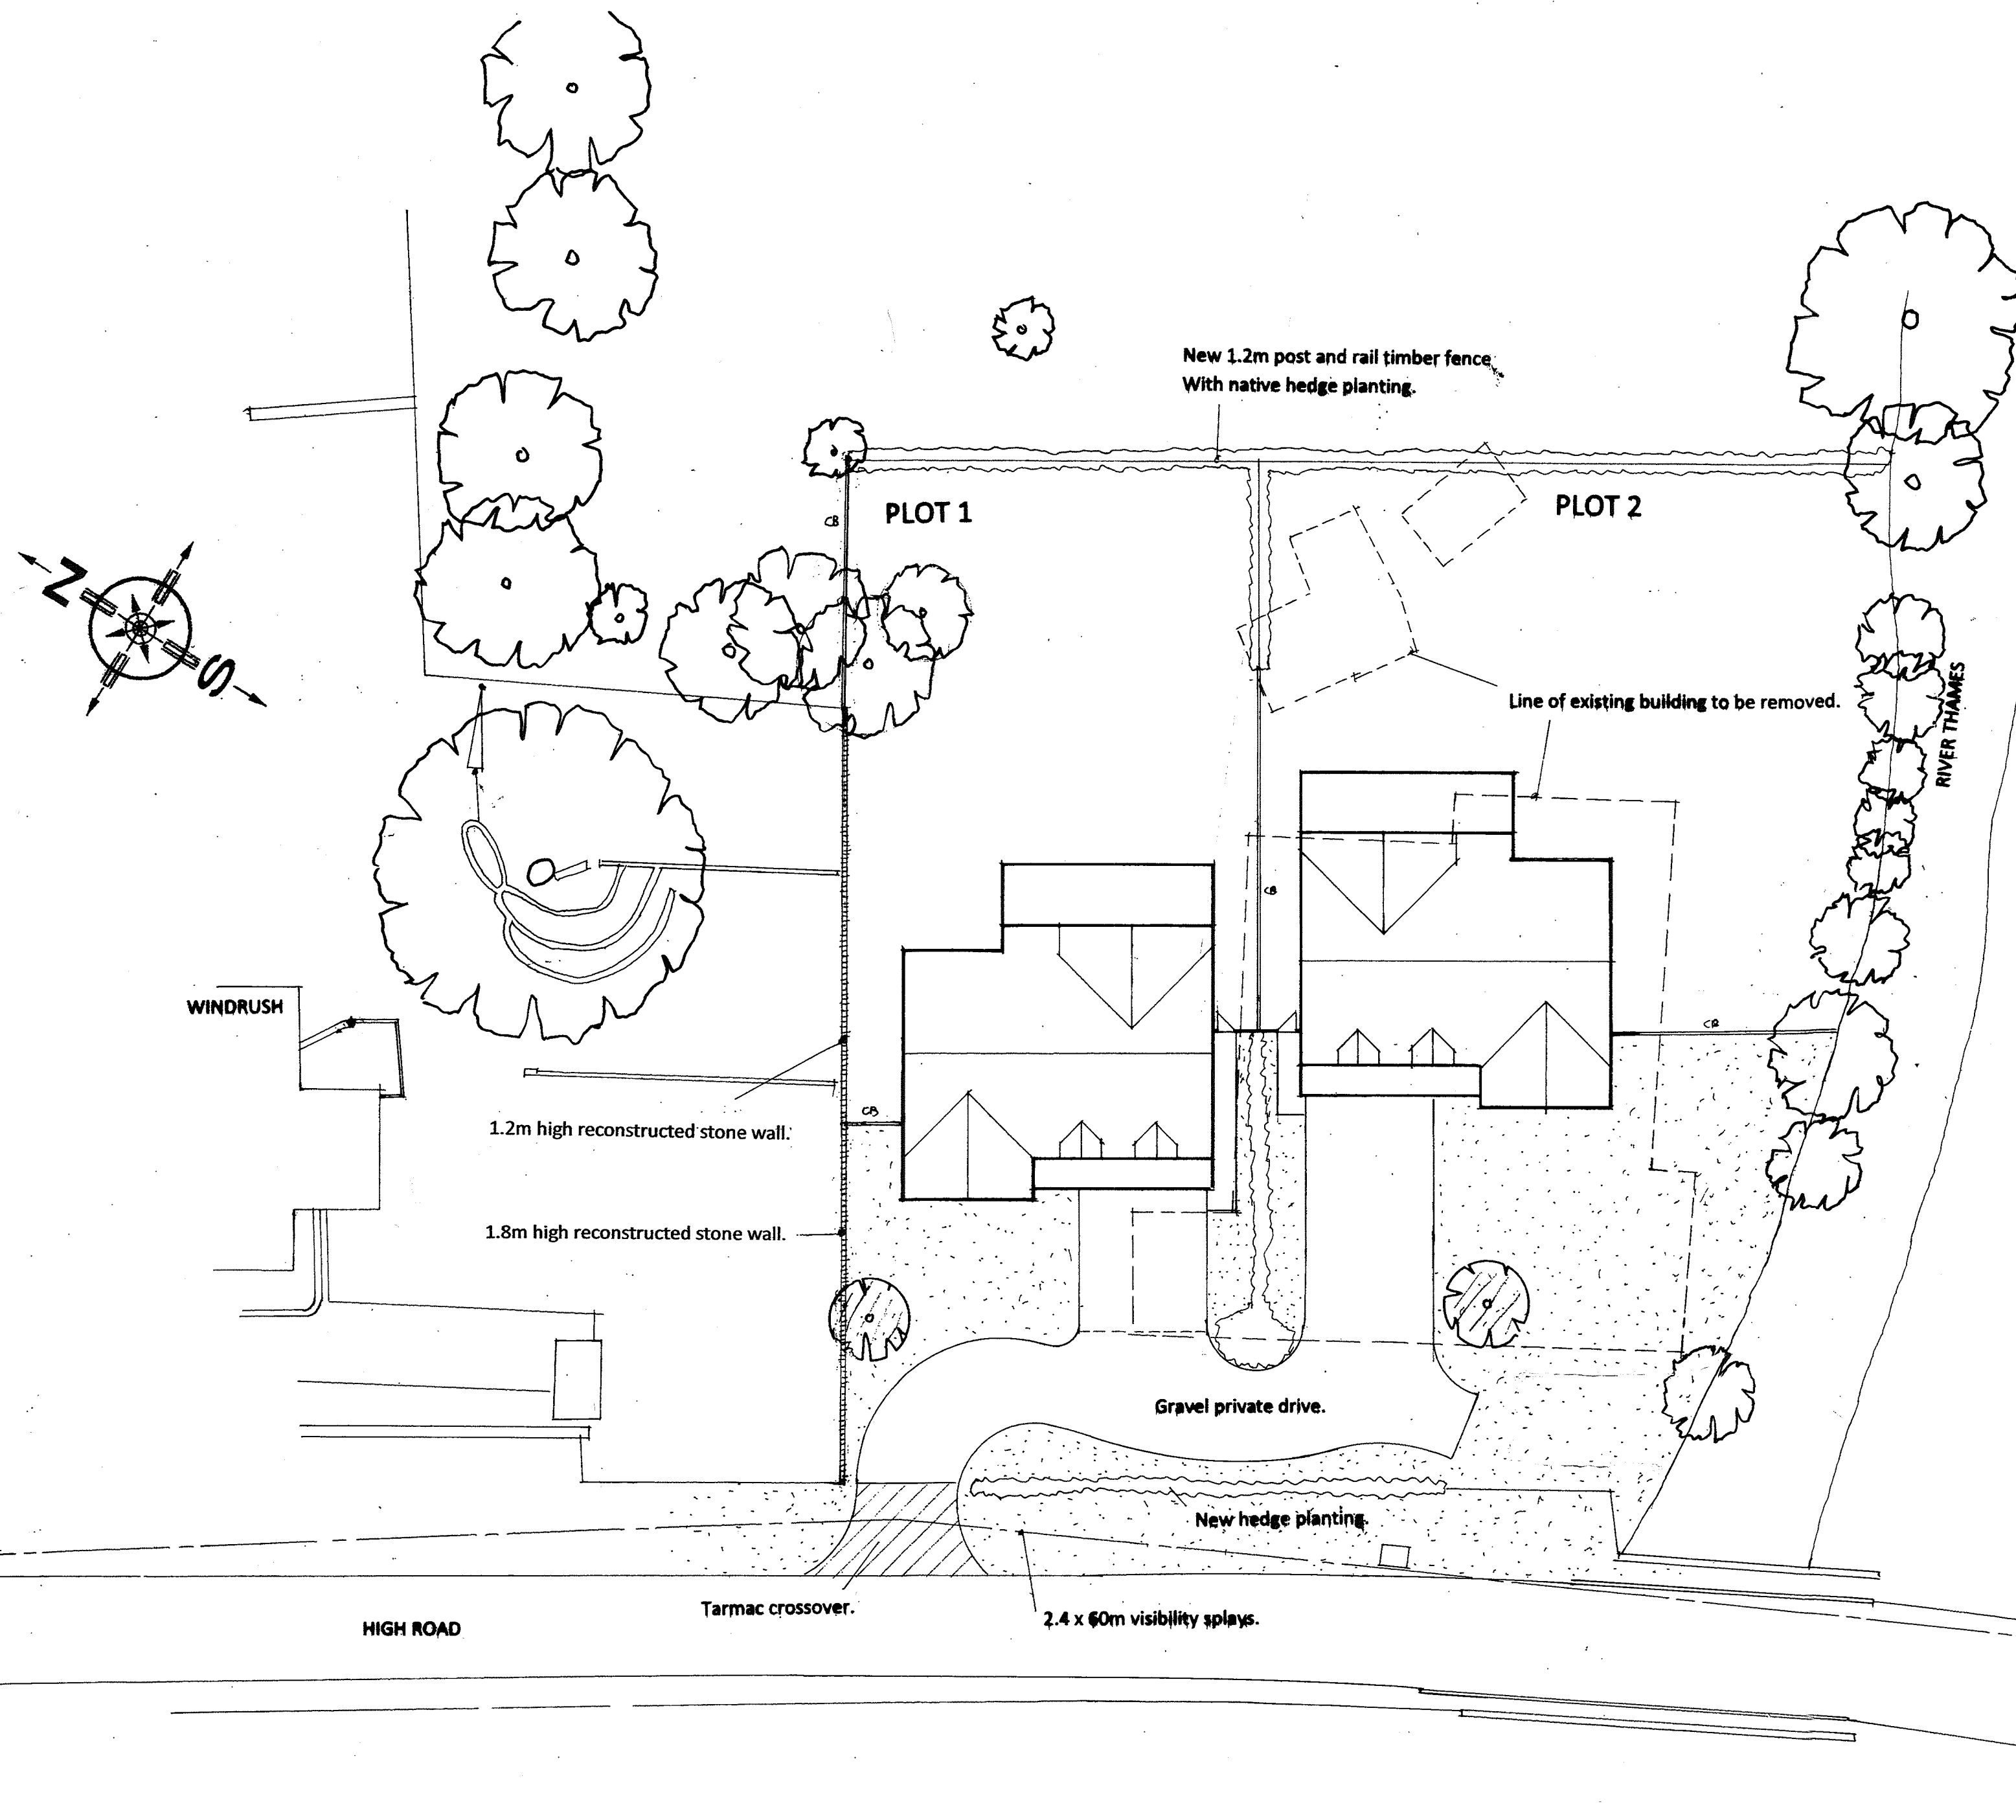


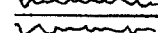
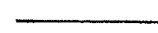
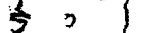
Client PARTRIDGE HOMES LTD		
Project LAND AT WINDRUSH ASHTON KEYNES		
Drawing SITE LAYOUT		
Drg No 1437/1	1:200@A2	1-10-25
ANDREW P JONES ASSOCIATES Development Consultants FLAXFIELD HOUSE, POST OFFICE LANE, CLEEVE HILL, CHELTENHAM, GLOUCESTERSHIRE, GL52 3PS TELEPHONE/FAX 01242 676025 e-mail aj@apjassociates.co.uk		

SCALE BAR 1:200

0	2m	4m	6m	8m
---	----	----	----	----



KEY

-  1.2m high post & rail fence with native hedge planting.
-  1.8m high close boarded fence.
-  Concrete slab footpath.
-  Proposed shrub and hedge planting.
-  Existing trees retained.
-  Proposed tree planting.