


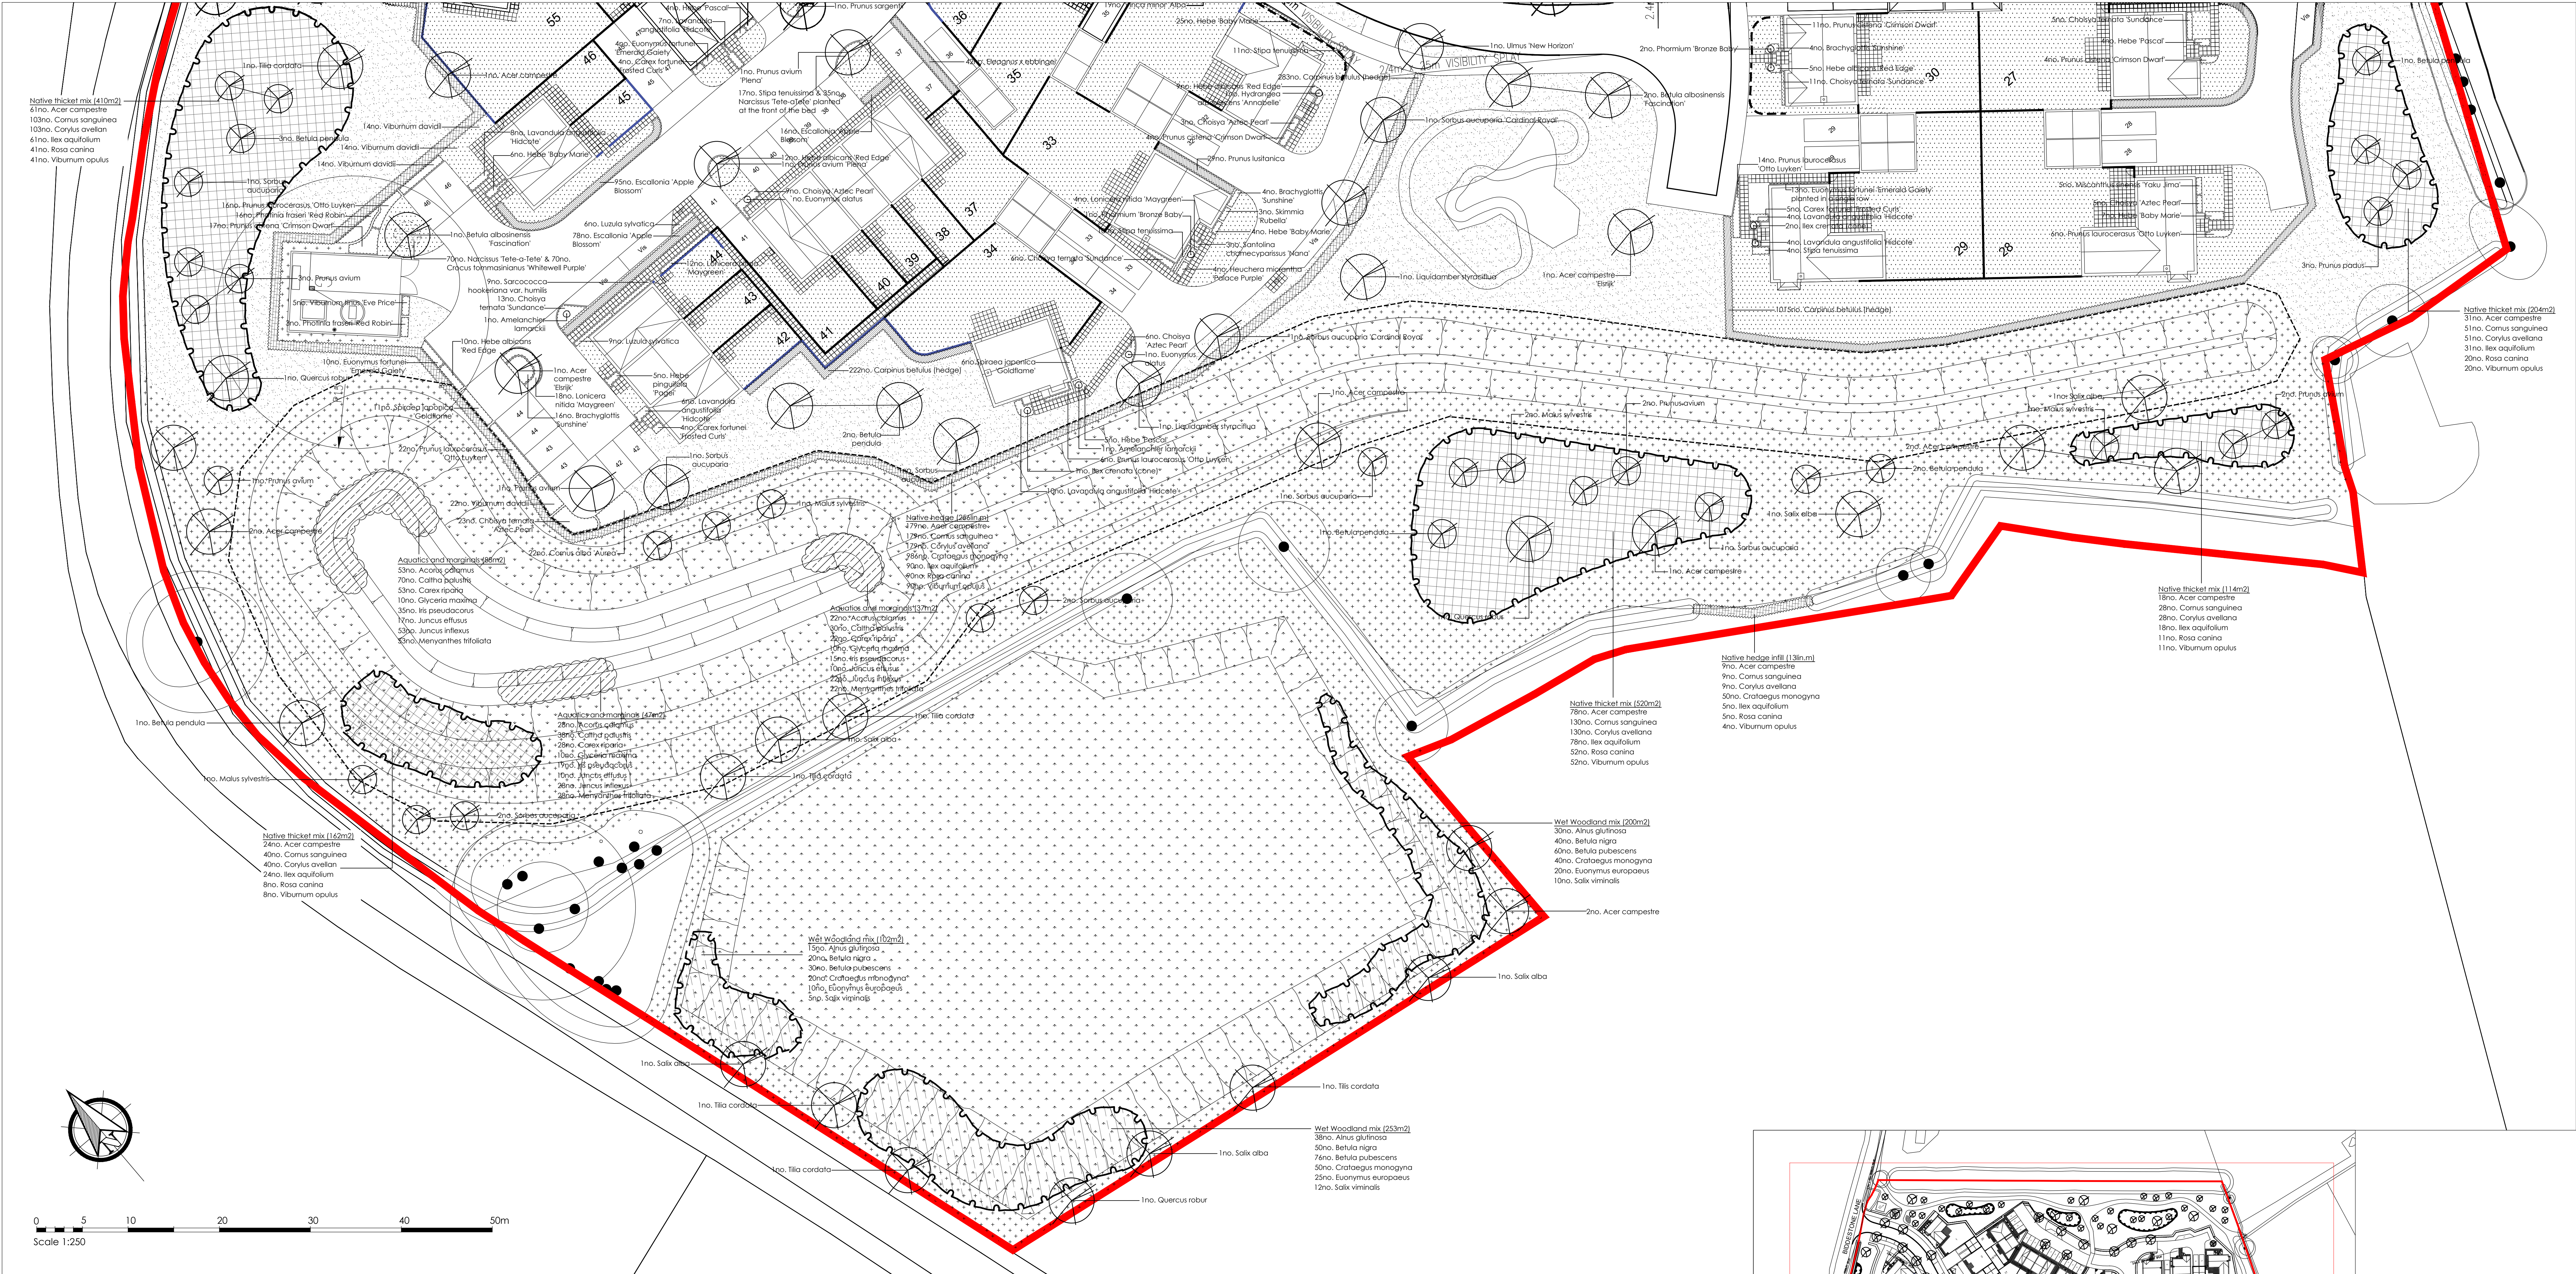

REFER TO DRAWING 24_342_101 FOR KEY AND PLANT SCHEDULE



D	Additional tree added to hedgerow	SG	04.12.25
C	Updated in accordance with comments received	SG	14.11.25
B	Updated in accordance with layout changes	SG	11.11.25
A	Revisions to tree sizes	SG	04.04.25
REV	DESCRIPTION	APP	DATE

mood

landscapes

Head Landscape Ltd, The Old Police Station, High Street, Chipping Campden, Glos GL53 0JH
01452 860000 moodlandscapes.co.uk

LAND OFF BIDDESTONE LANE
YATTON KEYNELL
Detailed Soft Landscape Proposals
Sheet 2 of 2

CLIENT: Cotswold Homes

DWG. NO: 24_342_102

REV: D

SCALE: 1:250 @ A0

STATUS: Planning

DATE: March 2025

DRAWN: SG