

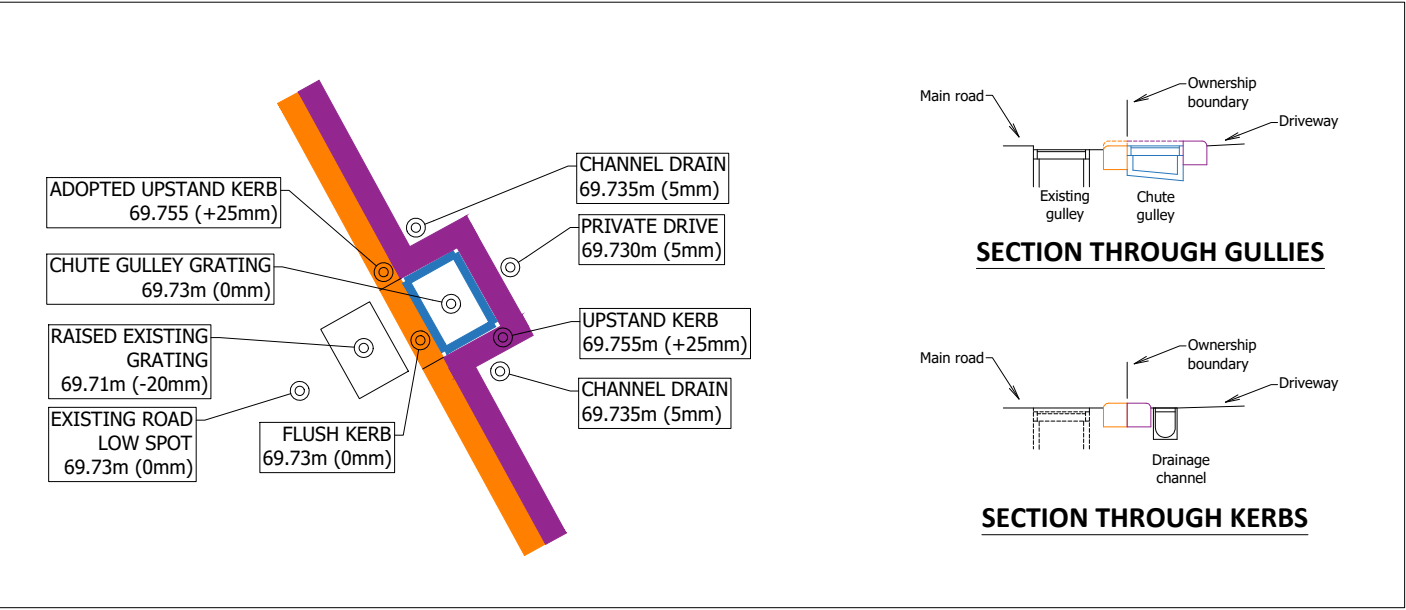


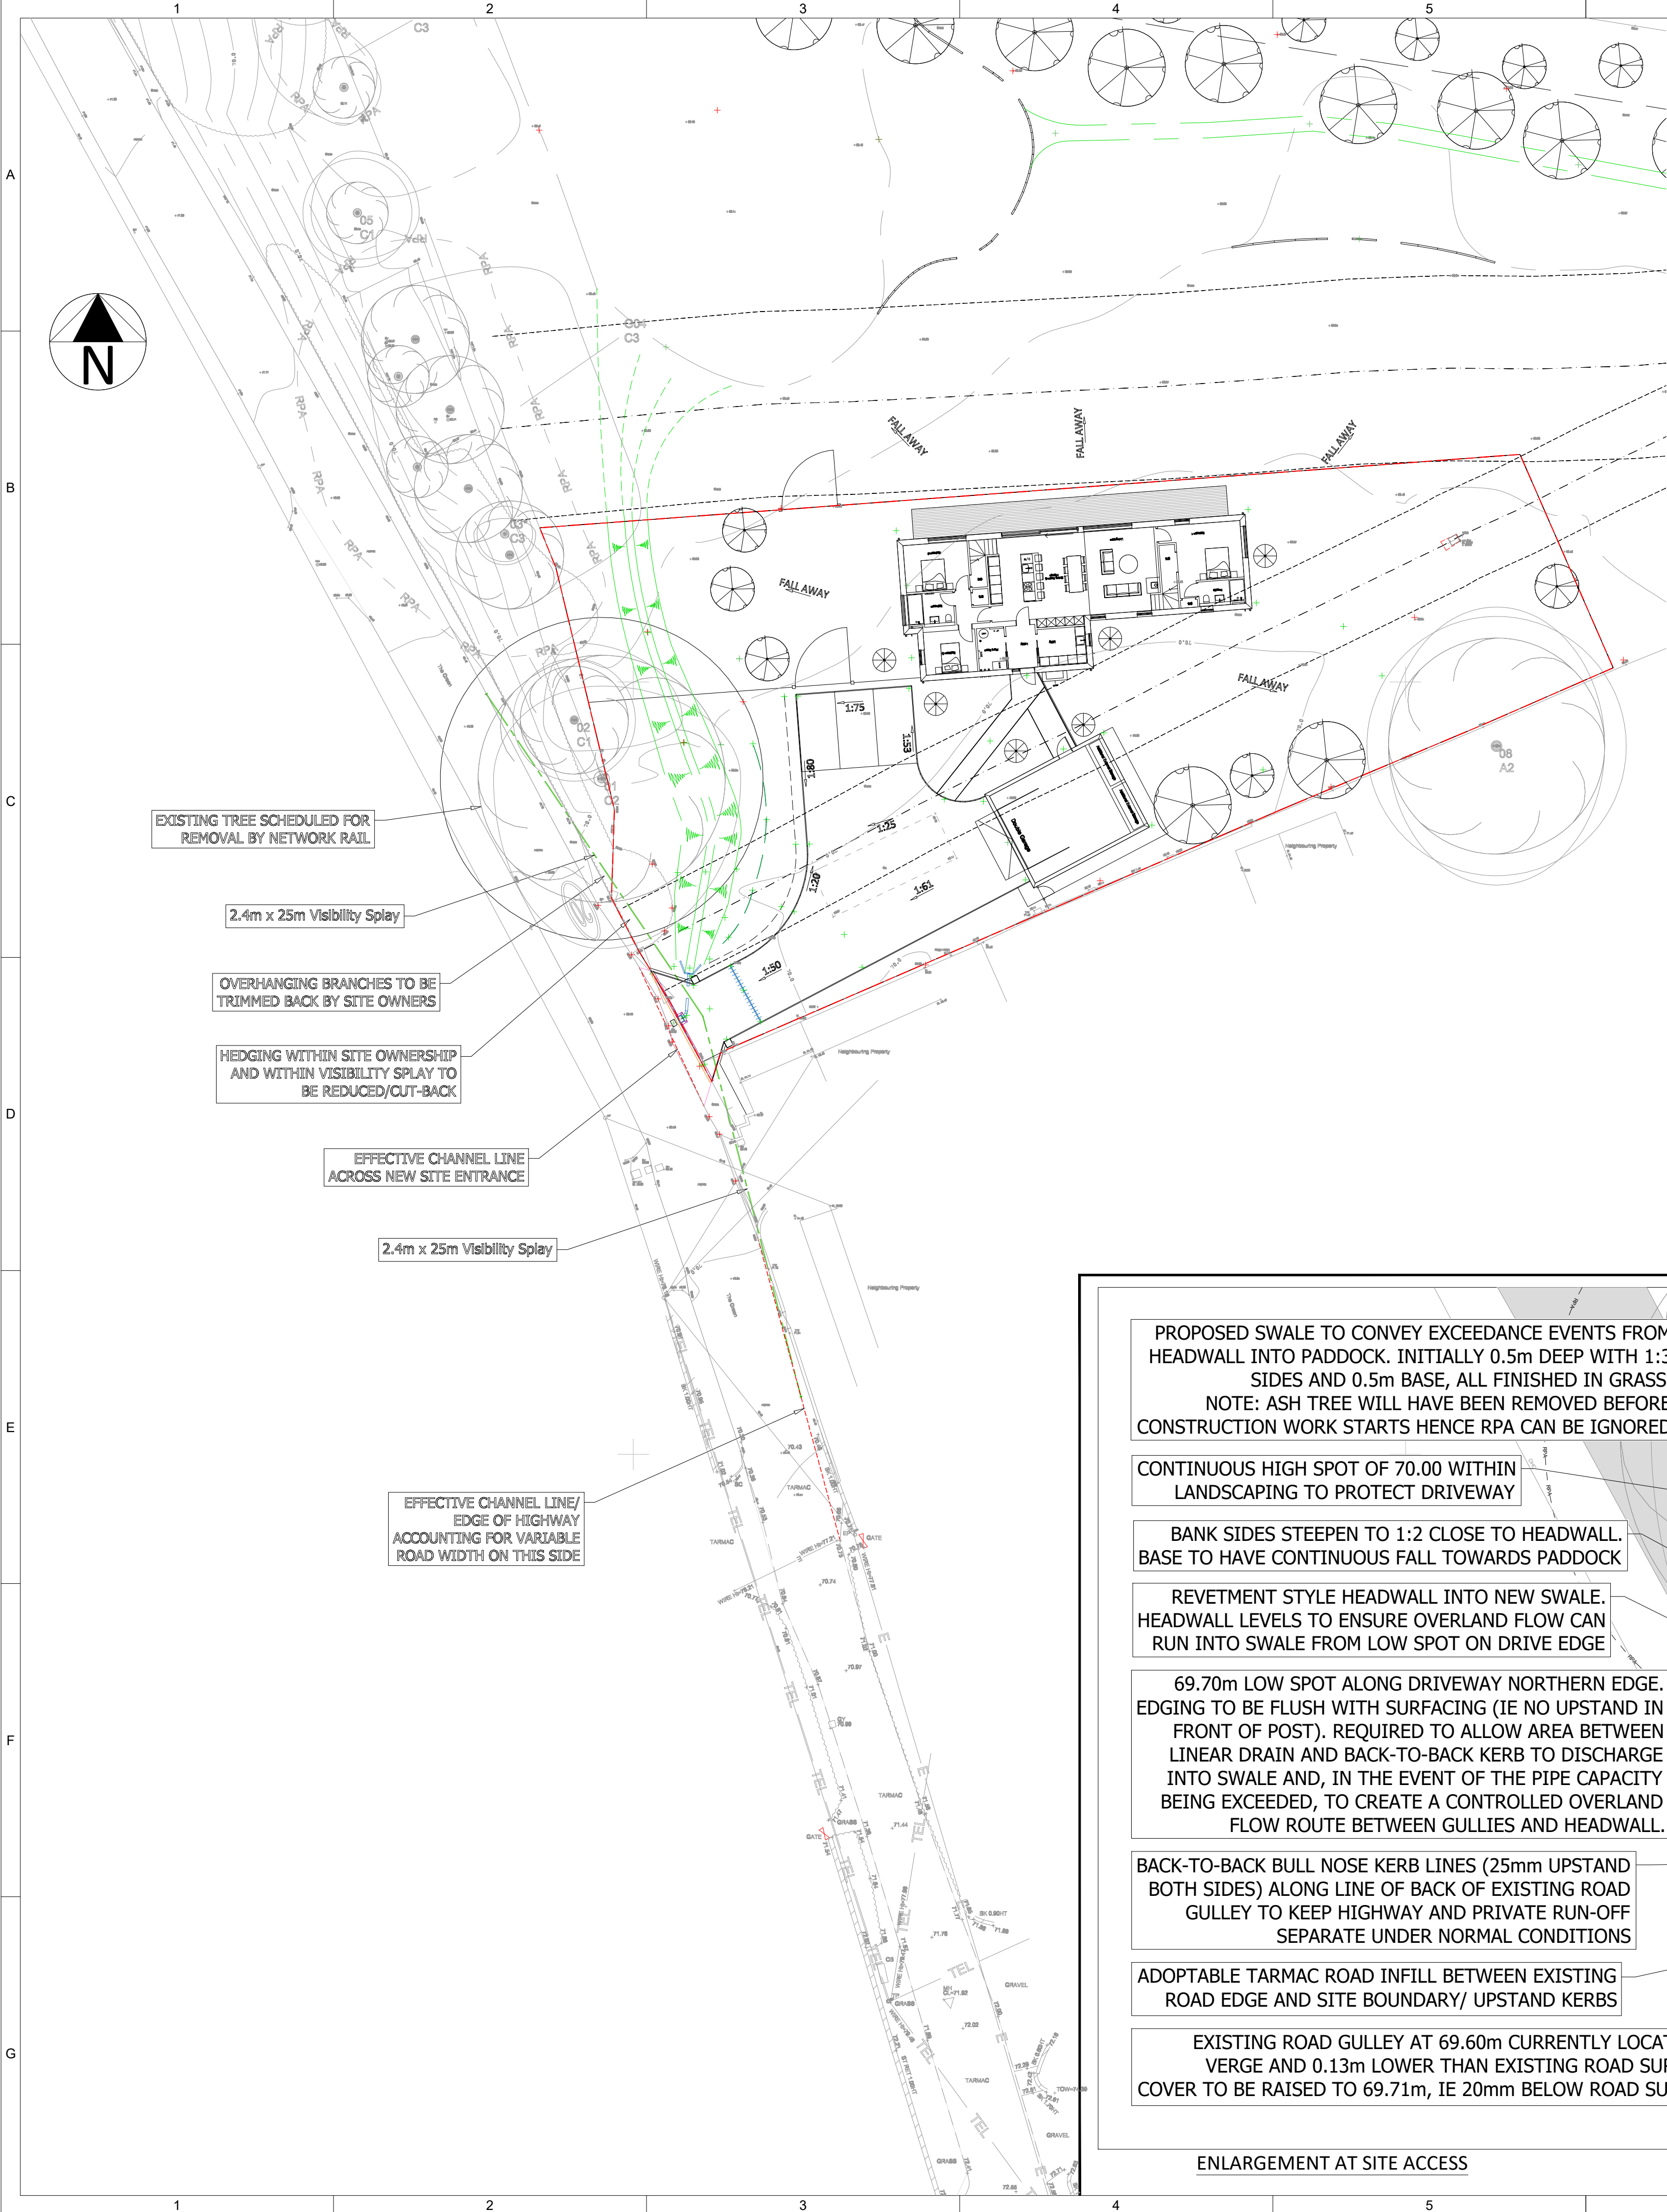

DETAILED LEVELS DIFFERENCES AROUND GULLIES

KEY:

[68.50]	EXISTING LEVEL
+ 68.15	PROPOSED LEVEL
	PROPOSED FALL
	EXISTING ADOPTED HIGHWAY (WILTSHIRE COUNTY HIGHWAYS)
	PROPOSED ADOPTED HIGHWAY (NEW ASPHALT CONSTRUCTION)
	SITE OWNERSHIP BOUNDARY
	PROPOSED ADOPTED BULLNOSE KERB (25mm UPSTAND, FACING HIGHWAY SIDE)
	PROPOSED PRIVATED BULLNOSE KERB (25mm UPSTAND, FACING DWELLING SIDE)
	PRIVATE CHANNEL DRAINAGE
	EFFECTIVE CHANNEL LINE
	VISIBILITY SPLOY

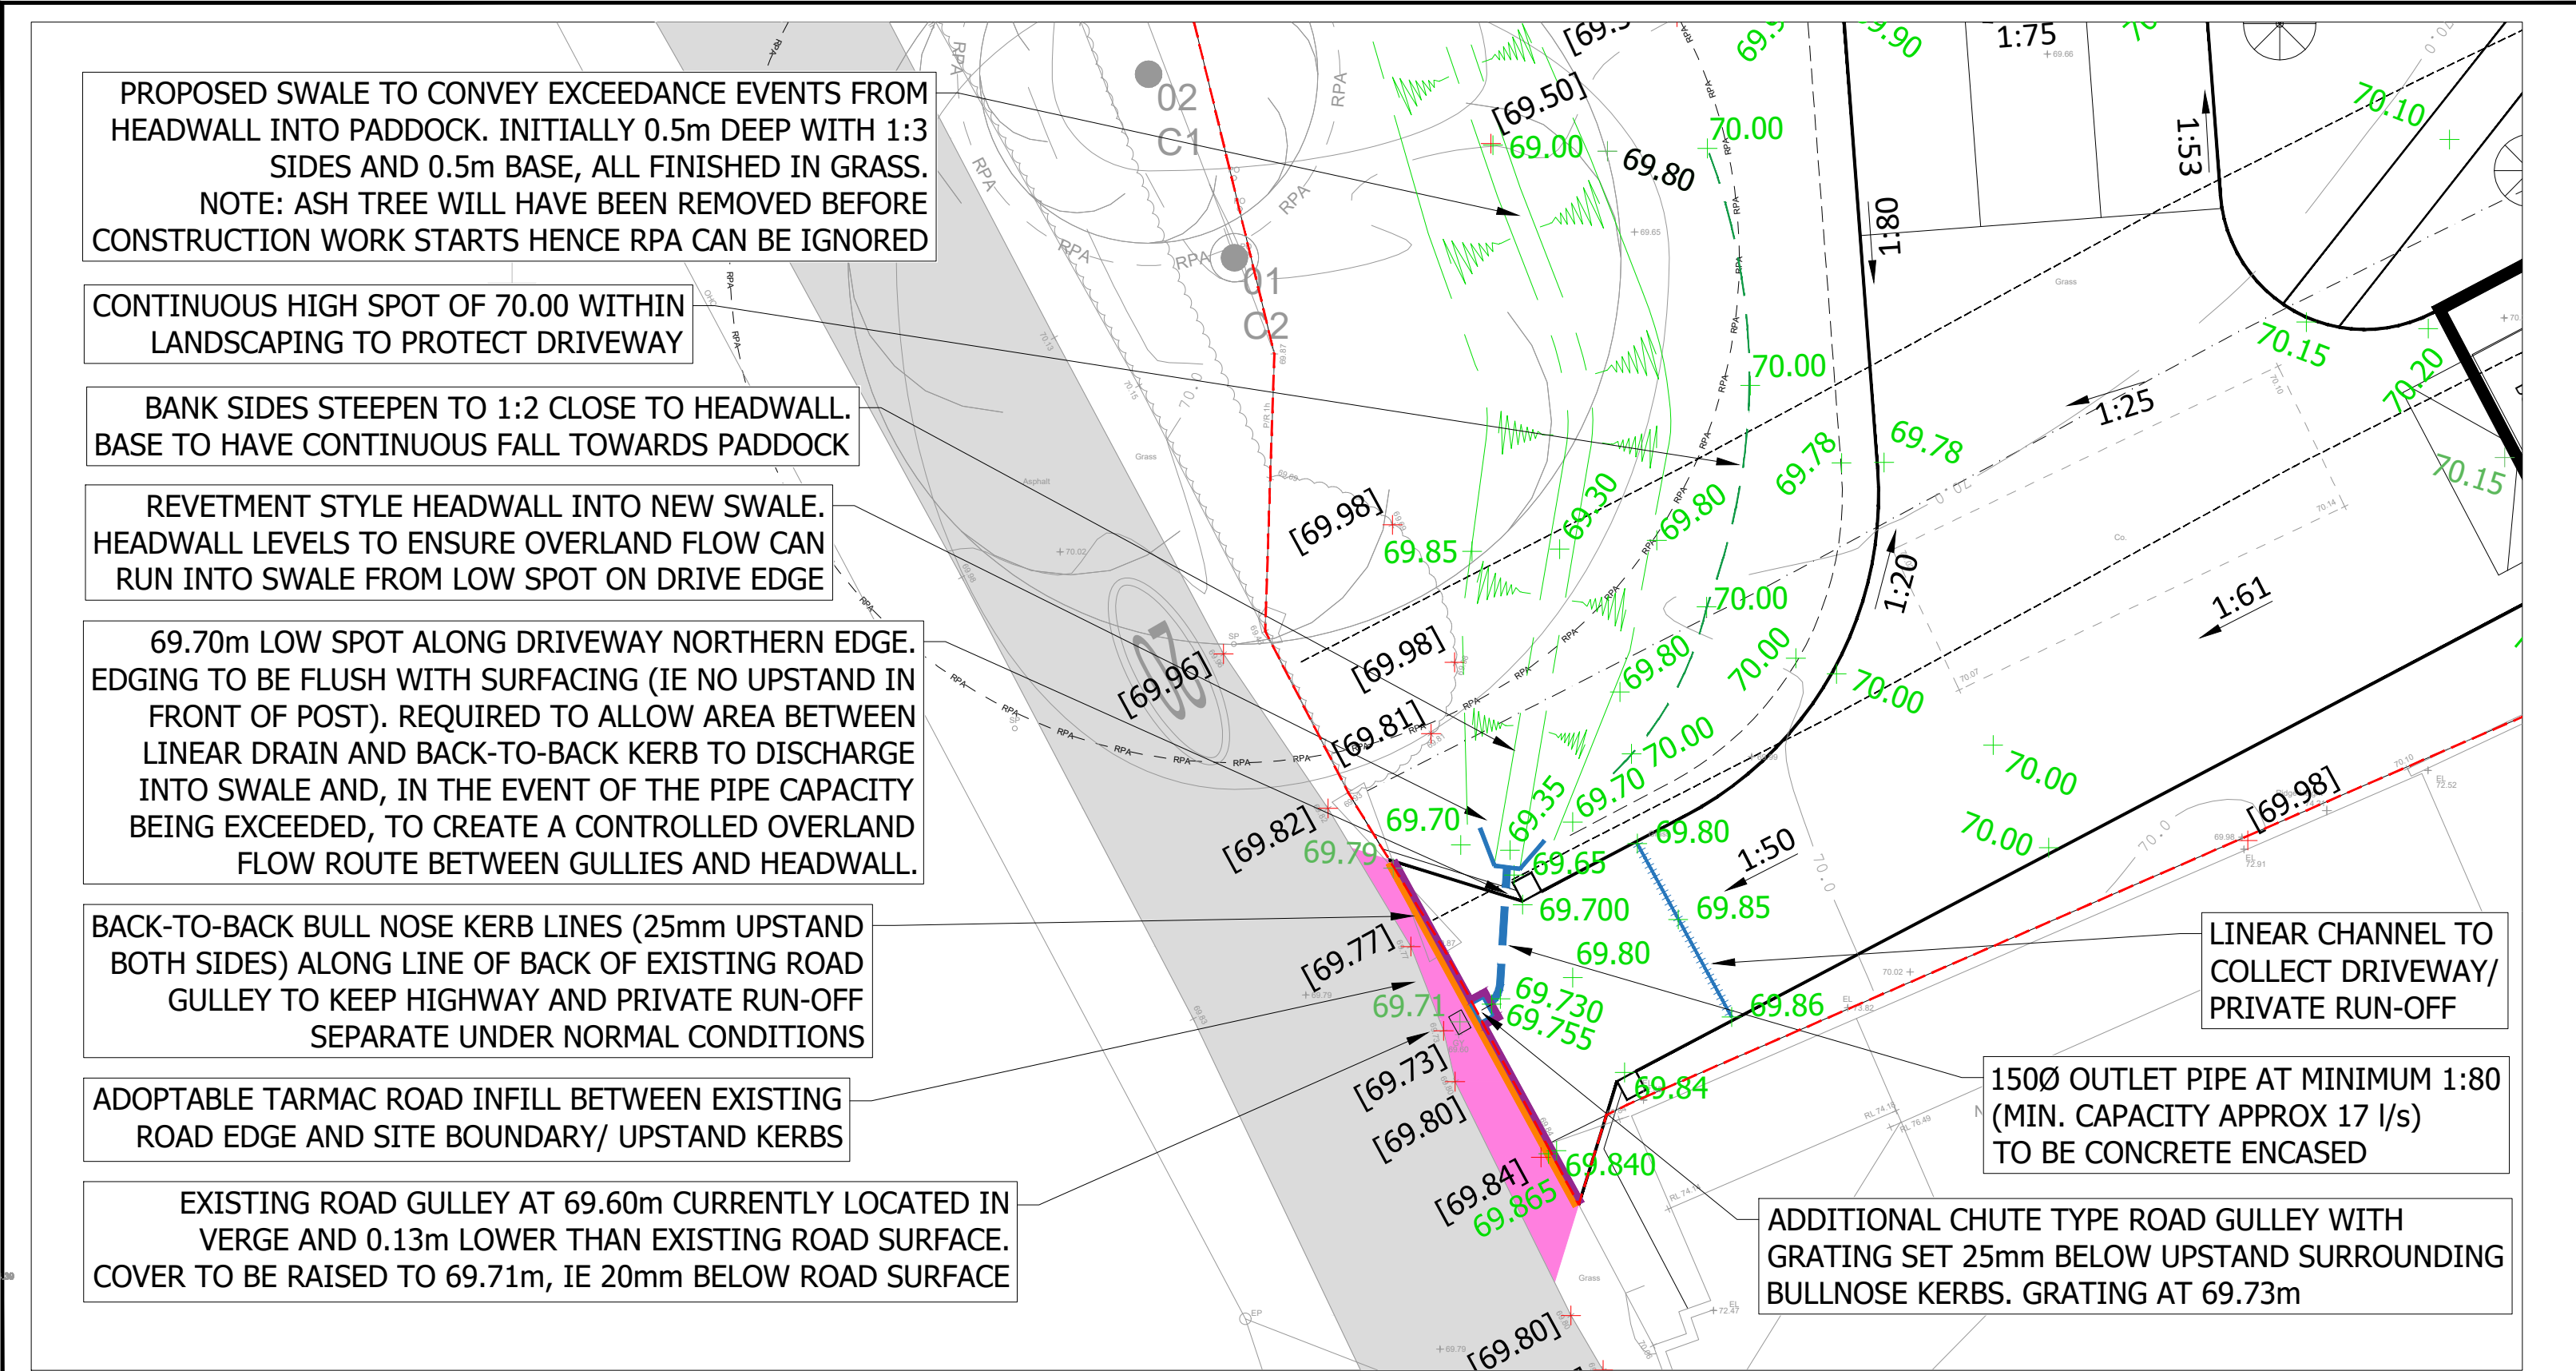

ENLARGEMENT AT SITE ACCESS

B	ENTRANCE LEVELS REVISED	08/12/25	SW	SW
A	PLANNING SUBMISSION	05/11/25	SW	SW
-	WORK IN PROGRESS	31/10/25	JJ	SW
REV.	DESCRIPTION	Date	BY	CHK

DESIGN BY:



CLIENT:
JOEL FIGOV

DRAWING STATUS:
PLANNING APPLICATION

SCALE @ A1:
0 1:200 10 metres

PROJECT:
LAND AT THE GREEN, GREAT CHEVERALL, WILTSHIRE

TITLE:
SITE ENTRANCE DESIGN

PROJECT No:	DRAWING No:	REV:
19966	TUM-PL-XXX-0280	B