




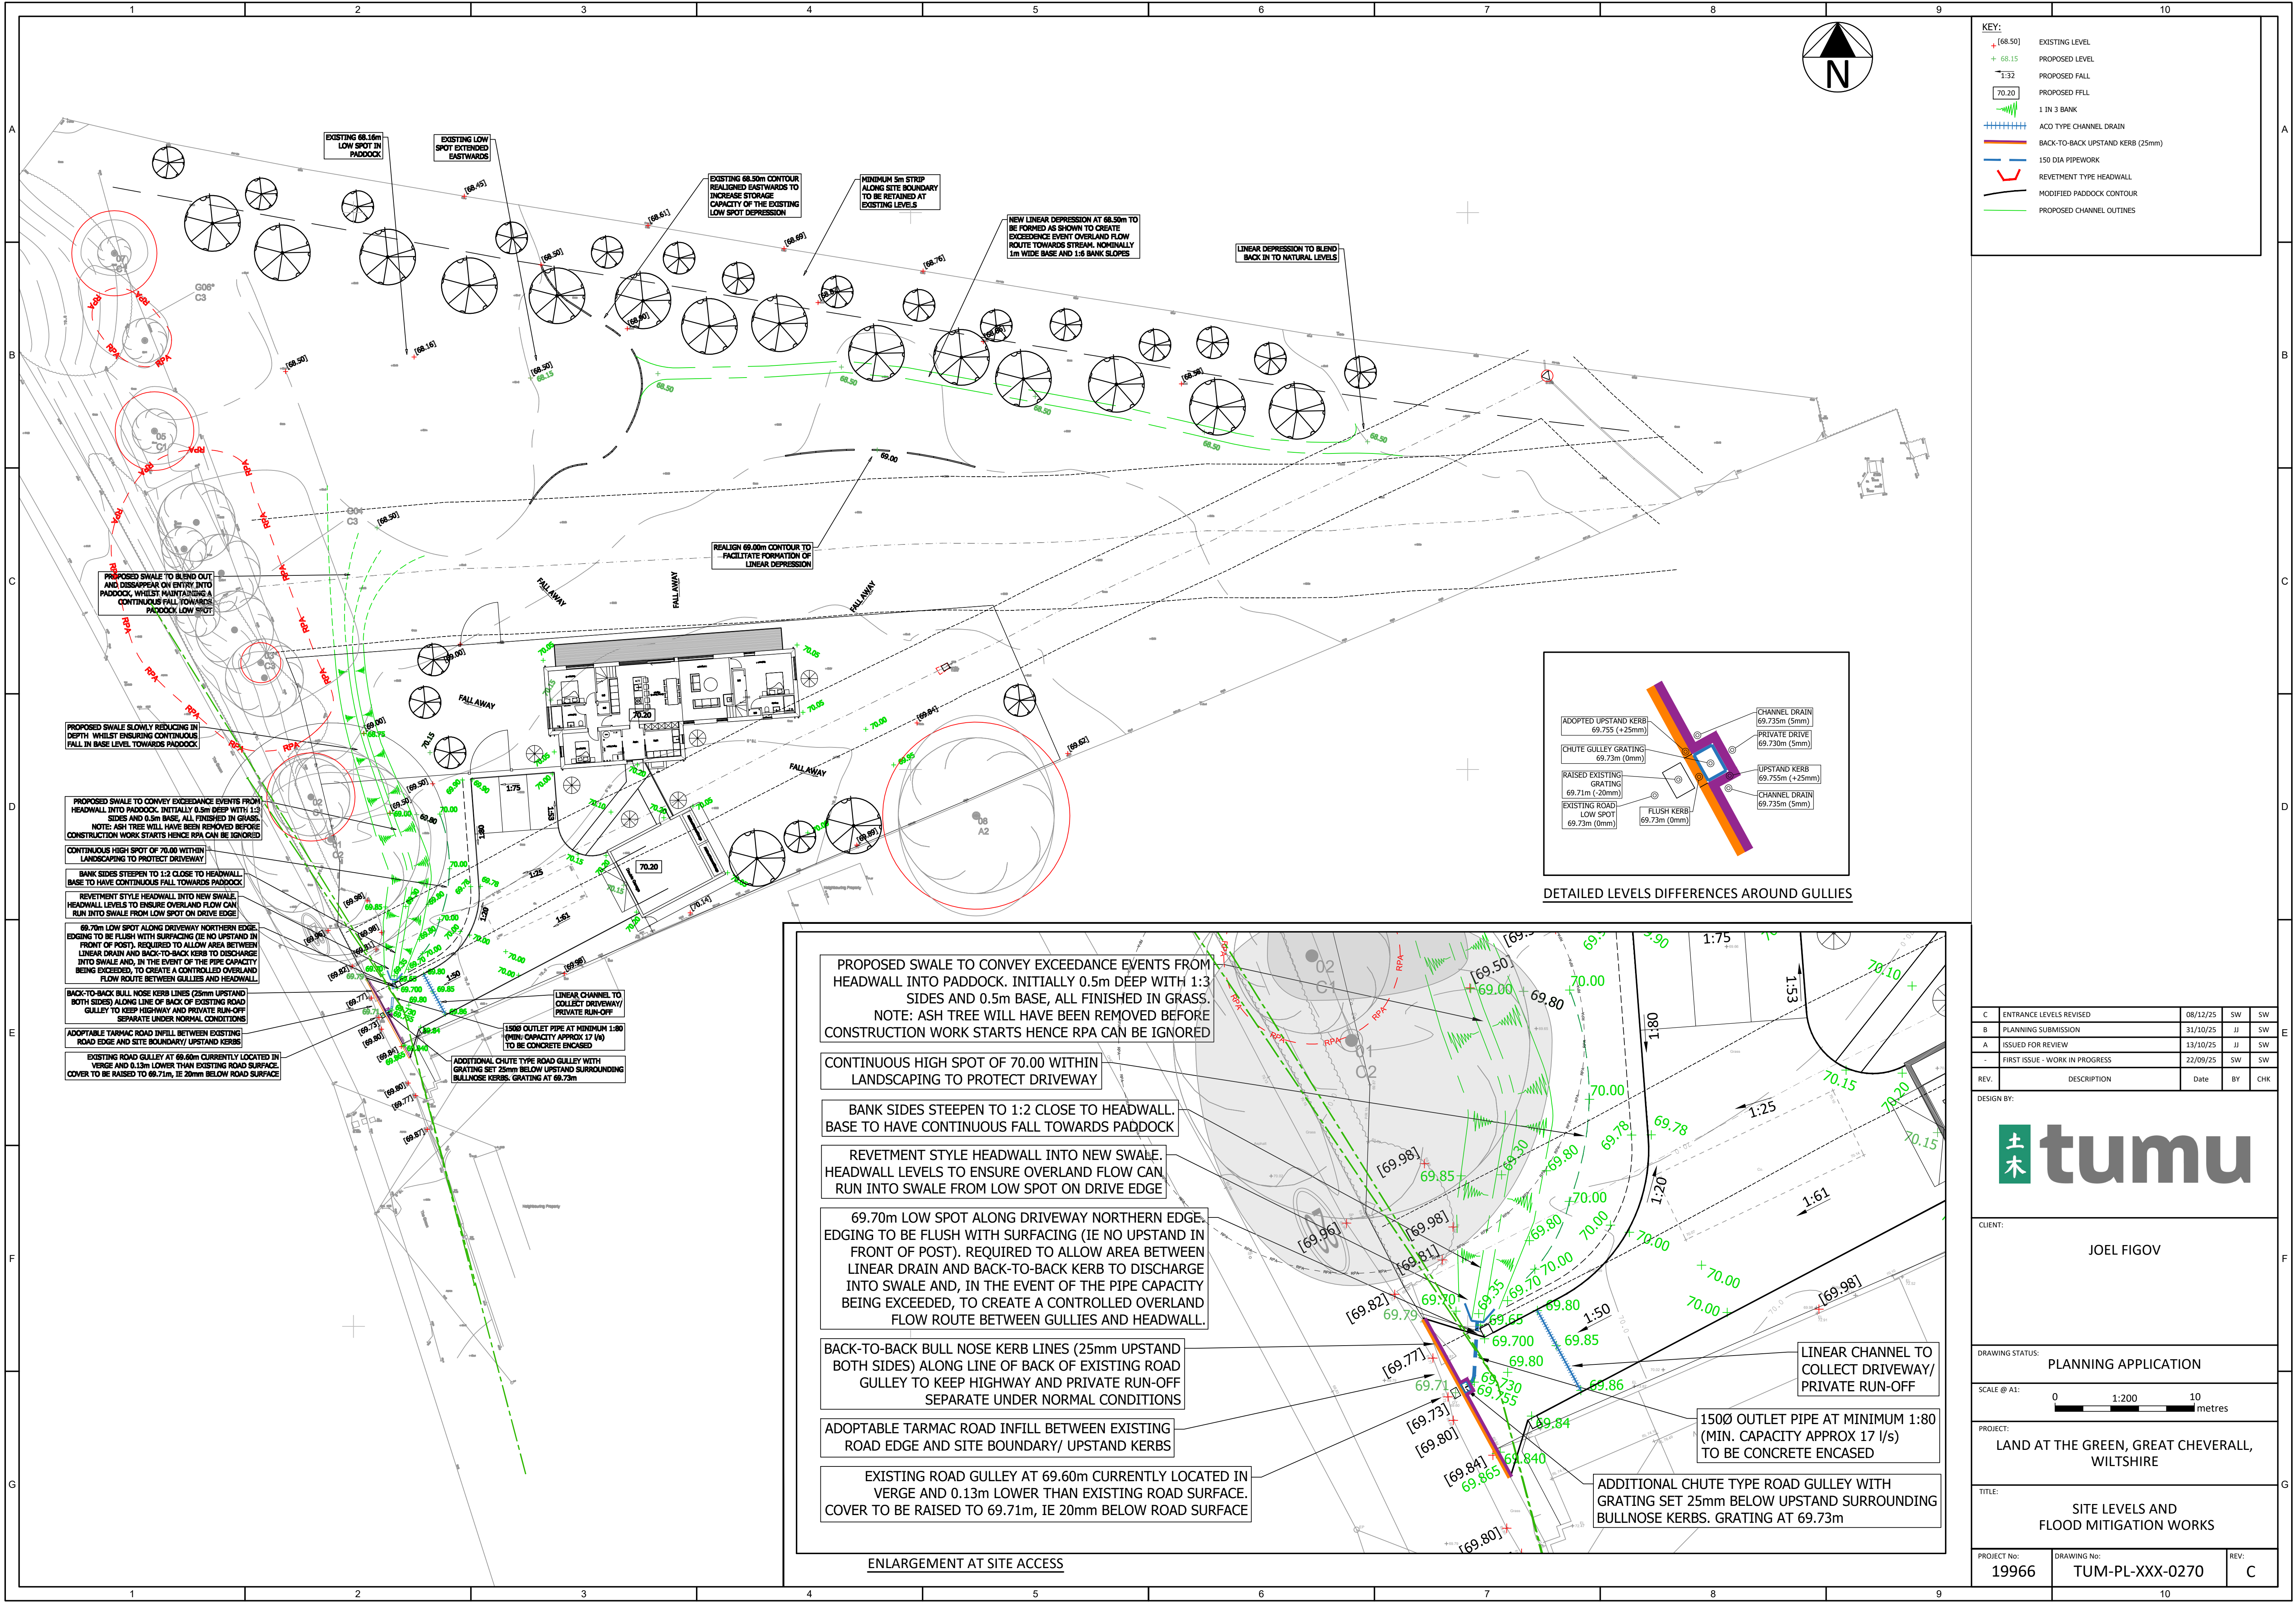

- KEY:
- [68.50] EXISTING LEVEL
 - + 68.15 PROPOSED LEVEL
 - 1:32 PROPOSED FALL
 - [70.20] PROPOSED FFL
 - 1 IN 3 BANK
 - +++++ ACO TYPE CHANNEL DRAIN
 - BACK-TO-BACK UPSTAND KERB (25mm)
 - 150 DIA PIPEWORK
 - REVETMENT TYPE HEADWALL
 - MODIFIED PADDOCK CONTOUR
 - PROPOSED CHANNEL OUTLINES

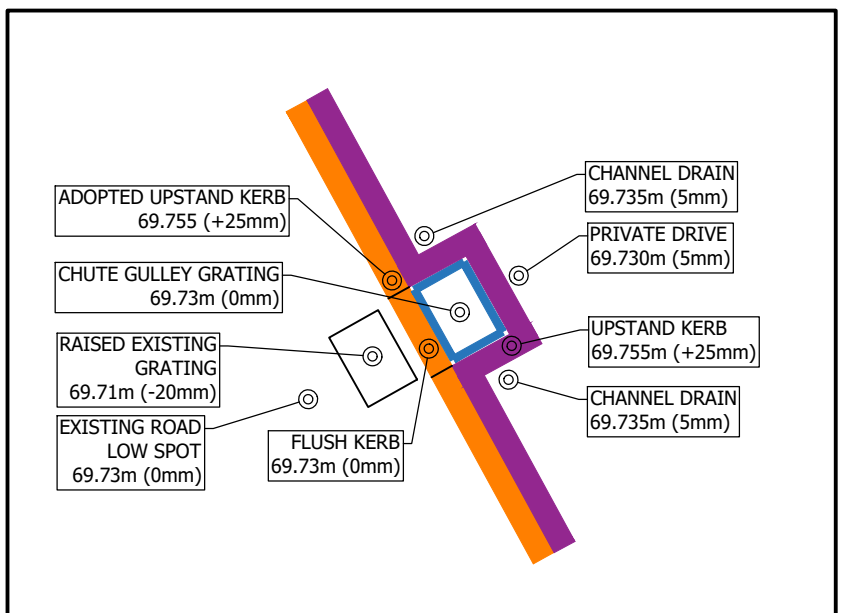

DETAILED LEVELS DIFFERENCES AROUND GULLIES

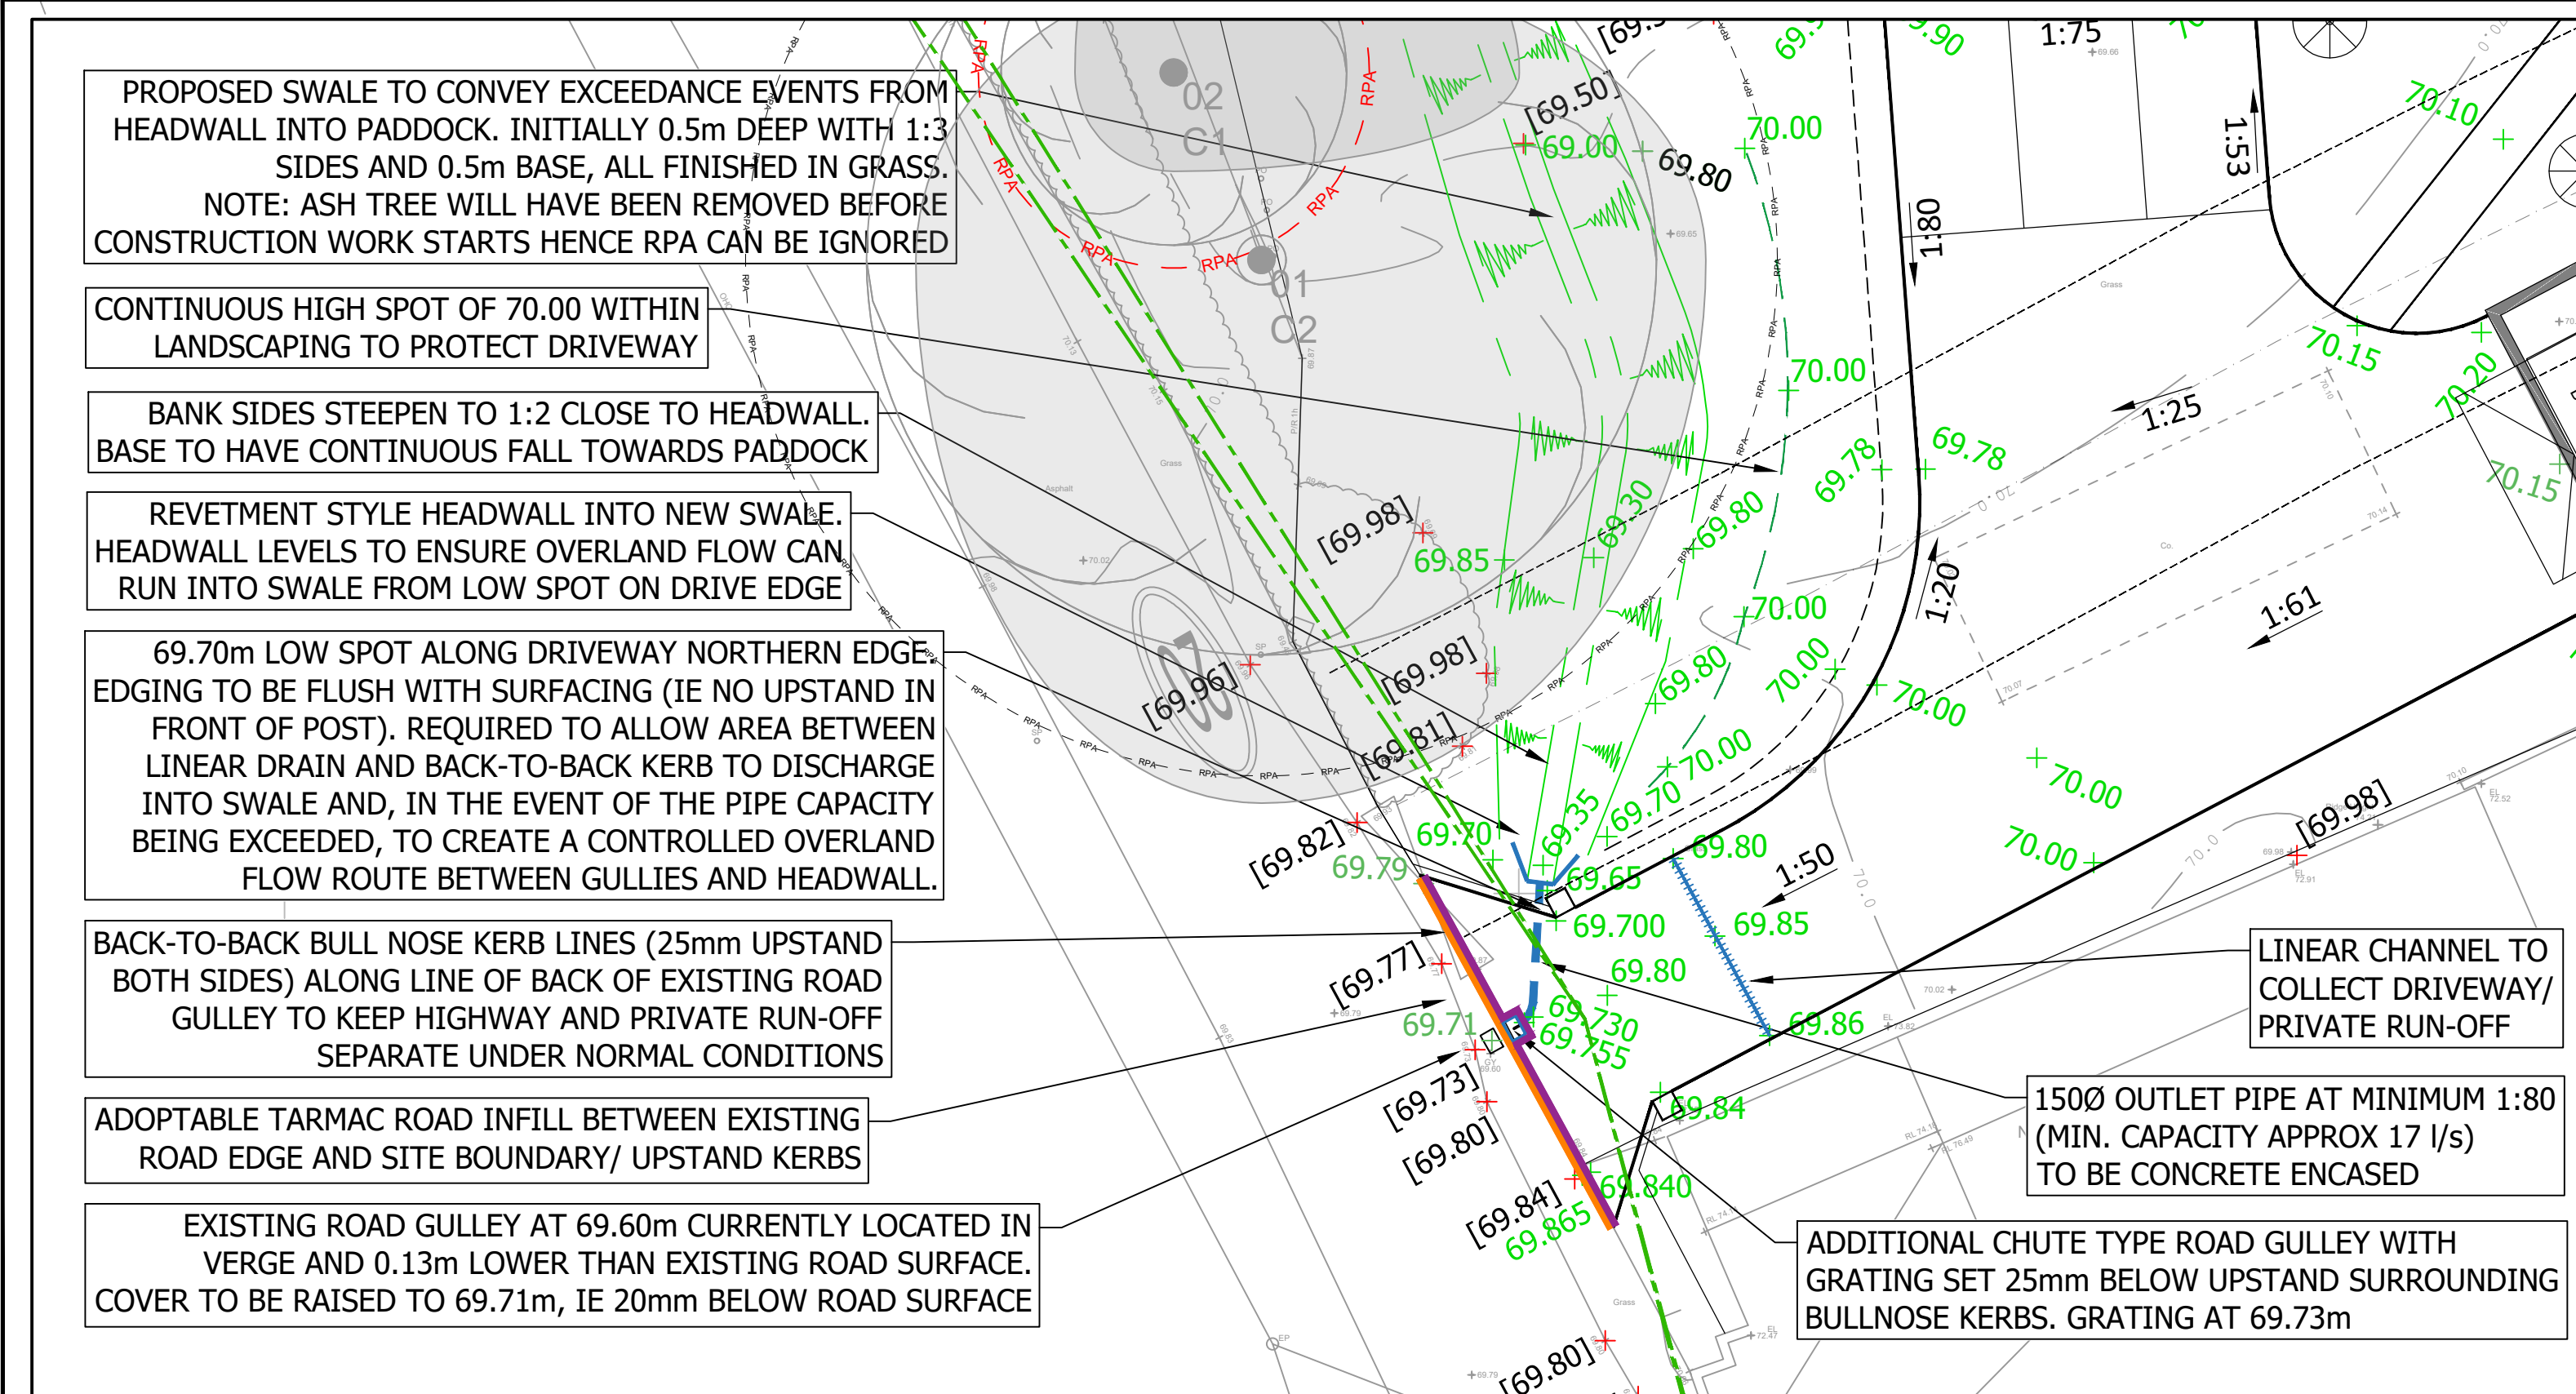

ENLARGEMENT AT SITE ACCESS

C	ENTRANCE LEVELS REVISED	08/12/25	SW	SW
B	PLANNING SUBMISSION	31/10/25	JJ	SW
A	ISSUED FOR REVIEW	13/10/25	JJ	SW
-	FIRST ISSUE - WORK IN PROGRESS	22/09/25	SW	SW
REV.	DESCRIPTION	Date	BY	CHK

DESIGN BY:




CLIENT:

JOEL FIGOV

DRAWING STATUS:

PLANNING APPLICATION

SCALE @ A1:

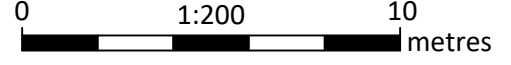

PROJECT:

LAND AT THE GREEN, GREAT CHEVERALL, WILTSHIRE

TITLE:

SITE LEVELS AND FLOOD MITIGATION WORKS

PROJECT No:

19966

DRAWING No:

TUM-PL-XXX-0270

REV:

C