

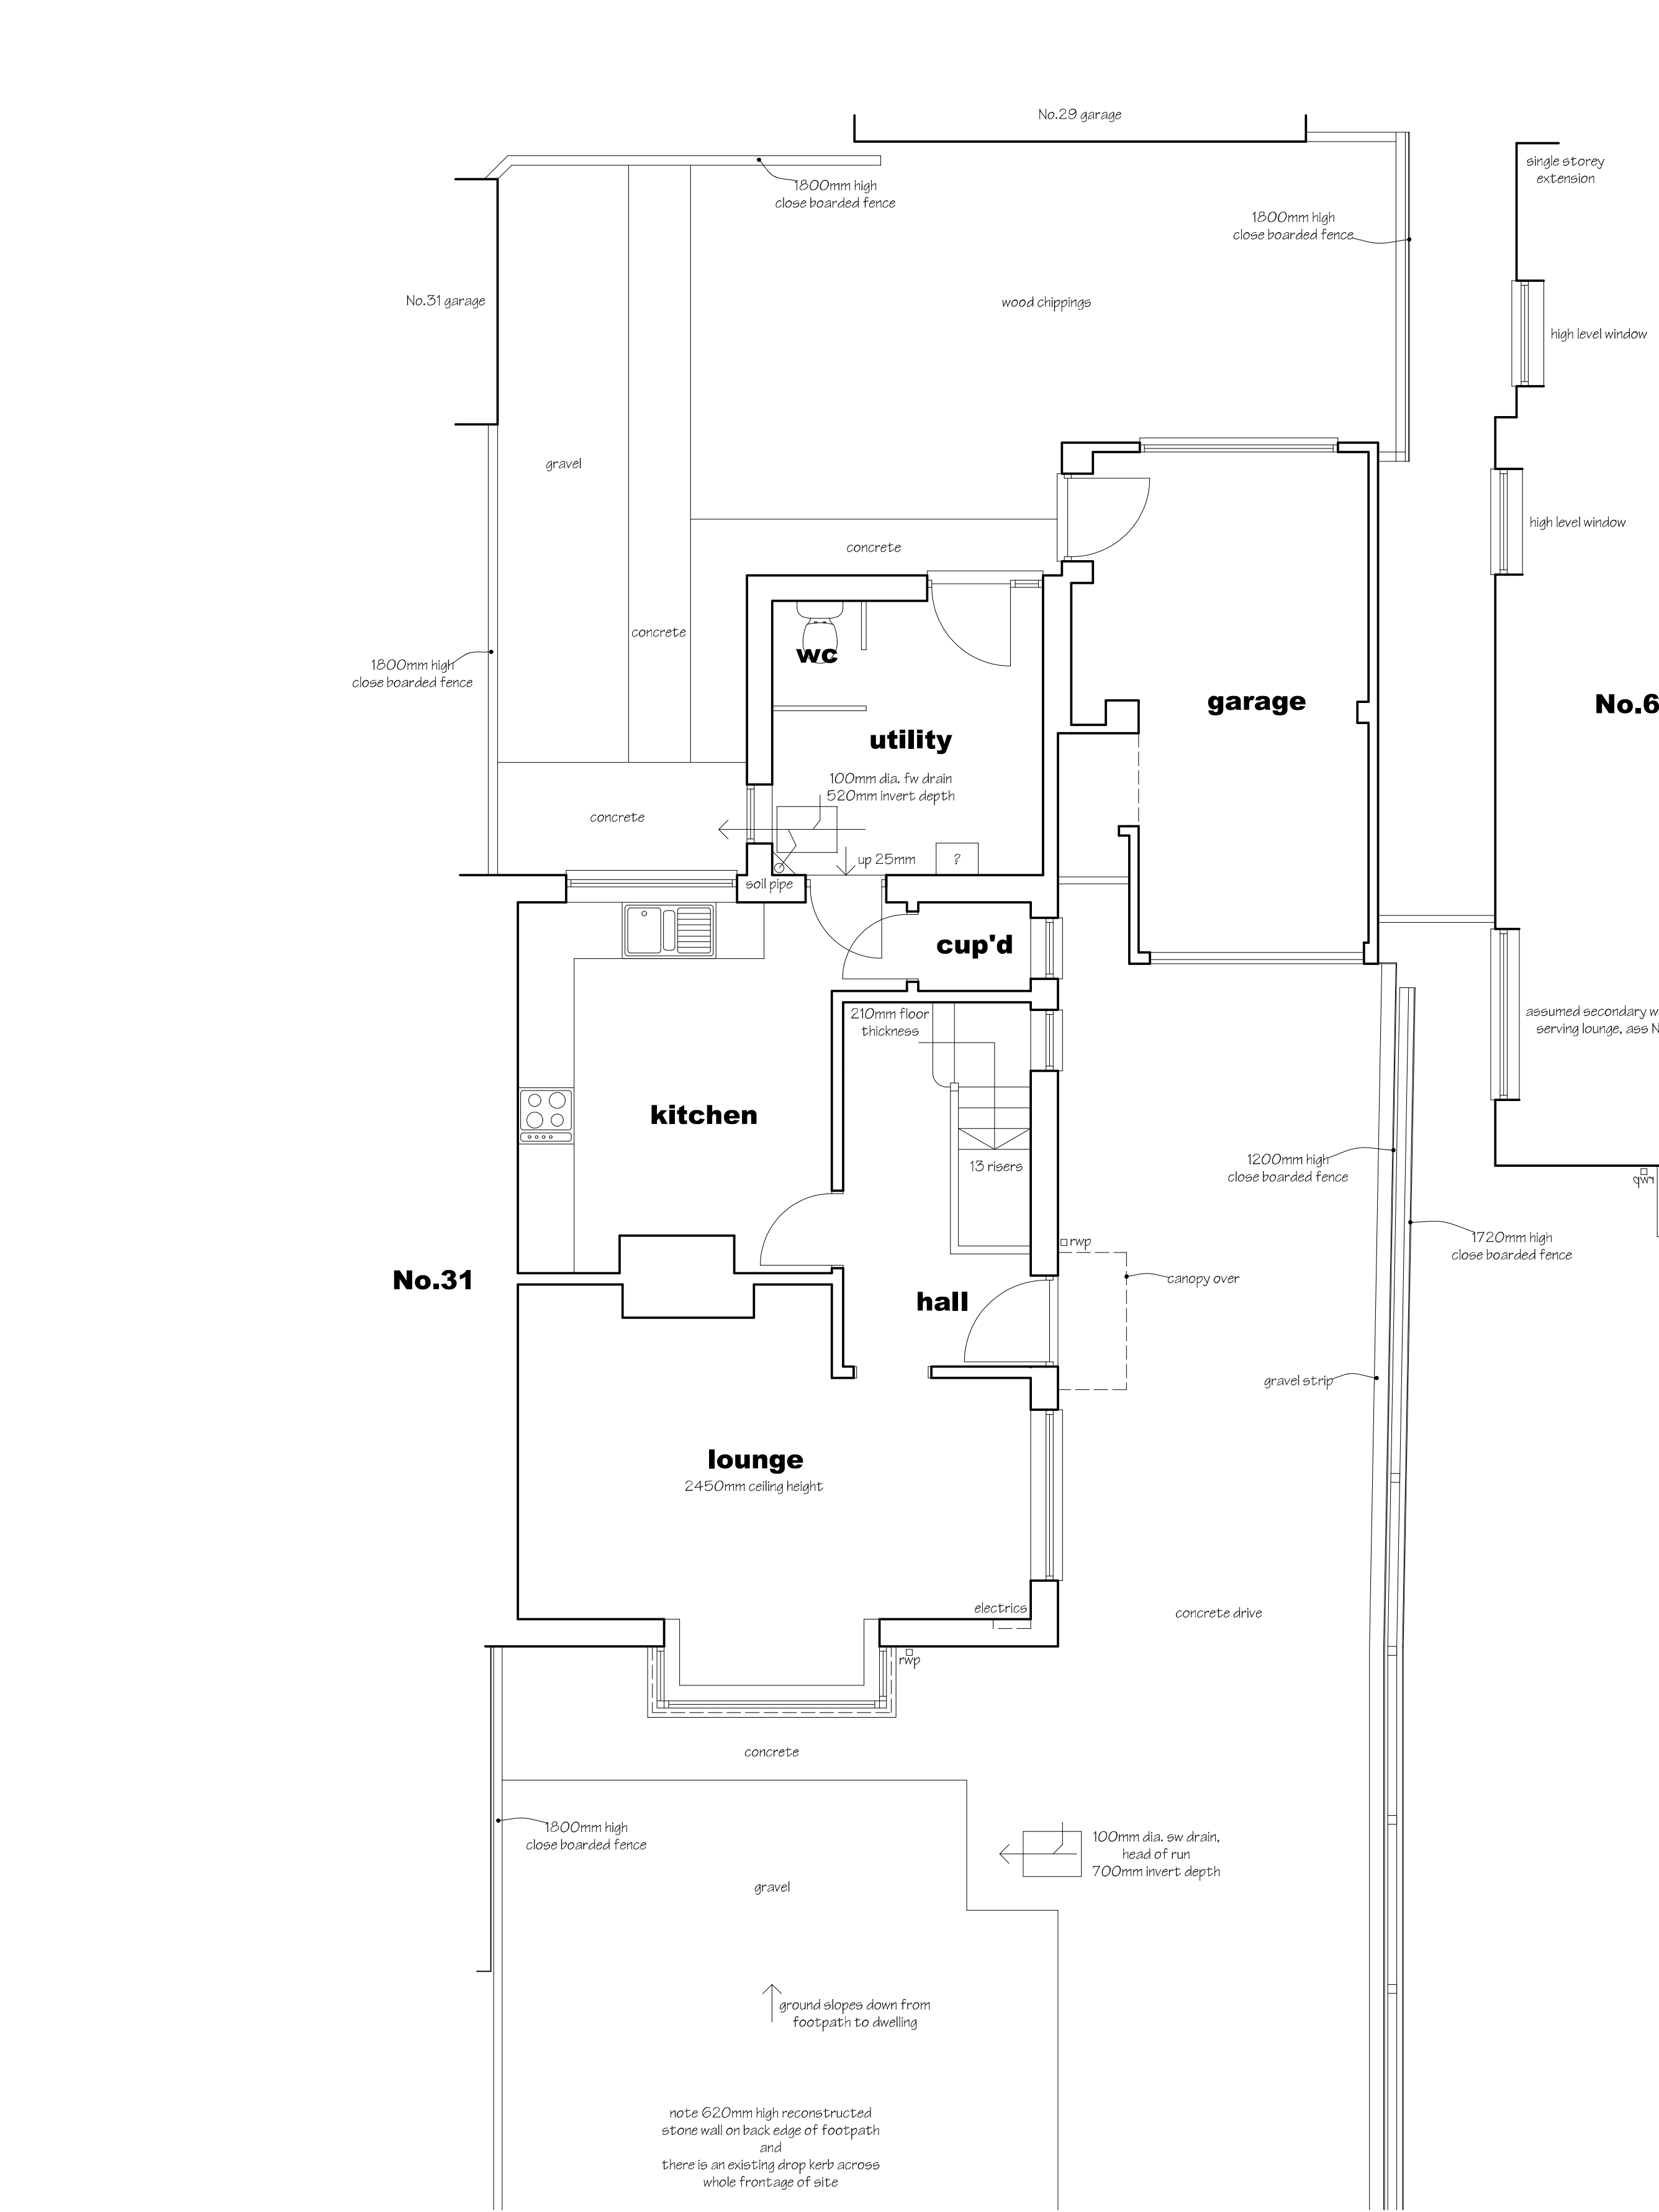


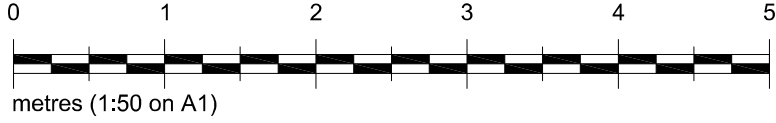



GROUND FLOOR PLAN

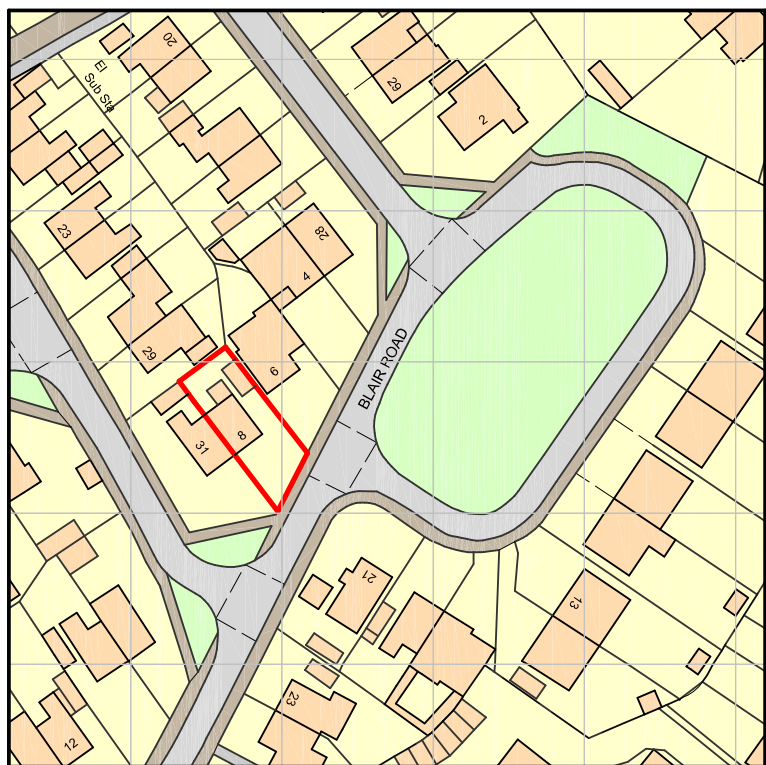

Ordnance Survey, (c) Crown Copyright 2025. All rights reserved. Licence number 100022432

LOCATION PLAN

1:1250

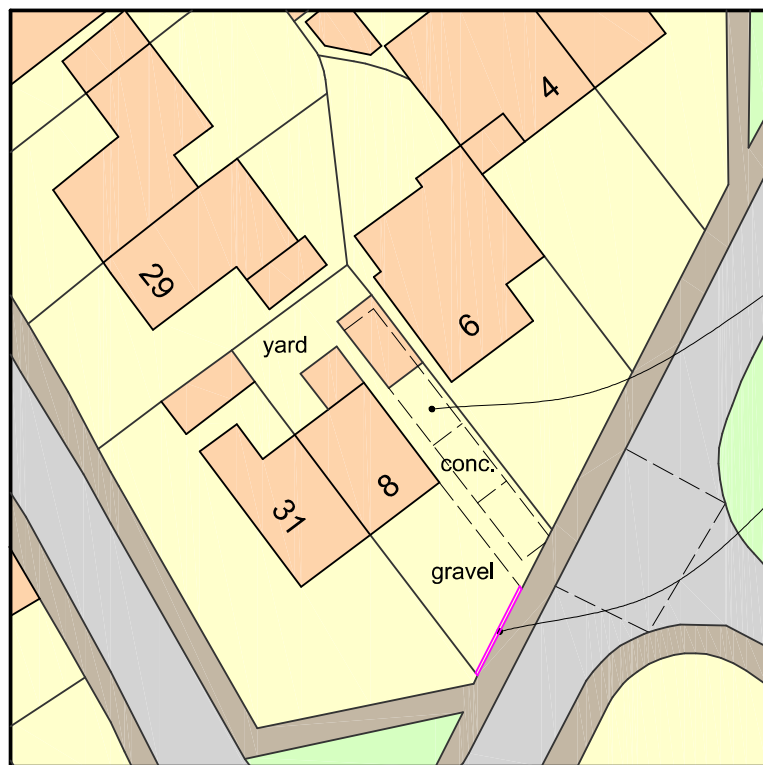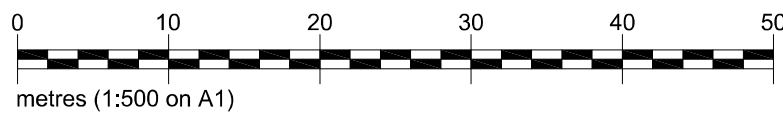

BLOCK PLAN

1:500

AAA - 11.12.25. - ON SITE PARKING SHOWN

KEVIN SMITH Architectural Services
7 Lulworth Close, Frome, Somerset, BA11 2ES TEL. 07946 678348 WEB. www.kevinsmith.co.uk

Client IAN LEWIS

Job 8 BLAIR ROAD , TROWBRIDGE , WILTSHIRE

Title SURVEY DETAILS 1

Scales 1:50 Date OCTOBER 2025 Ref No 2629 / 01 AAA