


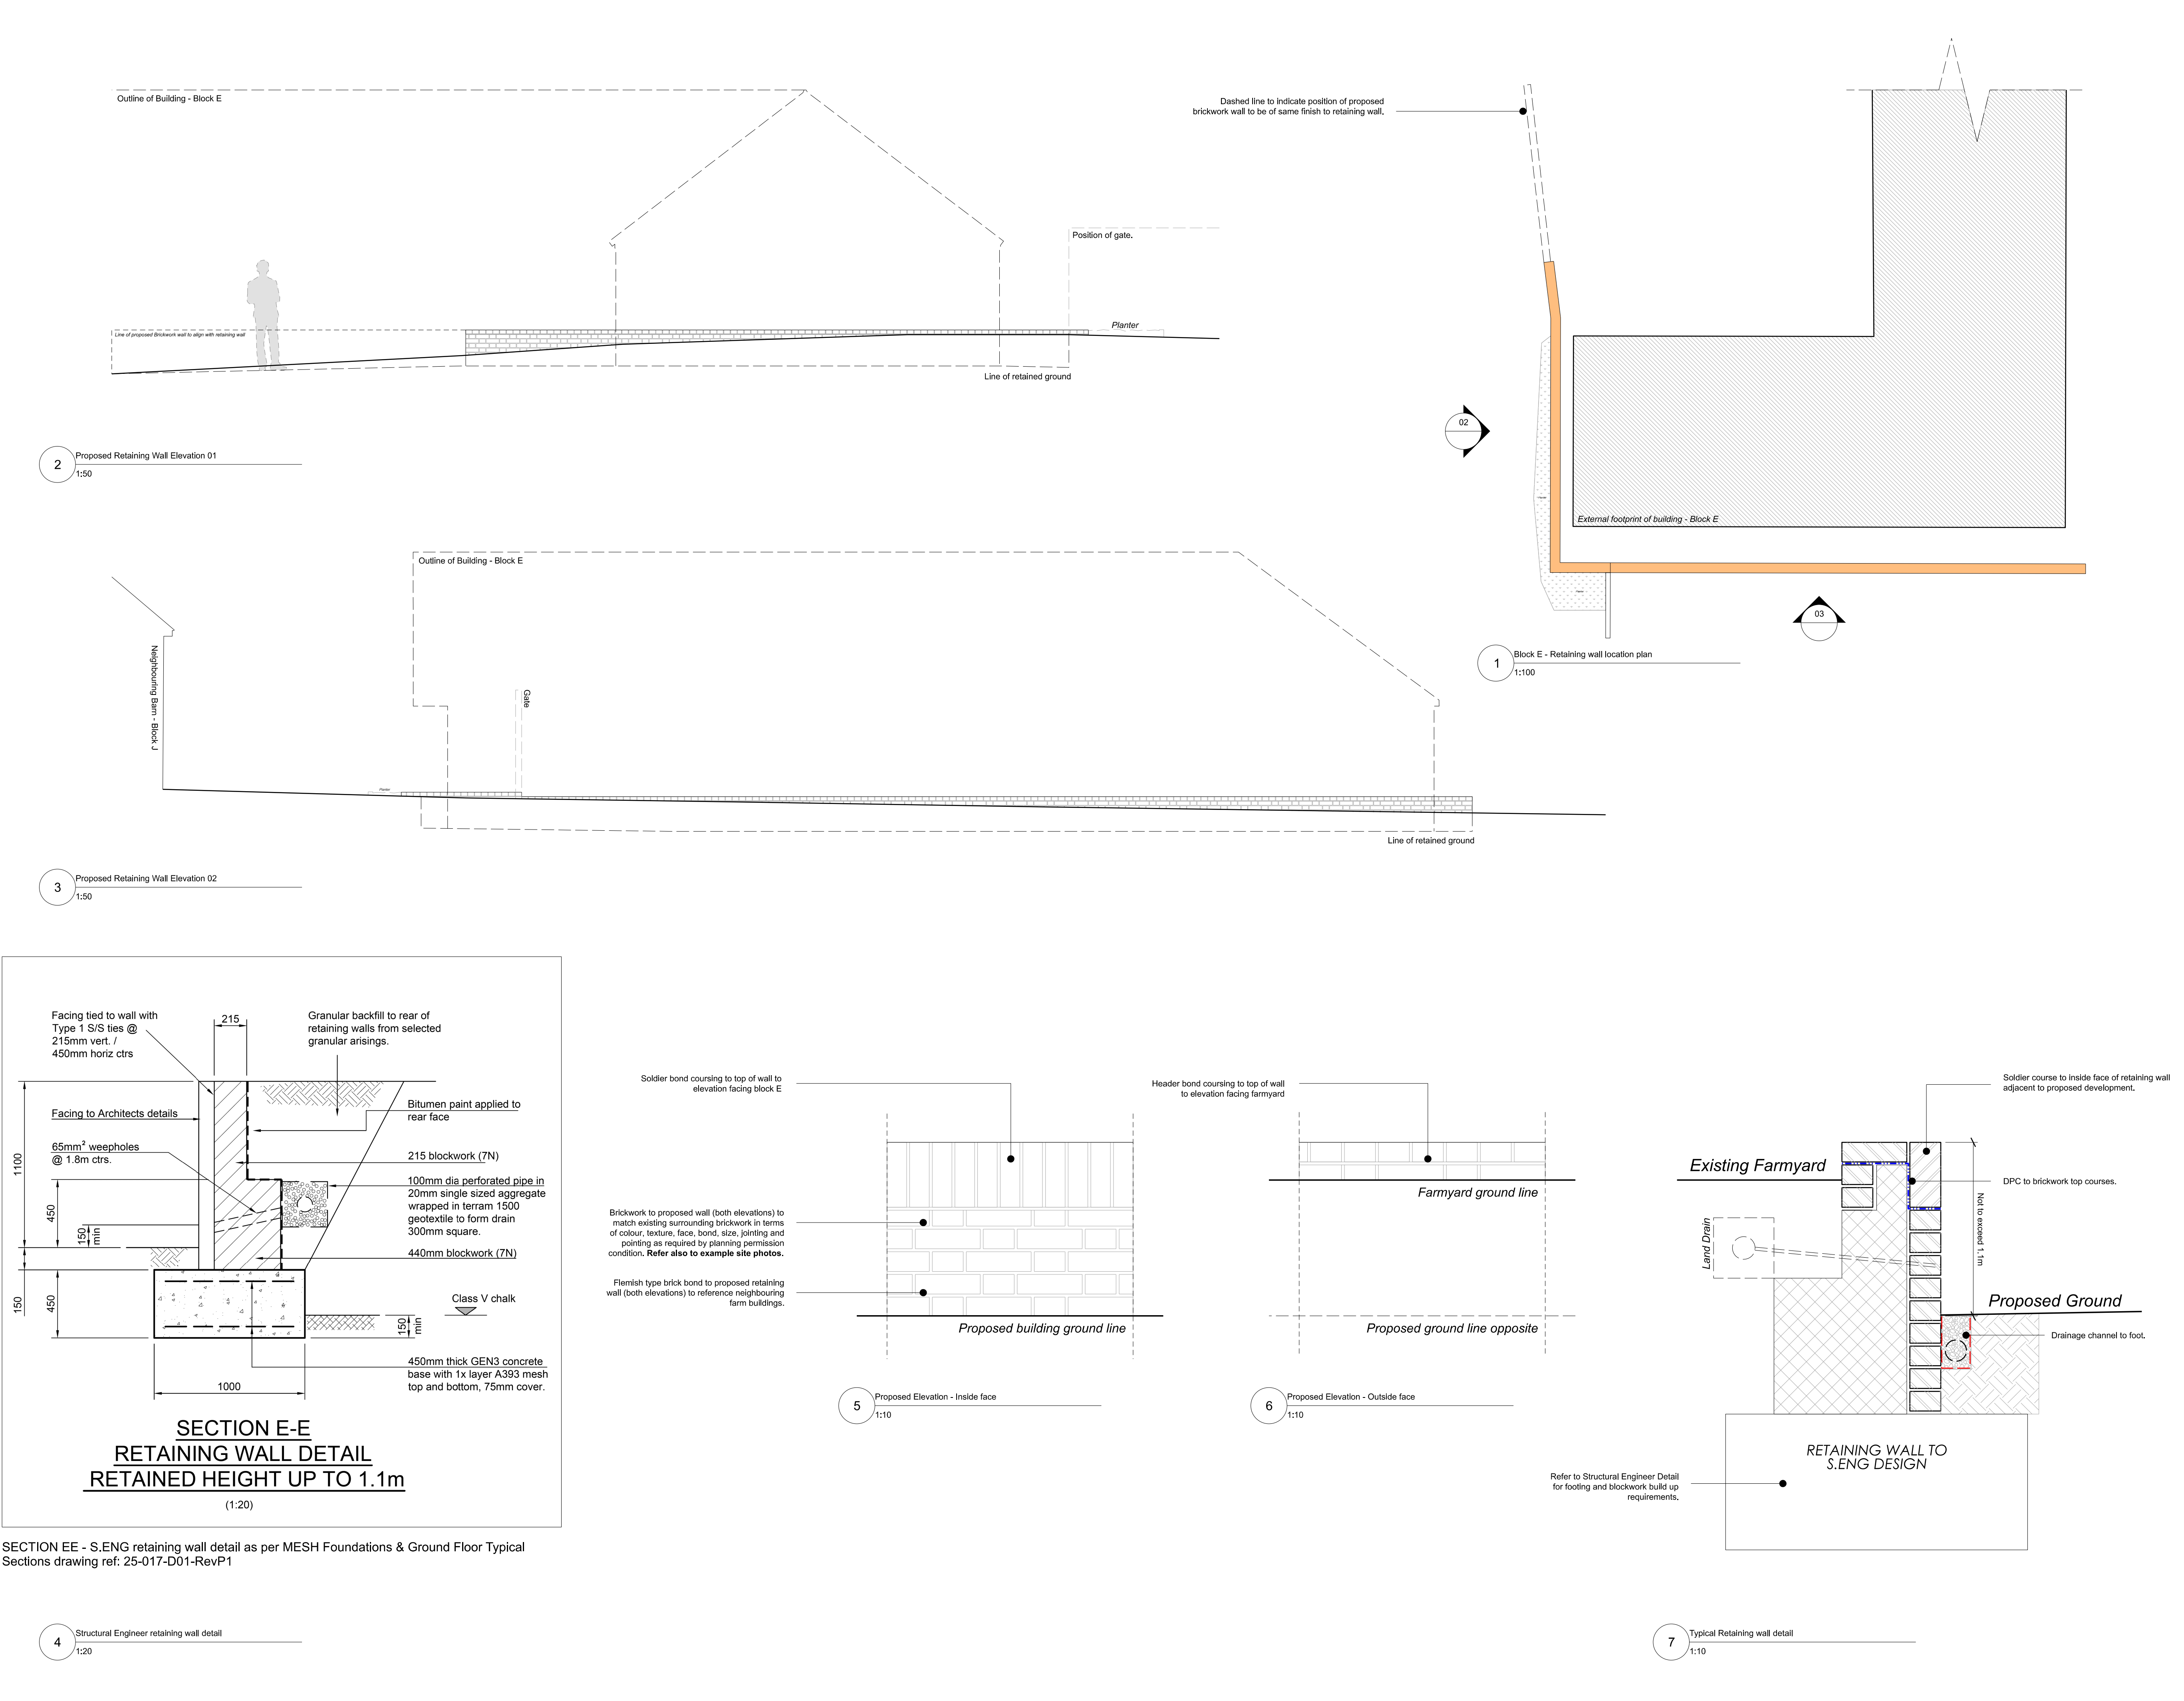


To be read in conjunction with all relevant Architect's, Structural Engineer's and Services Engineer's drawings and details.

All construction information should be taken from written dimensions only. All dimensions in millimetres unless otherwise stated.

Any variations or supplementary drawings are to be commented on by the Architect.

All dimensions and conditions are to be checked on site prior to preparing drawings or commencing any work.

Please report any discrepancies before proceeding.

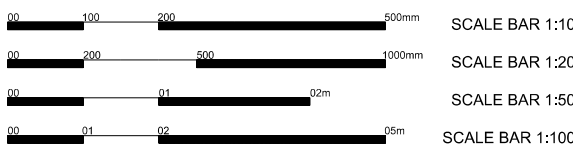

- DRAWING KEY**
- Proposed Retaining Wall
 - Building Footprint of Block E
 - Area of Planting

