
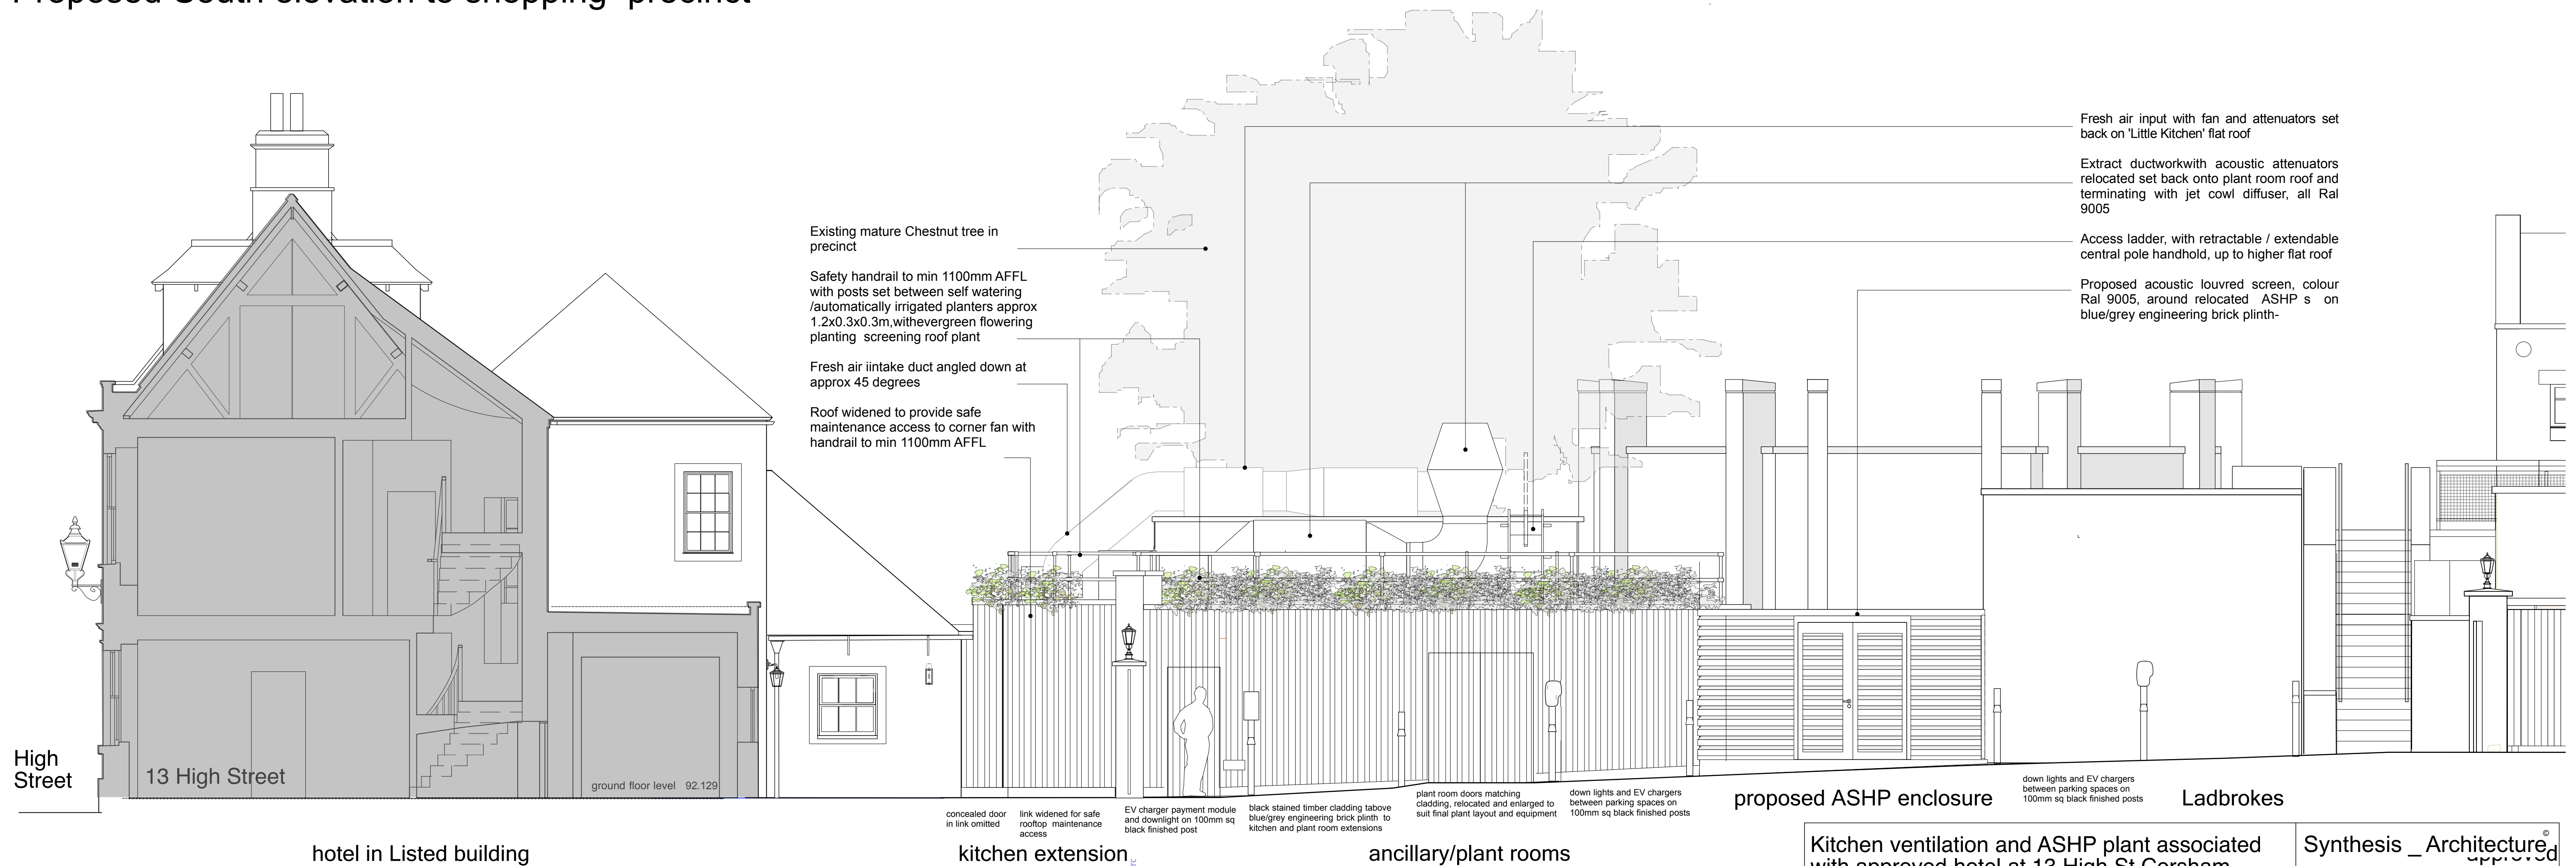


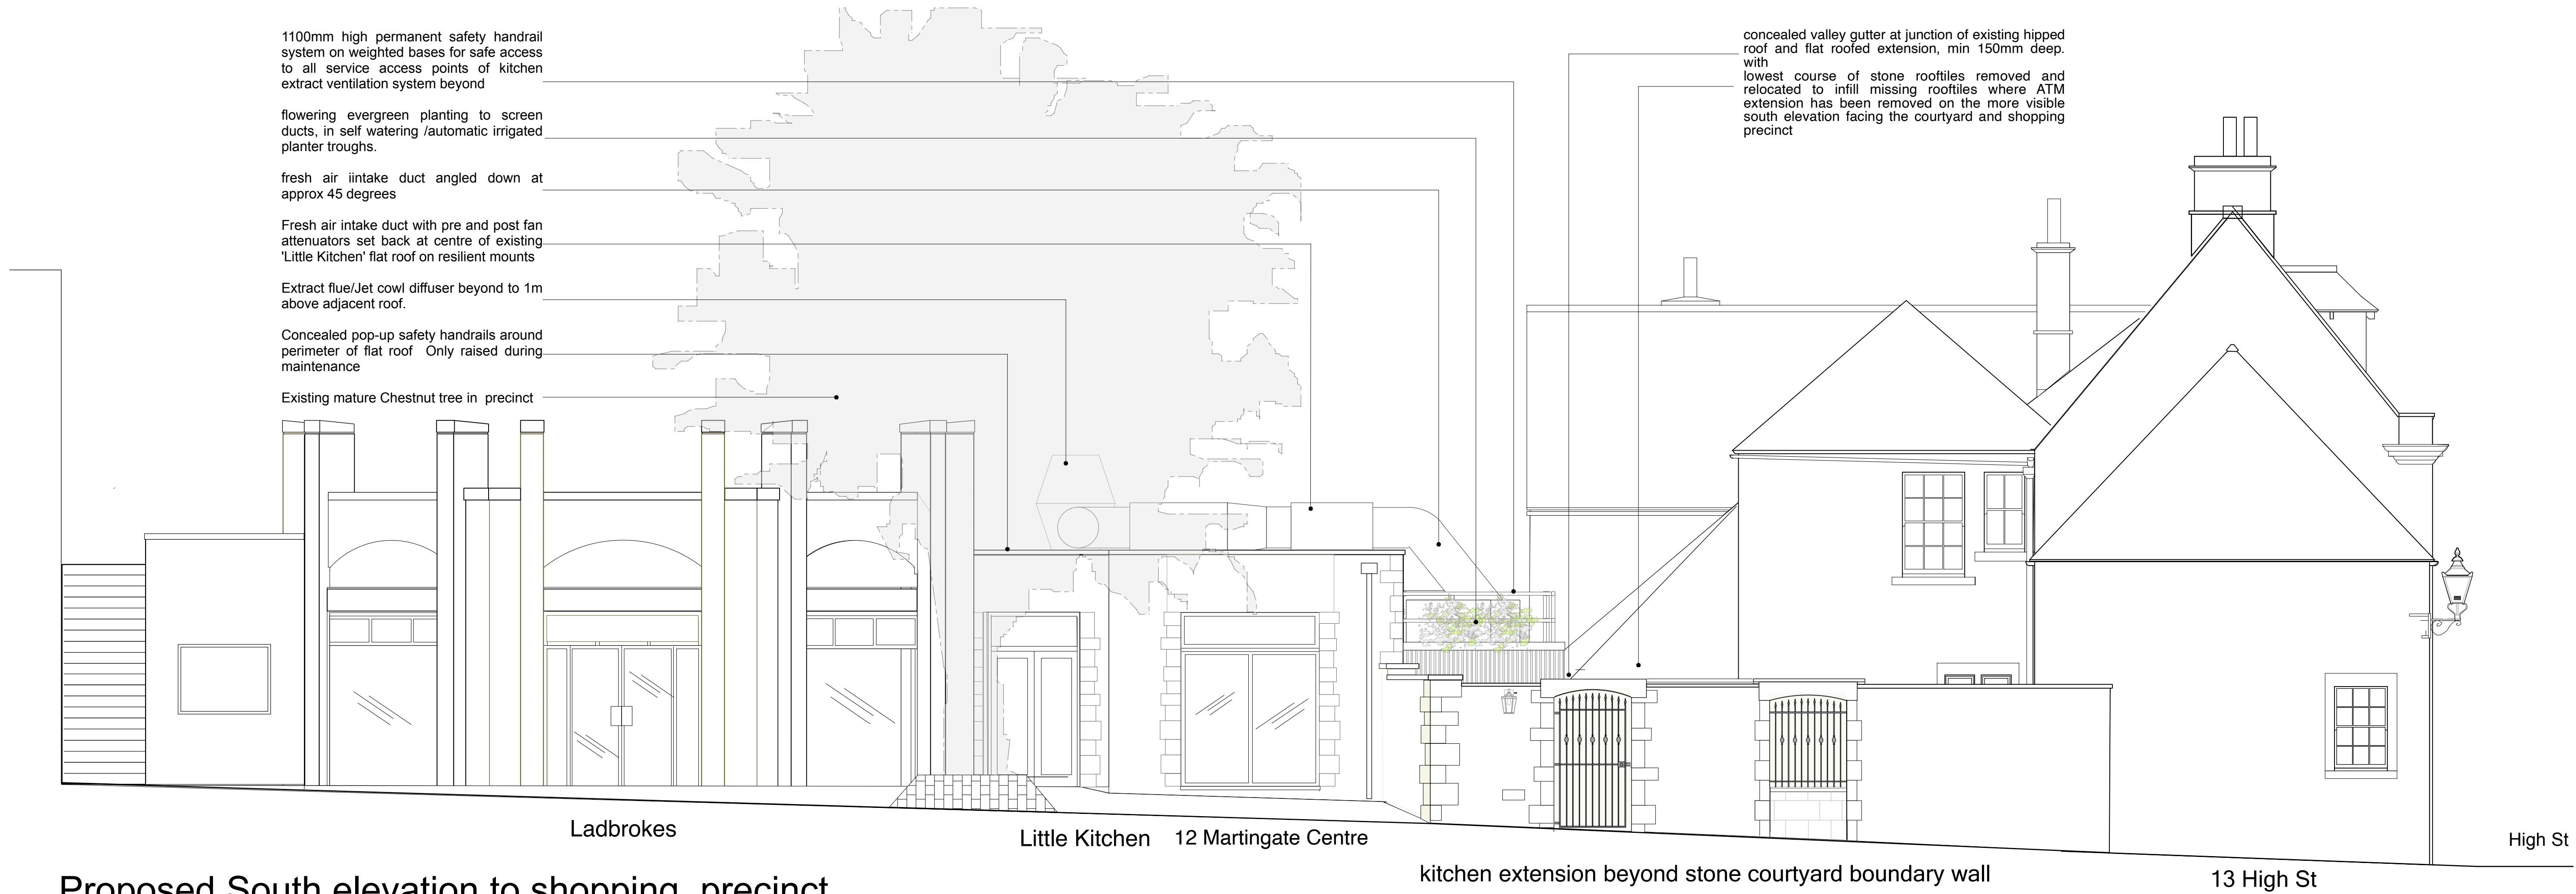

Kitchen ventilation and ASHP plant associated with approved hotel at 13 High St Corsham

Proposed N (shopping precinct) and S (car park) elevations

Synthesis _ Architecture[©]
9 Churchfields Rd., Salisbury, Wiltshire, SP2 7NH.
tel : 07770 532915 email : ian.synthesis@outlook.com

Scale	Scale 1.50@A1, 1.100 at A3	Drawn	04/11/25
Job No	SA133	Drawing No	09
Status	PL	Revision	