
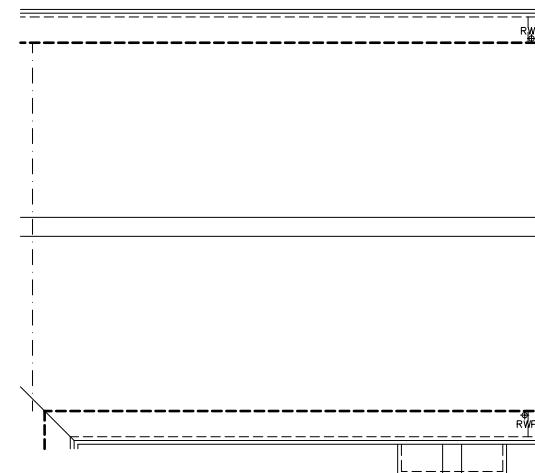
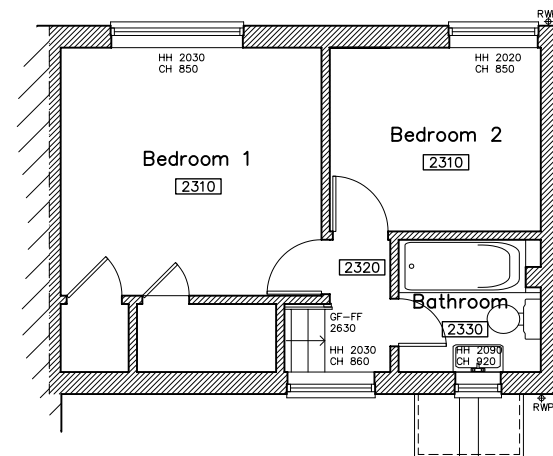
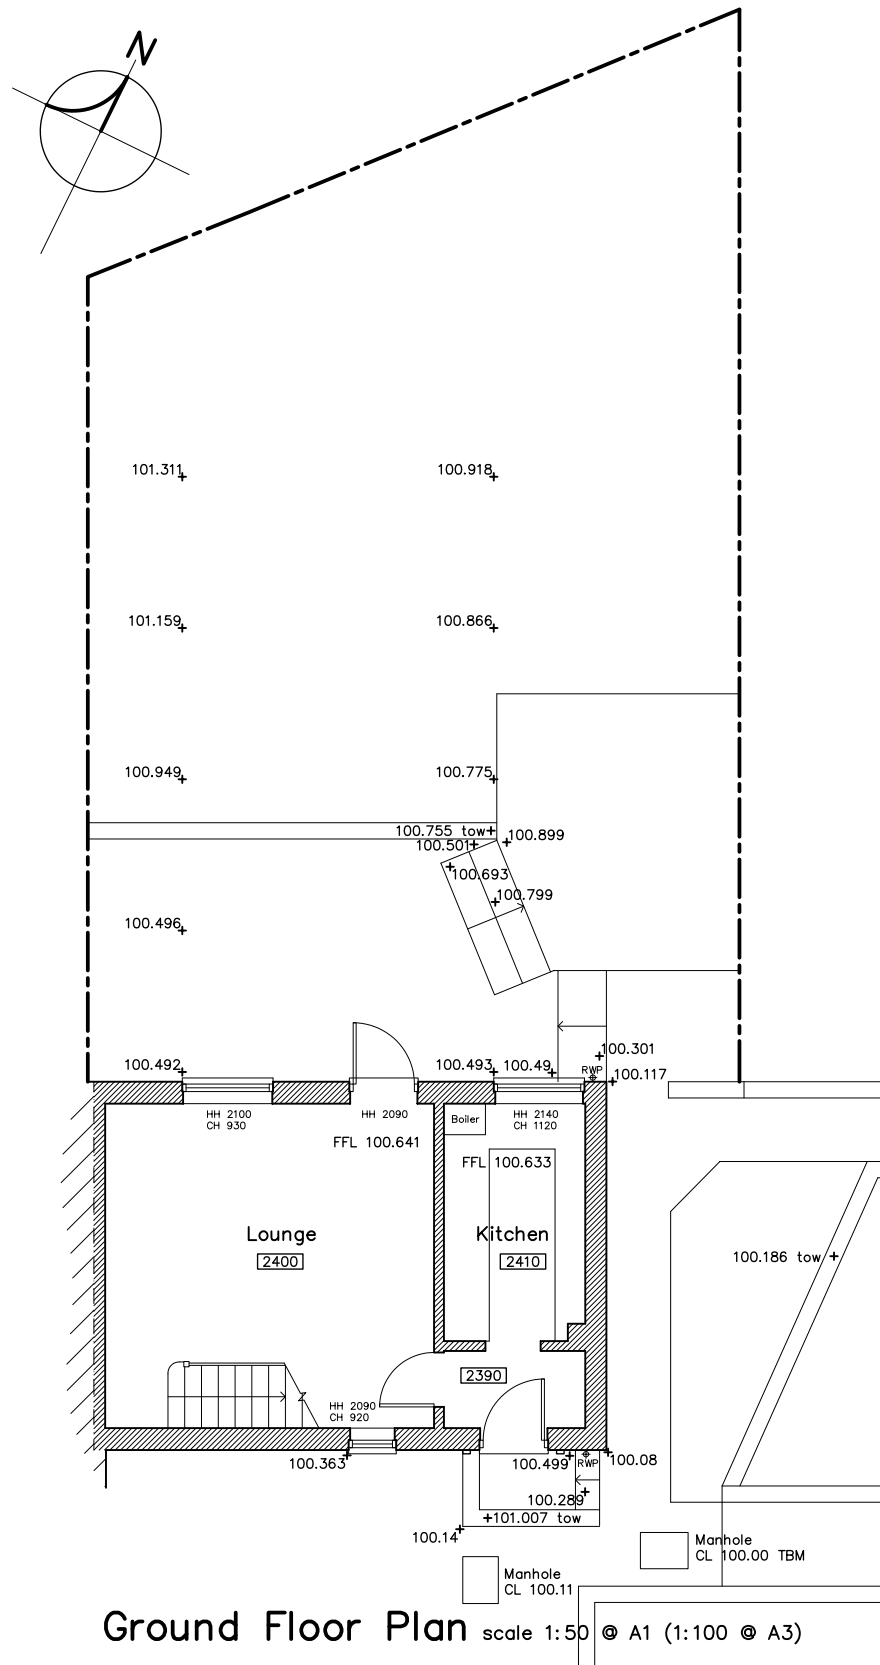


Existing Plans for Proposed Extension and Alterations to 10 Swallowmead, Salisbury

Rev	Revision	Date
-----	----------	------

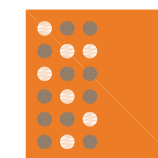

Sarum Architecture
Bespoke Architectural Design

33 Old Meadows Walk,
Salisbury, Wiltshire, SP2 8PA







Salisbury
Drawing: Survey Plans

Drawing: Survey Plans

Client:

Drawing Scale: 1:50 (1:100 @ A3)

Drawing Number: 25/0452/su01