
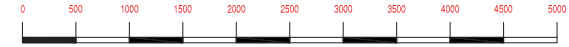



Nissan NEXT - Box, Platinum Nissan Authorised Repairer (UK)
(Elevation 2)

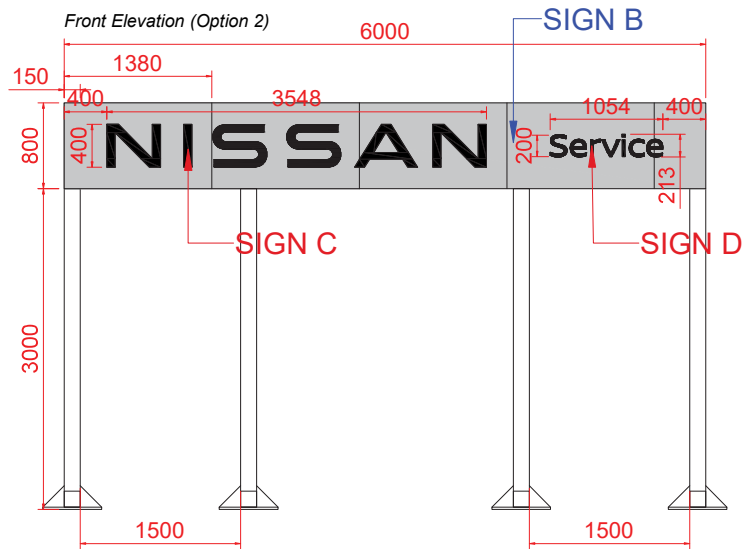

CLIENT	Nissan
PROJECT	Platinum Nissan Bath, Box
PRODUCT	External Signage Scheme
DRG NO.	NIS190123_LFL01
ORIG DATE	19/01/2023
DATE	25/01/2023
DRAWN BY	LFL
SCALE	As Shown @ A3
ISSUE	B

REVISIONS
B (25.01.03) - Post added on Nissan service fascia. Site scheme name updated. (LFL)

NOTES

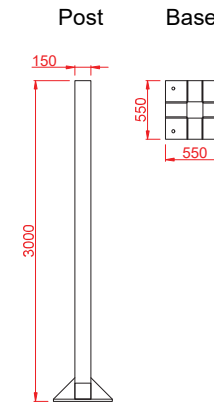

Post for Service Fascia
(3800mm High)

Steel Structure

Scale: 1:50@A3

Dealer Name: Platinum Nissan
Bath
Address: Bath Rd,
Box, Corsham
SN13 8AE