


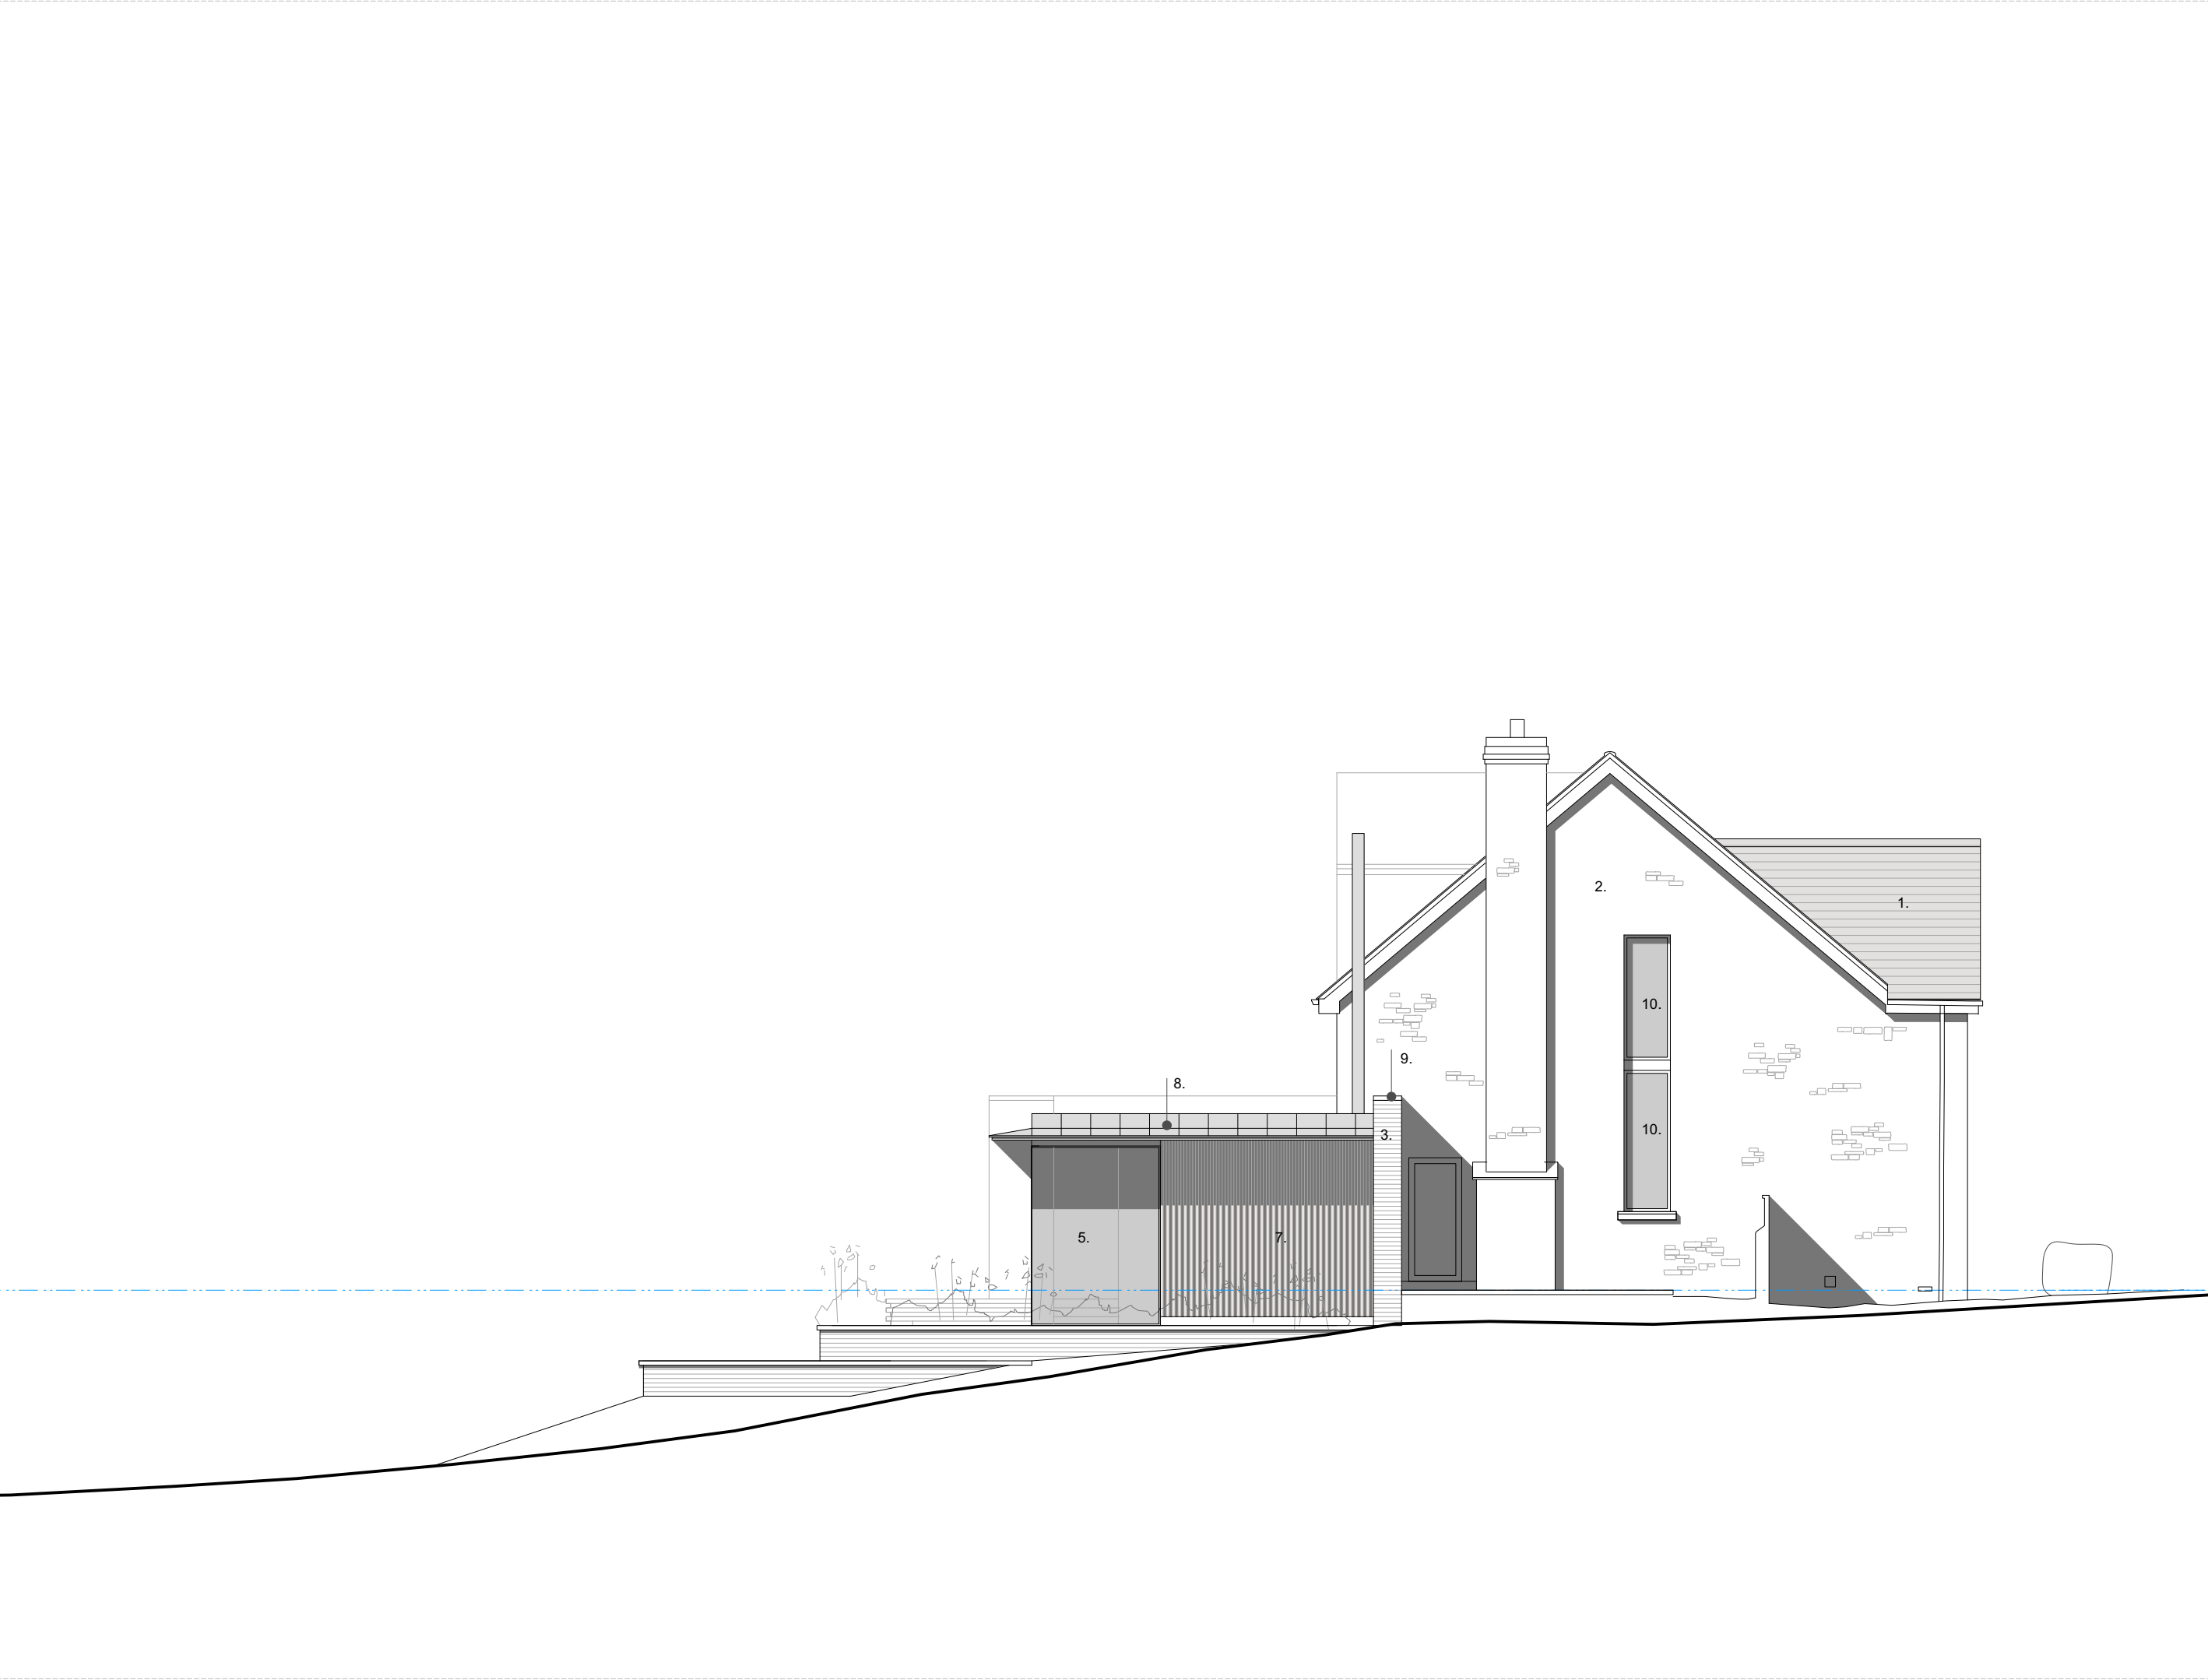

NOTES:

- 01. Plain Tiling
- 02. Existing Coursed Stone
- 03. New Stone Coloured
- 04. Powder Coated Aluminium Windows
- 05. Powder Coated Aluminium Slimline Sliding Door
- 06. Bespoke Timber Door
- 07. Profiled Timber Rainscreen Cladding
- 08. Standing Seam Metal Roof Edge
- 09. Stone Coping
- 10. Obscured glass

P02	Stair window size reduced, obscured glass indicated	11/12/2025
P01	Planning	14/11/2025

REV.	DESCRIPTION	DATE
------	-------------	------

PROPOSED -
South West
Elevation

JOB NO. - DRAWING NO.	REV.
-----------------------	------

609 - 3 202 P02

Chubbs Close

SCALE @ A3: 1:100

LAST PLOT DATE: 11/12/2025

DRAWN BY: JM
CHECKED BY: AD

PLANNING

