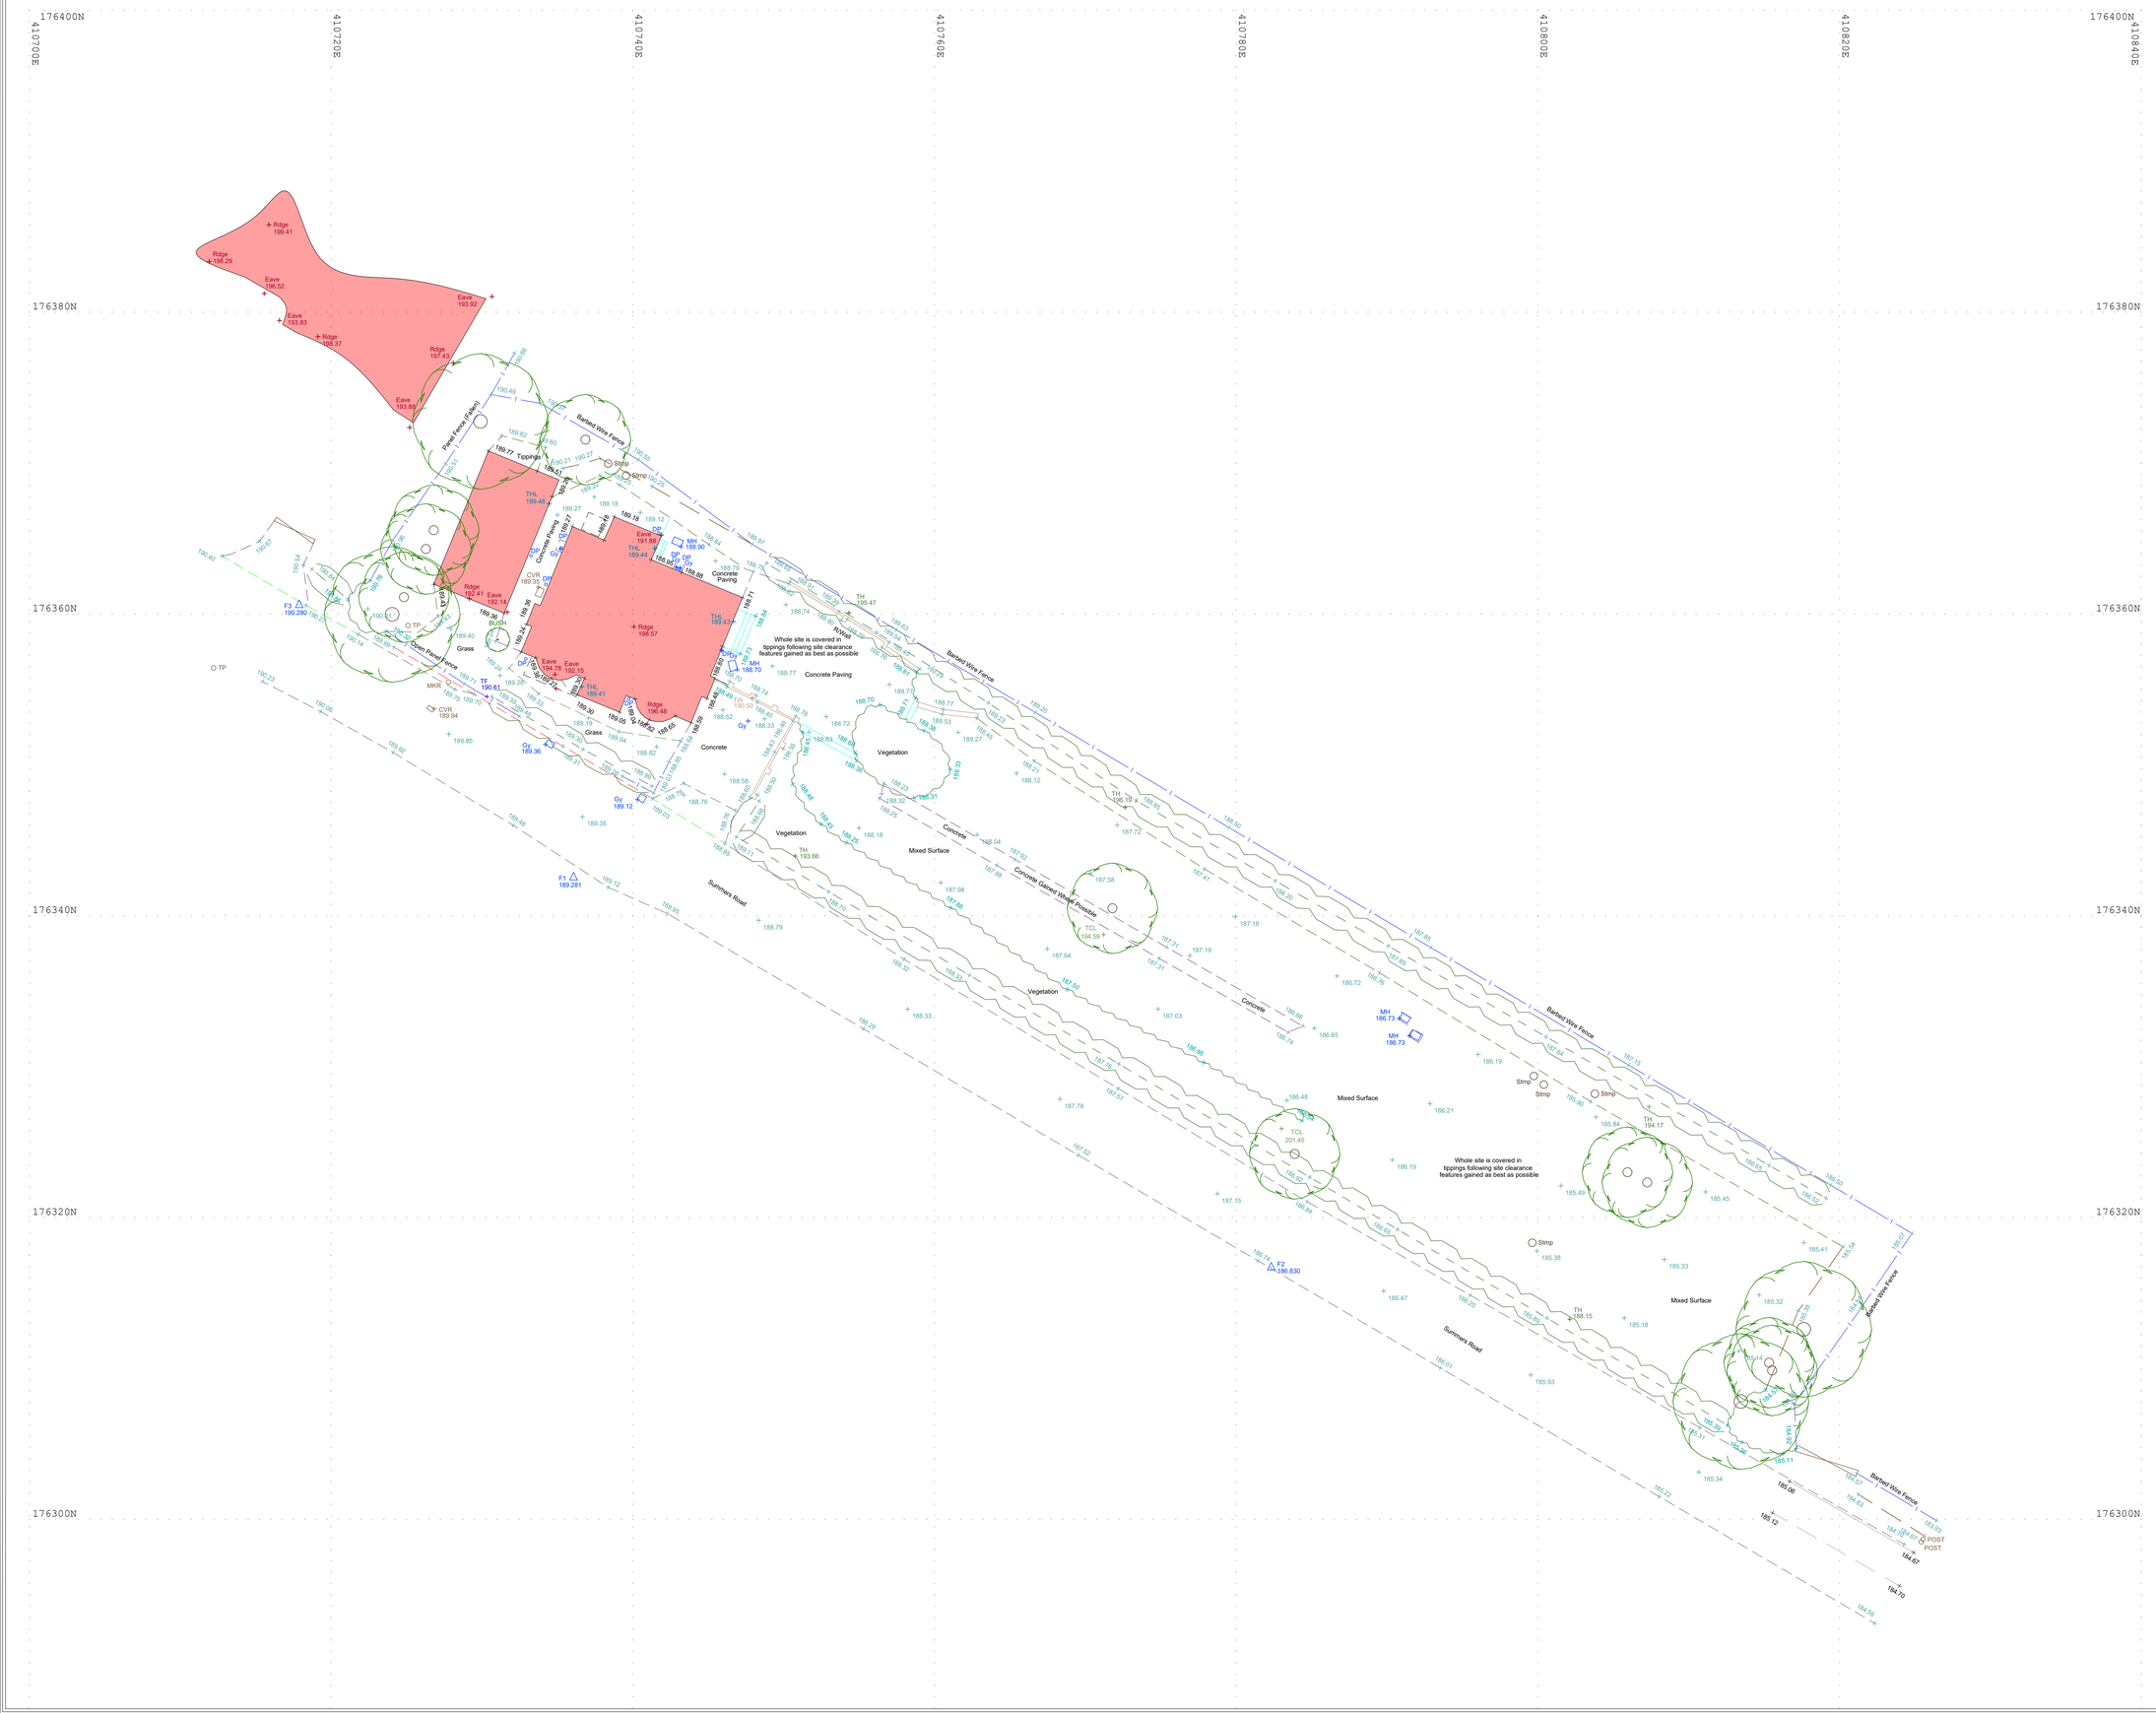


Site Notes:

Survey Legend:

Station	Easting (m)	Northing (m)	Level (m)
P1	410736.071	176342.555	189.281
P2	410782.330	176316.704	186.830
P3	410717.886	176360.605	190.280

FOSSE SURVEYING

Fosse Surveying Limited
The Old Vicarage, Market St, Castle Donington, DE74 2JB
Tel: 0116 2325180
Mobile: 07940 147244
Email: mail@fossesurveying.co.uk -Website: www.fossesurveying.co.uk

Client: Mark Doodes Planning

Project: The Lodge, Summers Road, Broad Hinton, Swindon, SN4 9PA

Title: Topographical Survey

Surveyed: ASE Date: 10.11.25

Quality Ref: 3398 Scale: 1:200@A1

Level Datum: OS GNSS Grid: OS GNSS

Job No. 3398 Rev.

Comments:
The survey has been orientated to the Ordnance Survey (OS) National Grid (OSGB36) via a GPS and the OS active network.
No Scale factor has been applied to the survey therefore the coordinates shown are arbitrary and not true OS which has a scale factor applied.
Trees are positioned accurately unless stated, Boles & Canopys are indicative unless otherwise stated where possible.
Some services may have been omitted due to dense vegetation, parked vehicles or site access issues.
All critical dimensions to be verified on site before design - construction takes place. All dimensions shown are in meters.
No liability will be taken for this drawing if passed onto a third party without written permission of Fosse Surveying.