


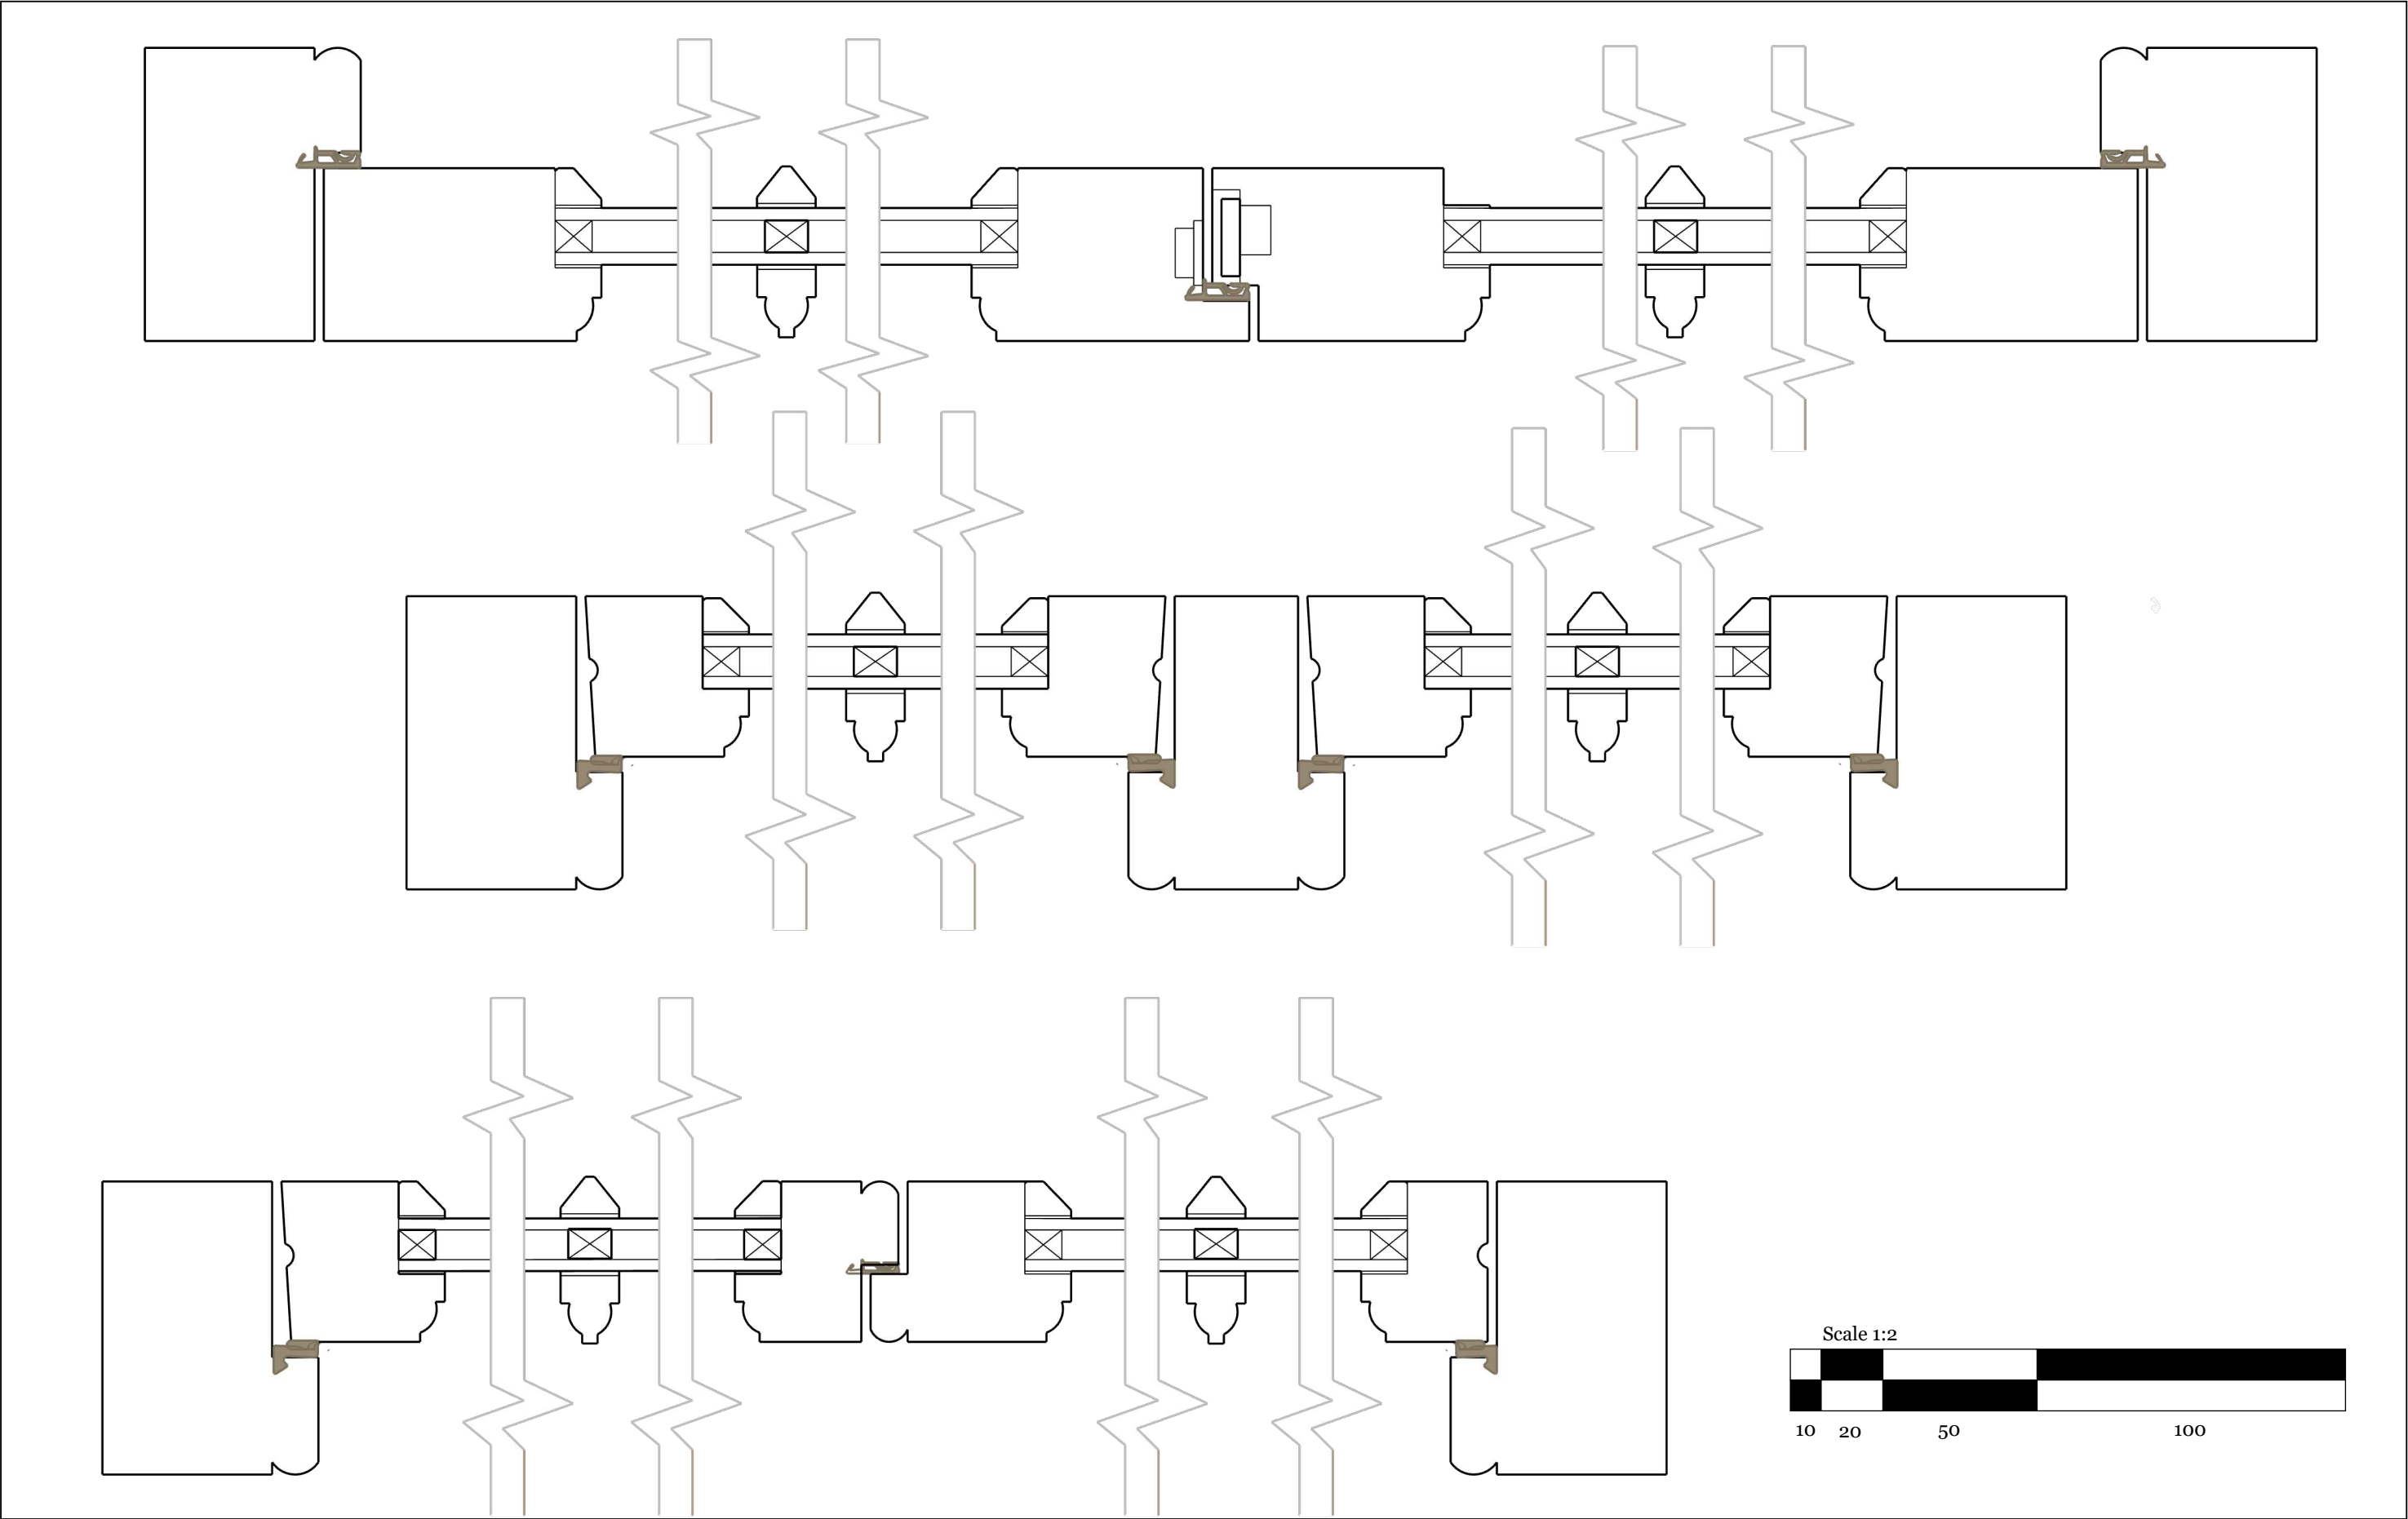

Window and Door Top Sections

NOTES	