
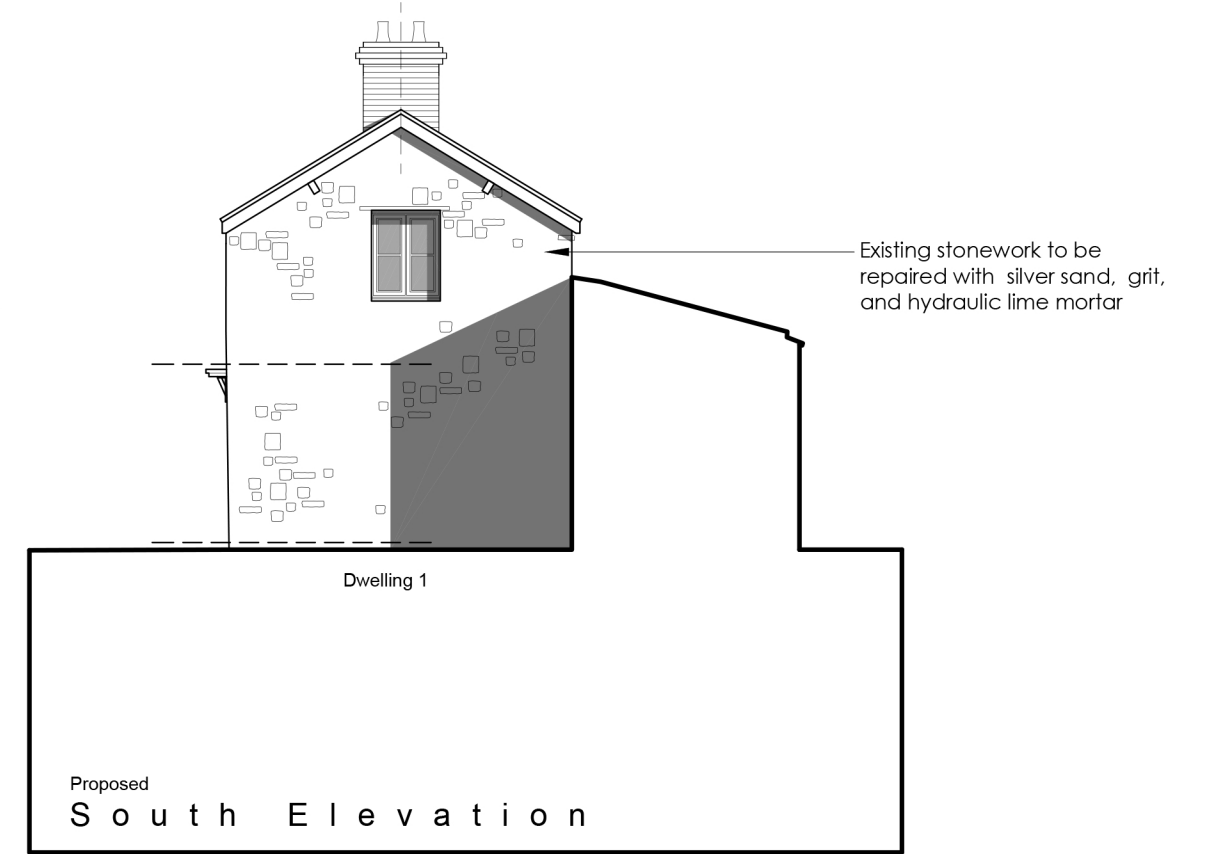
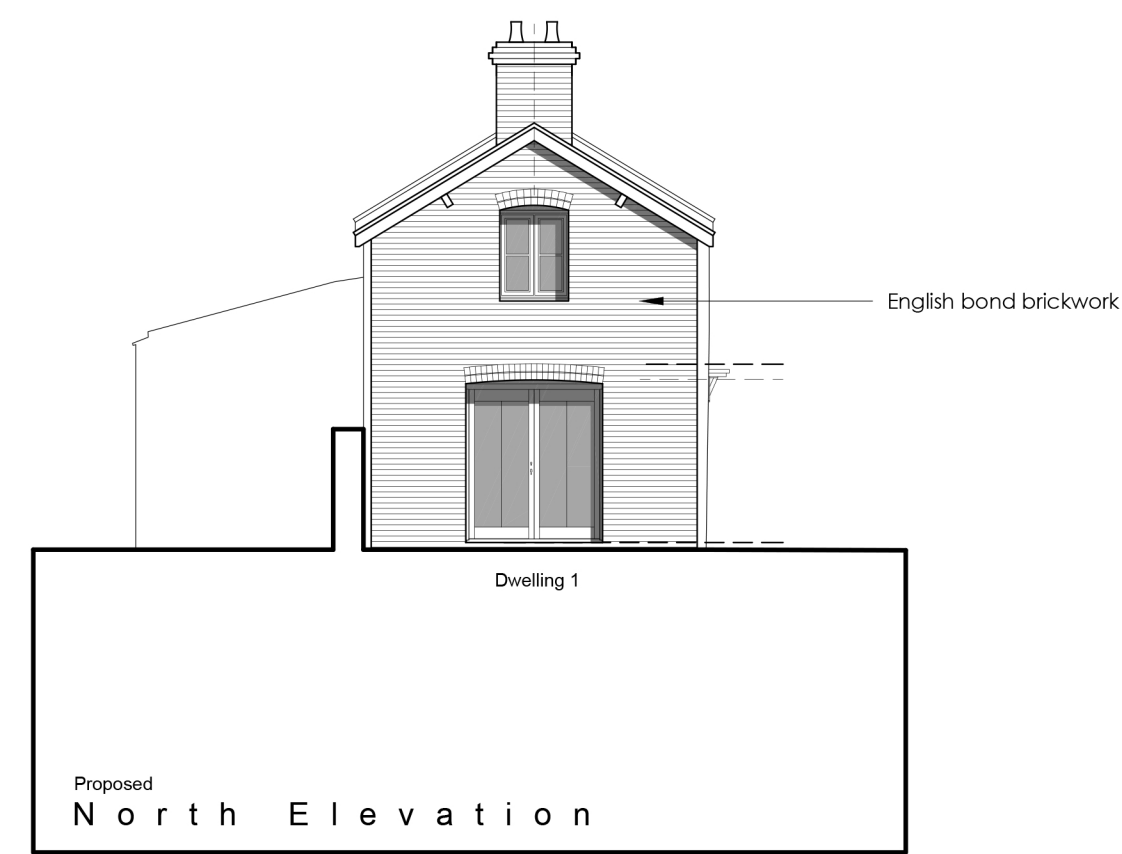
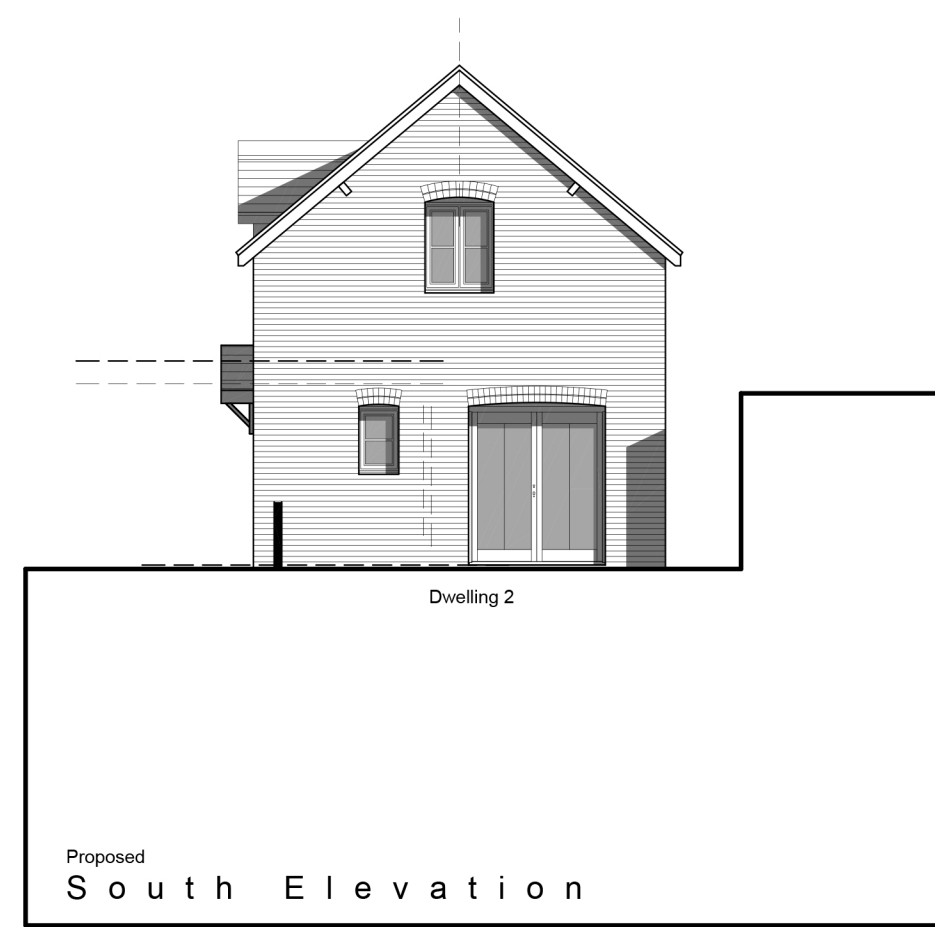
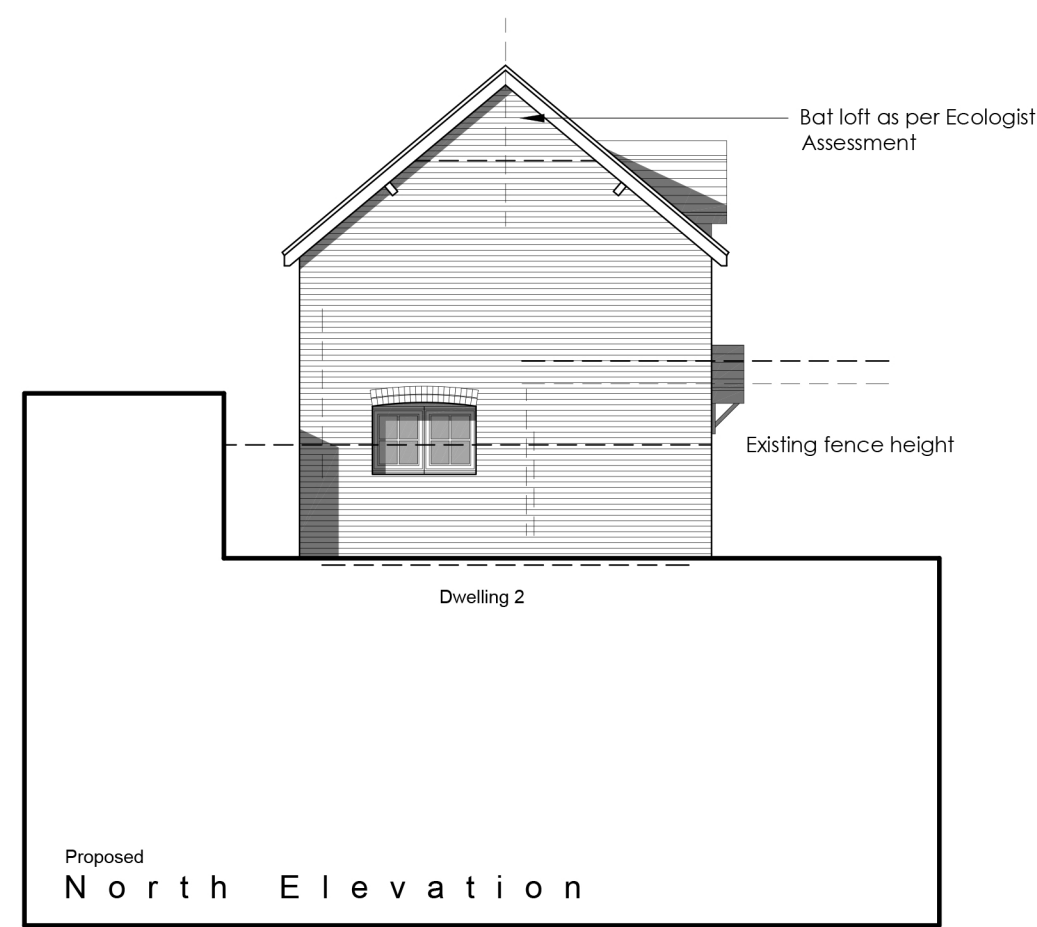
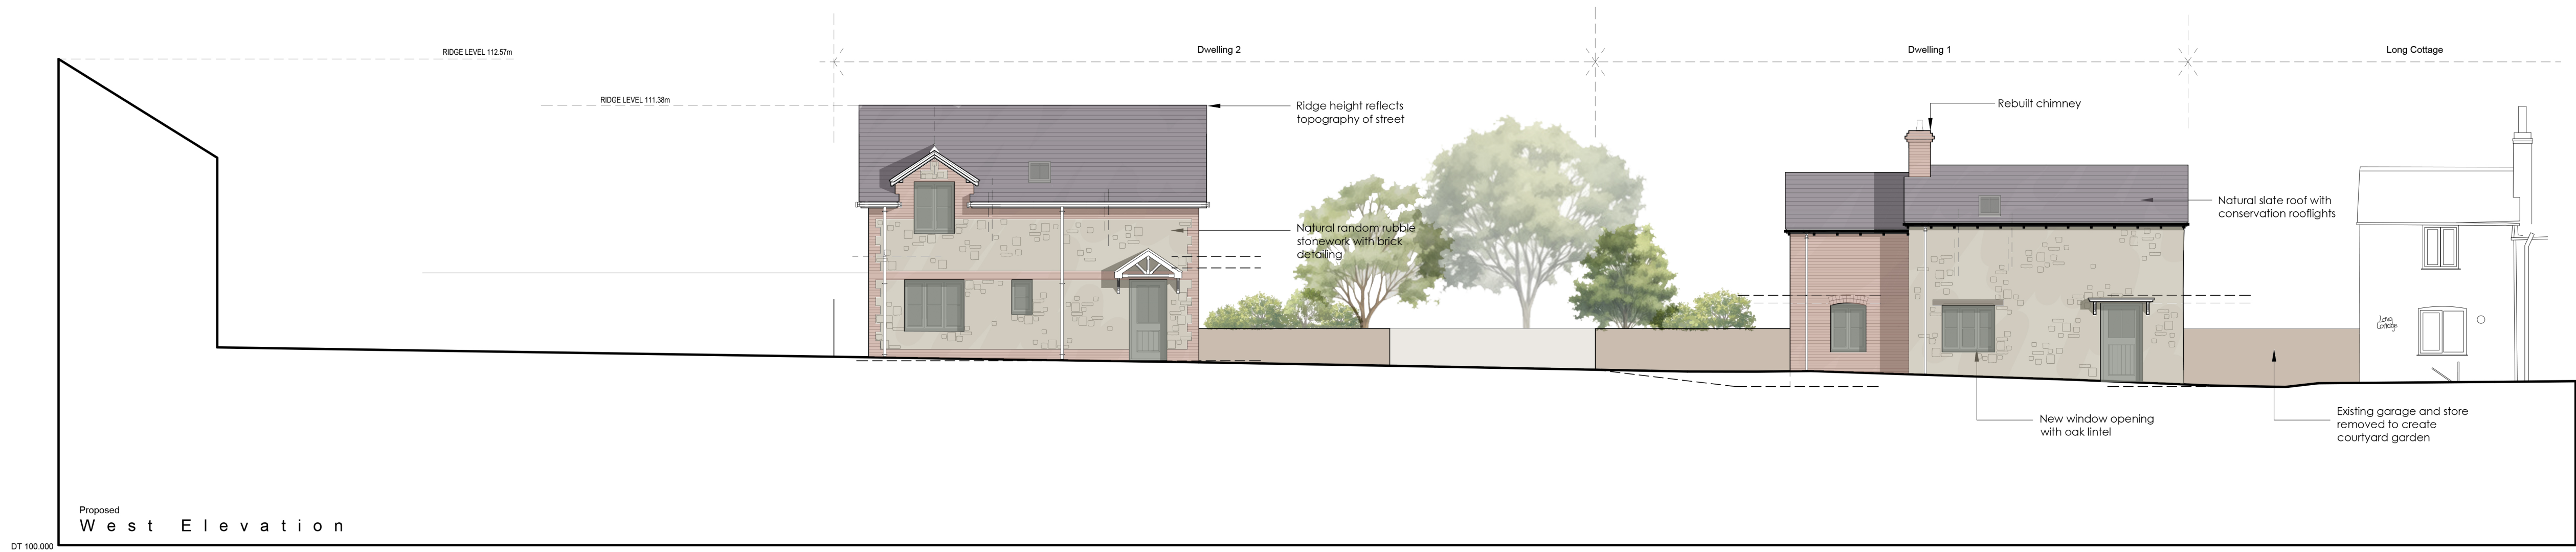


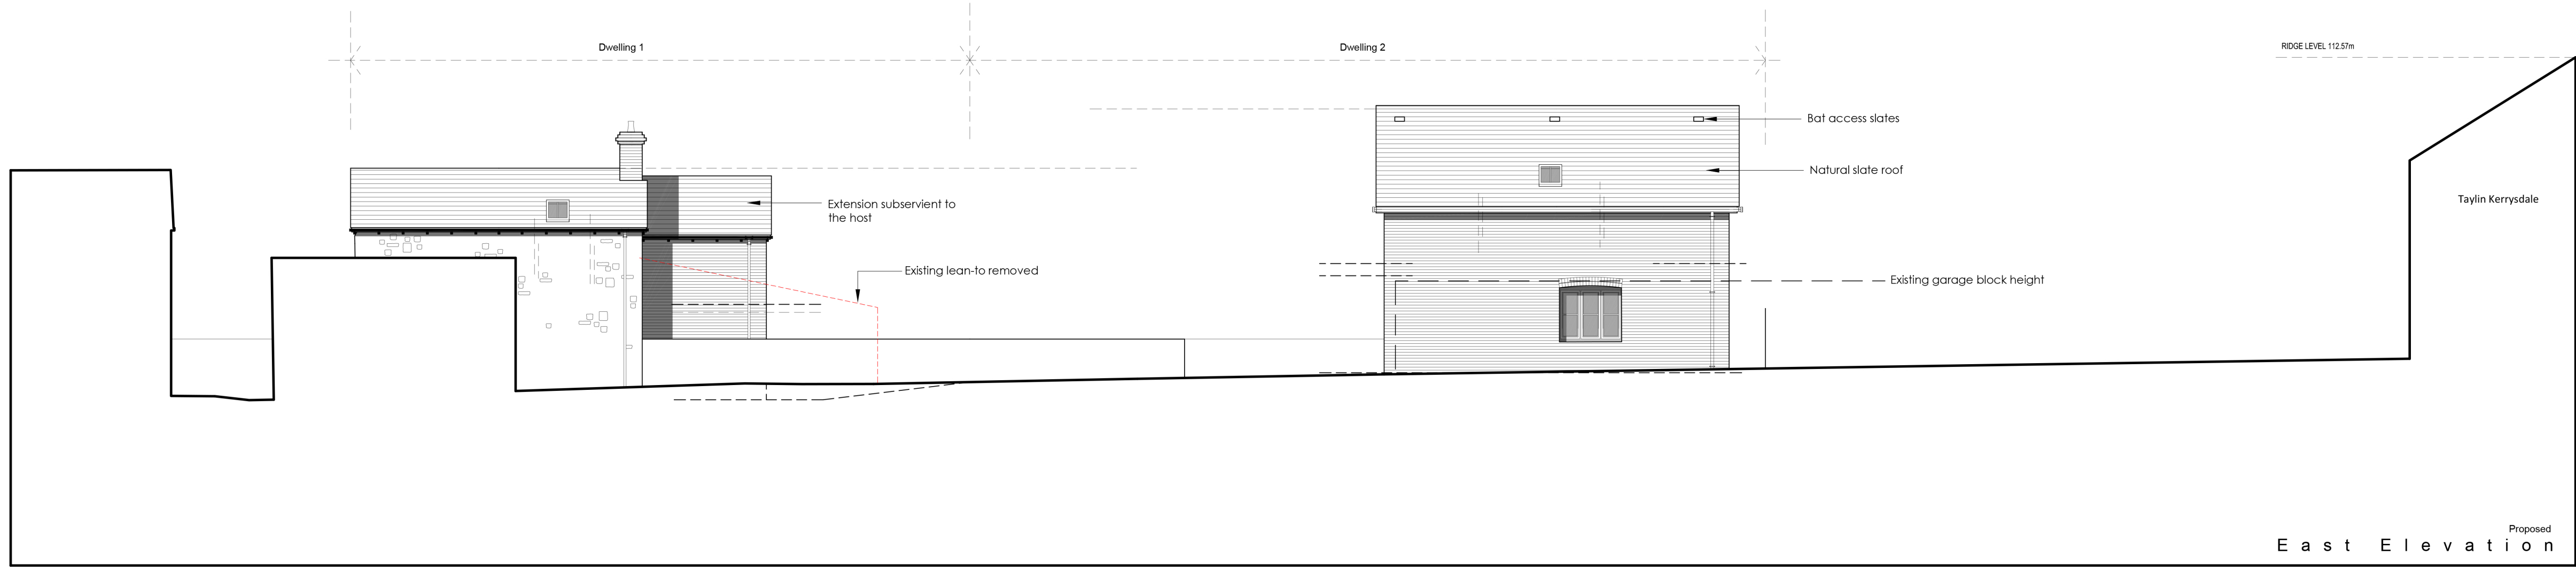

RIBA
Chartered Practice

This drawing must not be reproduced in whole or in part without the express written consent of the relevant issuing Baxter Green Architects.

Note:
Dimensions should not be scaled from this drawing. All dimensions should be checked on site. This drawing is to be read in conjunction with all other drawings, specifications or schedule of works.

PLANNING

Date.	Rev.



Baxter Green
Architects

12 Berwick Courtyard, Berwick St. Leonard, SP3 5UA
01747 440444
www.baxtergreen.co.uk

Project: Shean & Hare Construction
North Street, Mere
Drawing Title: Proposed Elevations

Date: 05.2024	Drawn by: AB
Scale: 1:100 at A1	Checked by: JN
Project No.: 10403	Issuing office: 1
	Drawing No.: P - 02