



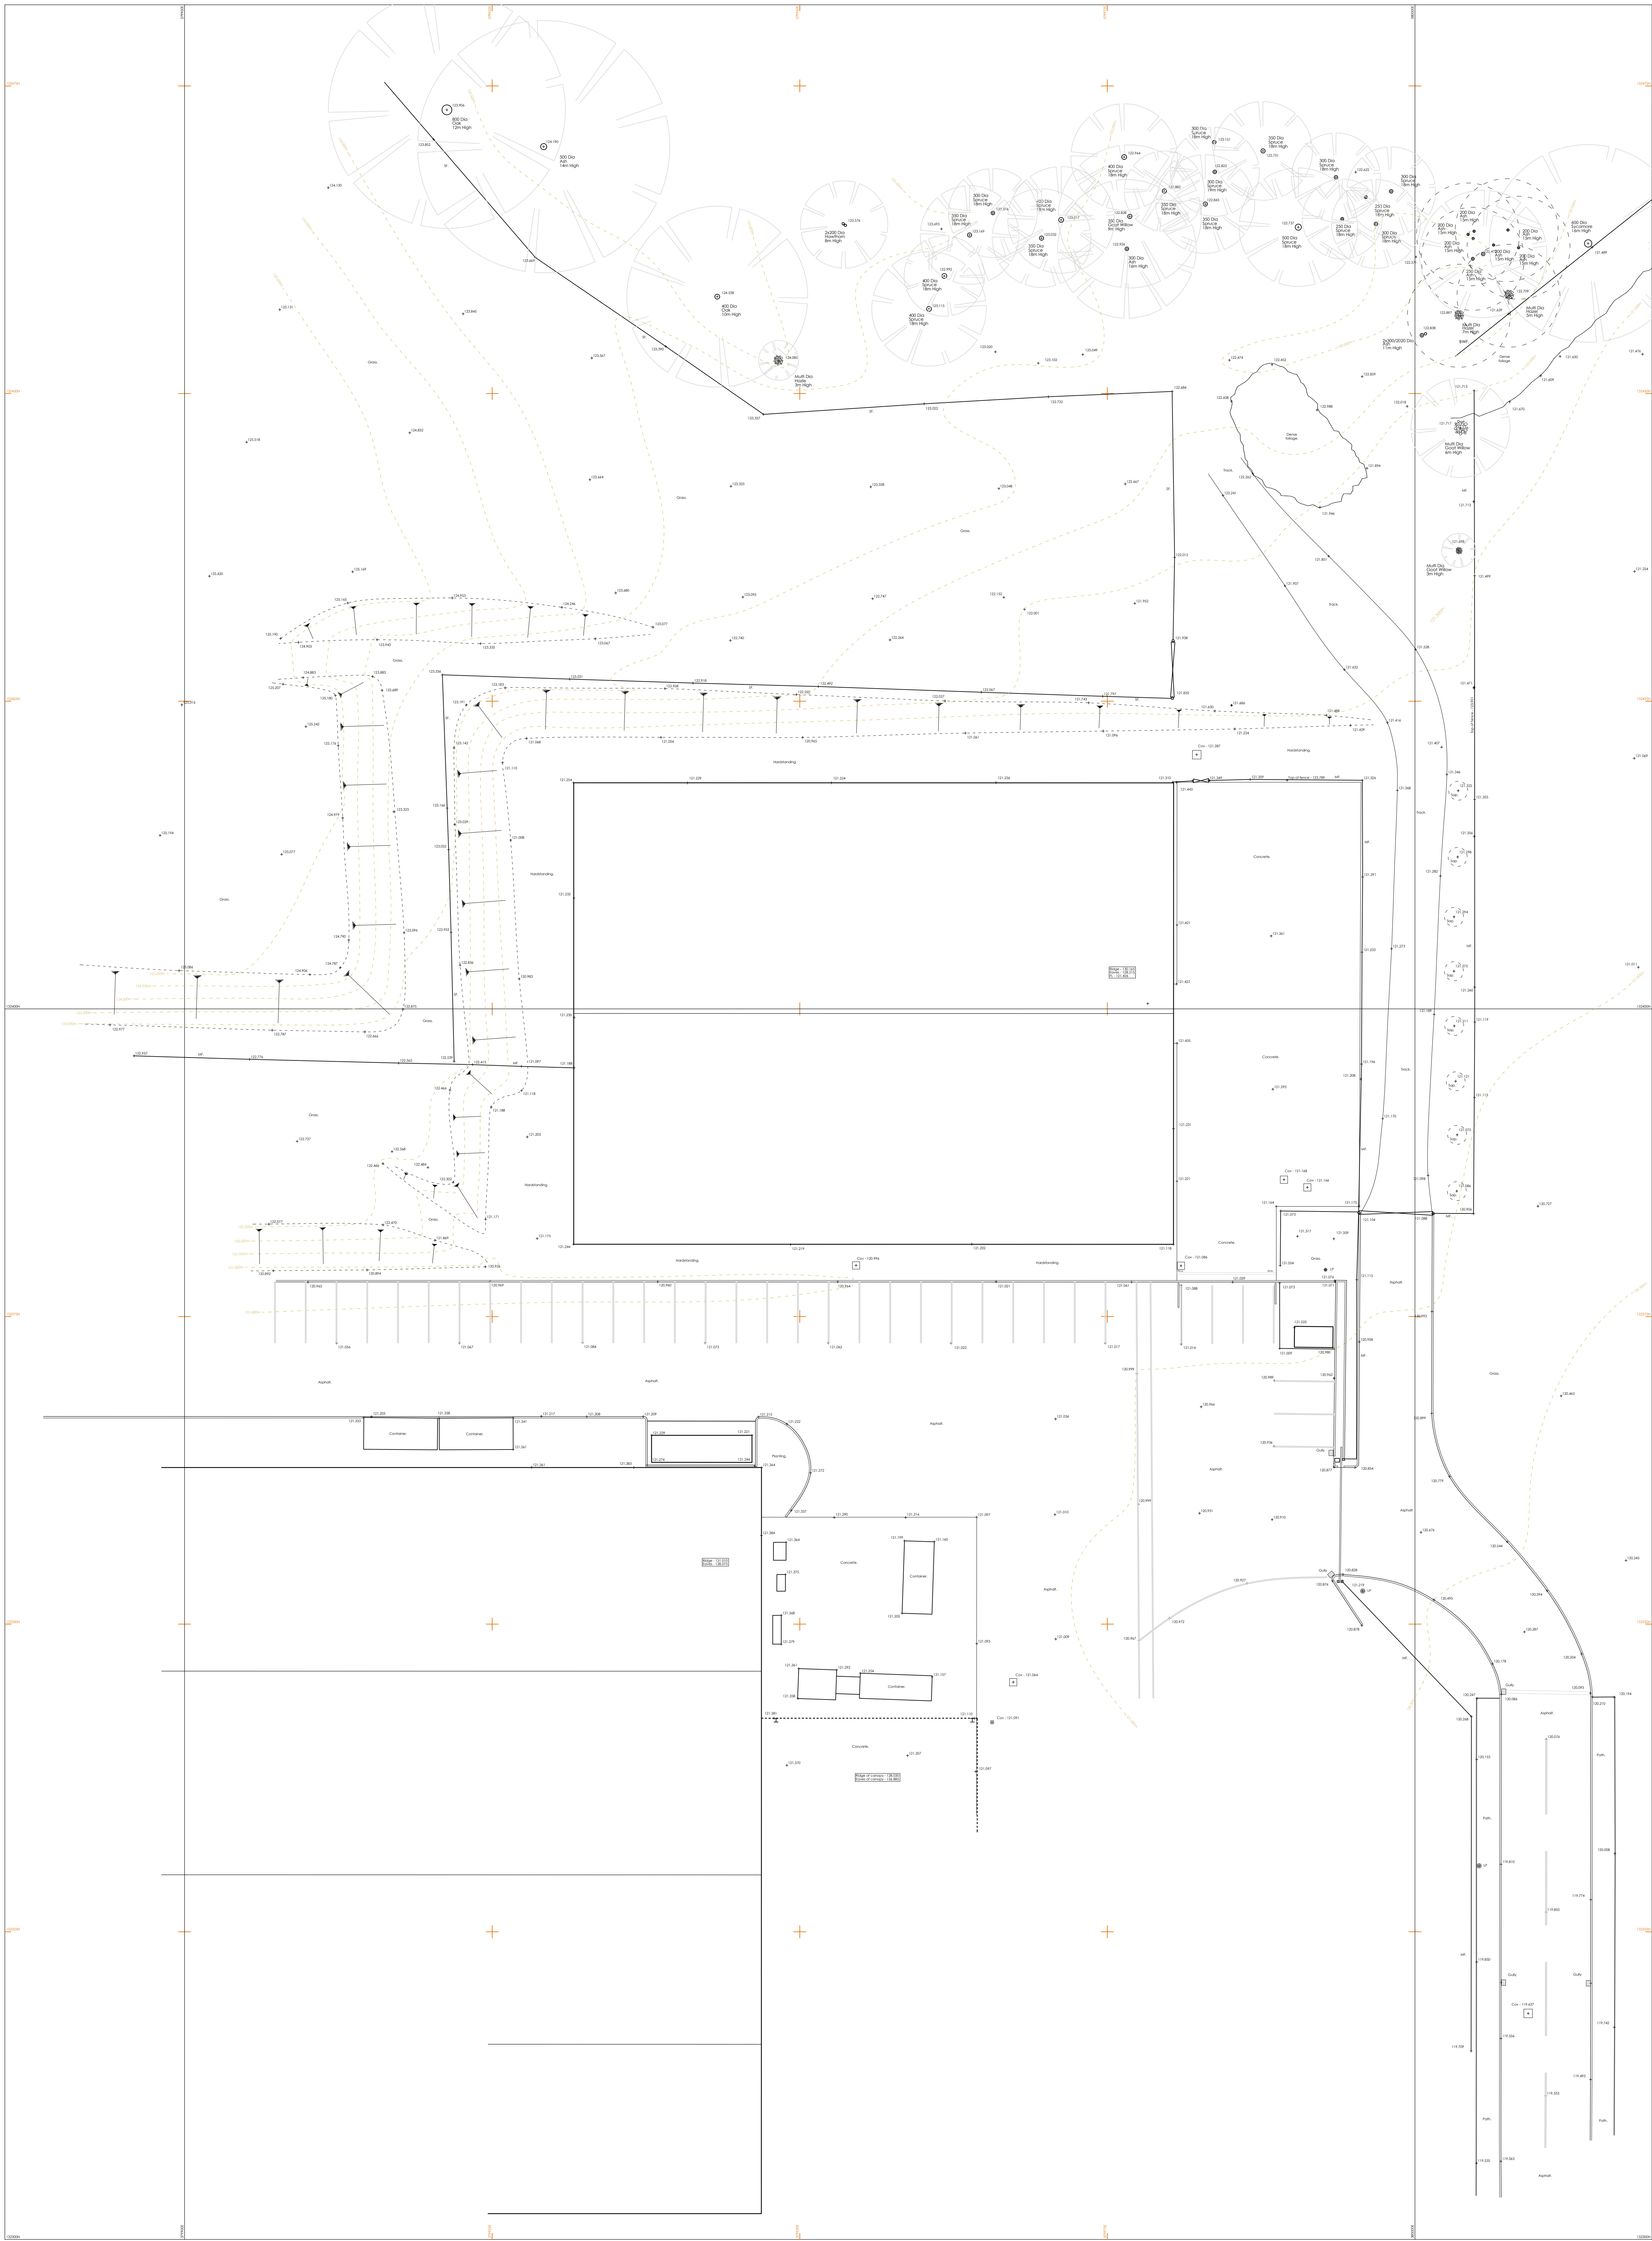

KEY	
	Contour lines
	Roof overhang
	FW drainage run
	Overhead wires BT
	Overhead wires Electricity
	Tree (pole and approximate canopy)
	Tree of site - indicative canopy
	Inspection Chamber cover and invert level

TEXT Key

AV	Air Valve	IC	Inspection Chamber
BOL	Ballard	INV	Invert Level
BTP	BT Pole	KO	Kerb Outlet
BT	BT Cover	LP	Lamp Post
BWF	Barbed Wire Fence	WM	Water Meter
C	Window/Door Cill	FH	Fire Hydrant
C-ATV	Cable Television Cover	OM	Bench Mark
Cab	Cabinet	PB	Post Box
CLF	Chain Link Fence	PPF	Post Panel Fence
COV	Cover Level	PRF	Post Rail Fence
EP	Electric Power Pole	RS	Road Sign
EV	Eaves Level (u/s fascia)	RWP	Rain Water Pipe
FH	Fire Hydrant	SVP	Sol Vent Pipe
FL	Floor Level	SF	Stock Fence
FP	Fence Post	TL	Traffic Light
G	Gully	UTL	Unable To Lift
GP	Gate Post	WM	Water Meter
GV	Gas Valve	WST	Water Stop Tap
H	Window/Door Head	WO	Wash Out
			Gates

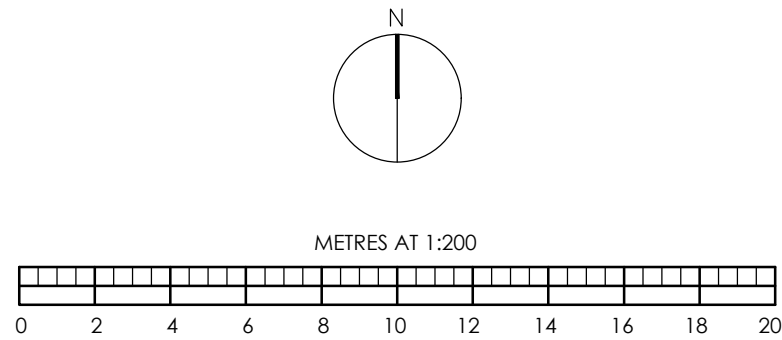

BRIMBLE LEA Chartered Planning Consultants & Architects Unit 3, Kingsmead Business Park, Gillingham, Dorset, SP8 5FB T (01747) 823232 www.brimblelea.com		
PROJECT Hillbush, Nonwood Park, Castle Street, Mere, BA12 6FE.		
DRAWING Existing Site Survey.		
SCALE 1:200 @ A0		
DRAWING ORIGINATOR RR	DRAWING No.	REVISION
DATE 15.11.2025	25103 - 4	A