


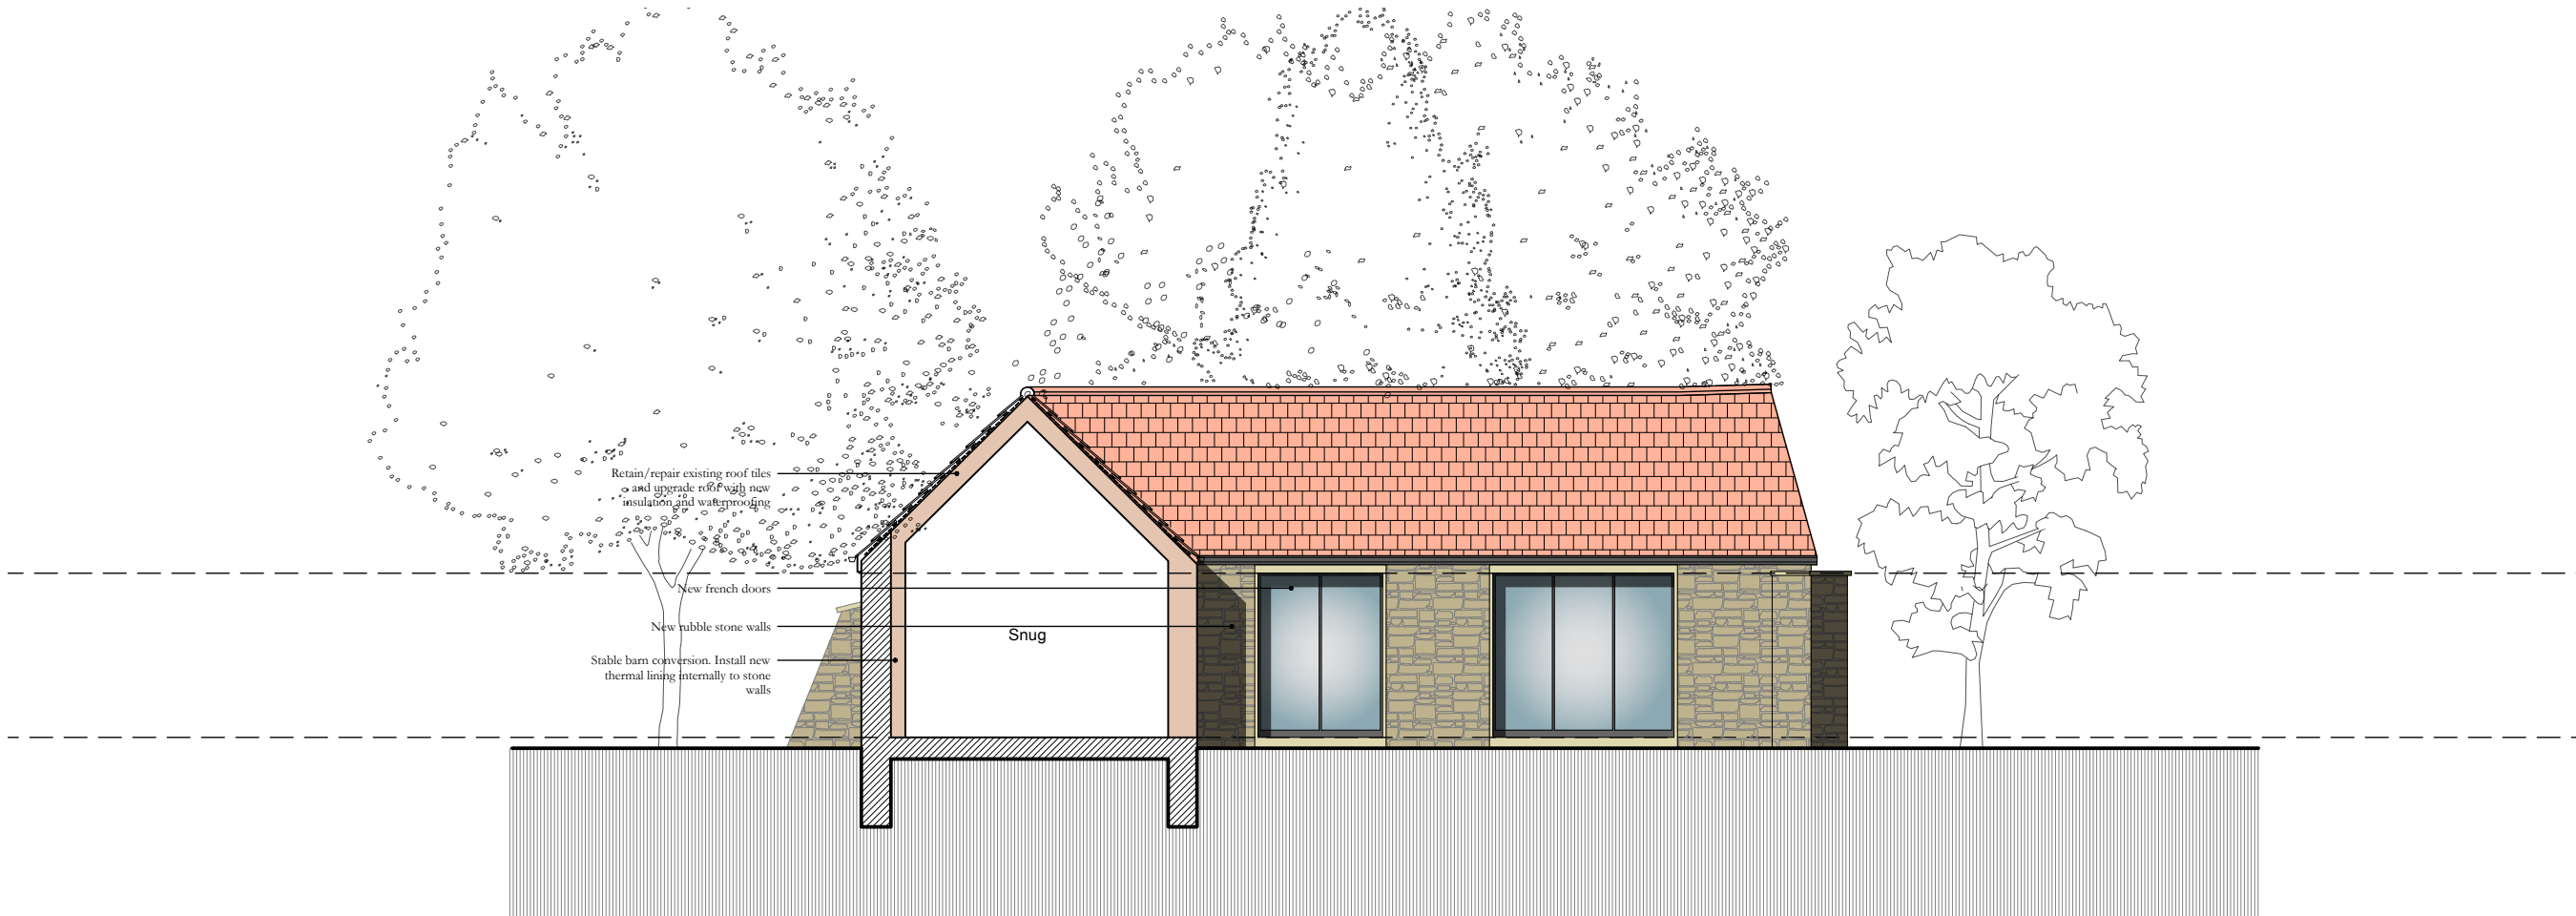

0 5m
Section AA
Proposed



0 5m
Section BB
Proposed