

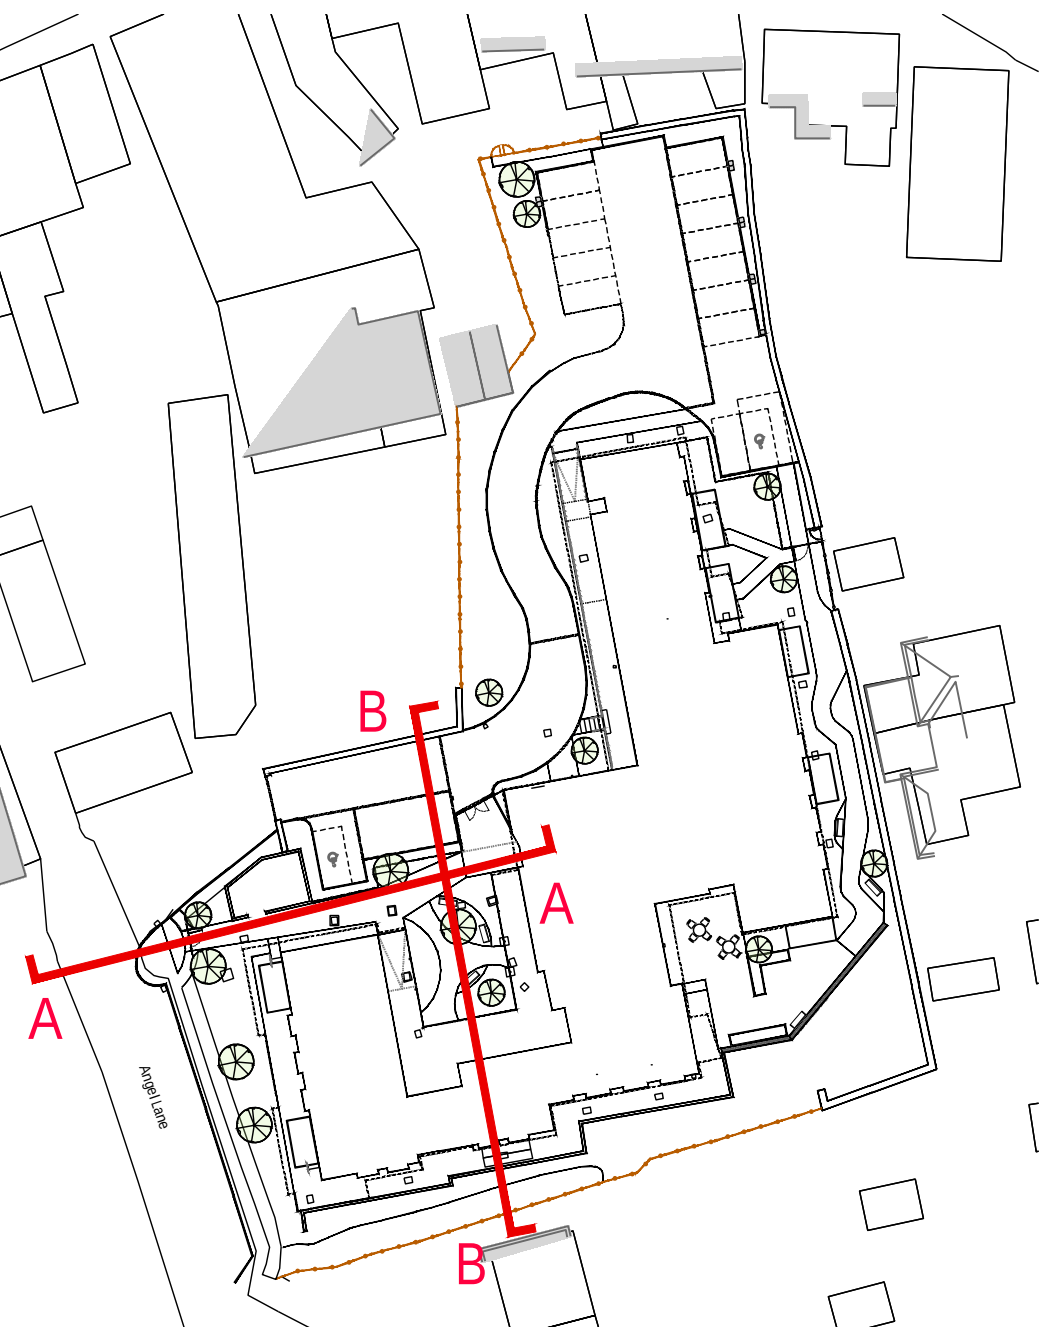


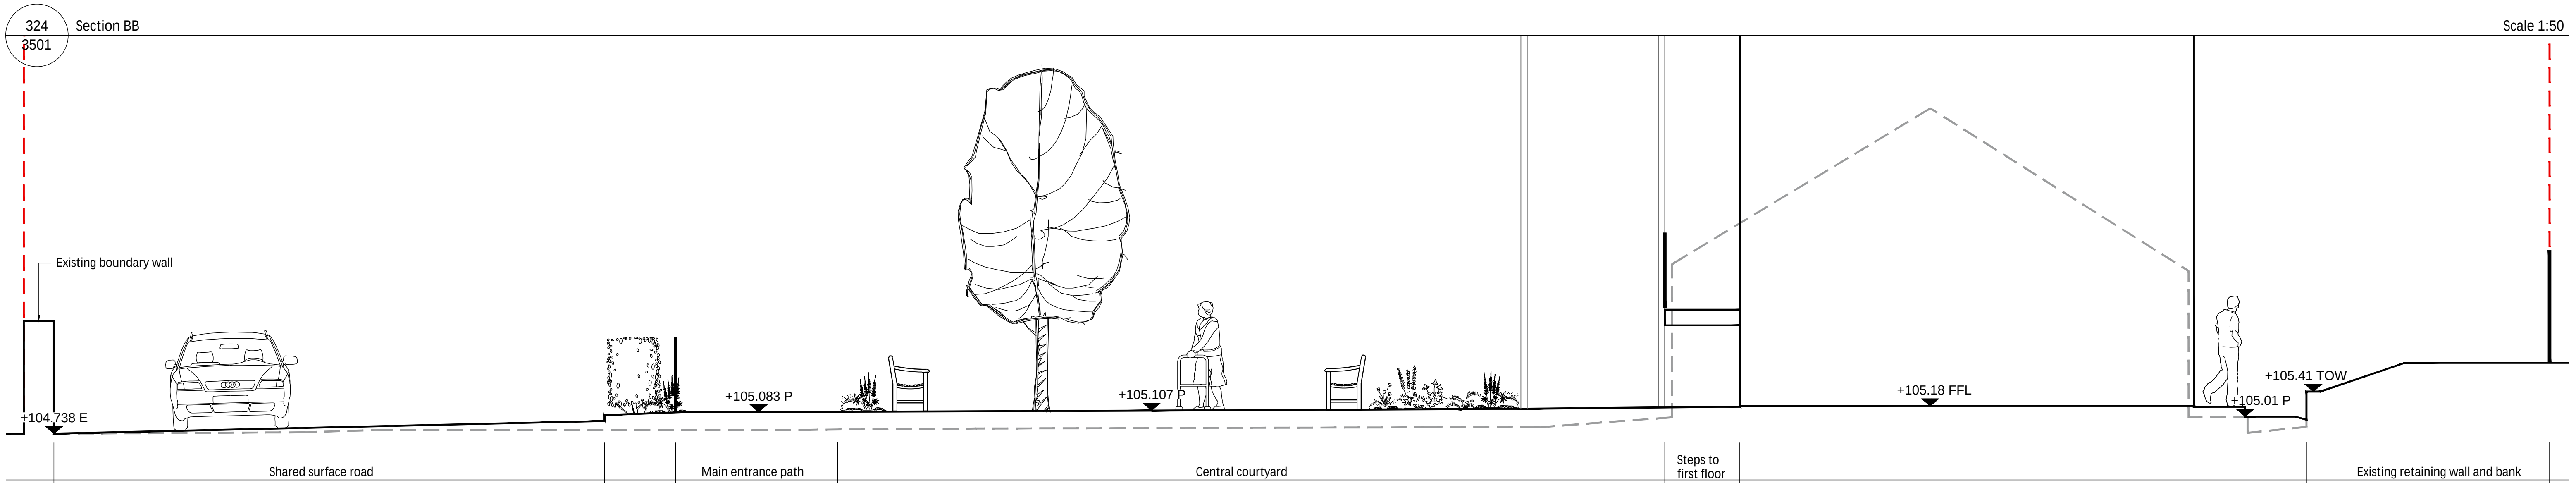

- KEY:
- +104.00 E Existing level
 - +104.00 P Proposed level
 - Existing ground profile
 - Proposed ground profile
 - - - - Site boundary

Rev	Note	Date
P1	For Planning	23.10.2025
-	-	-

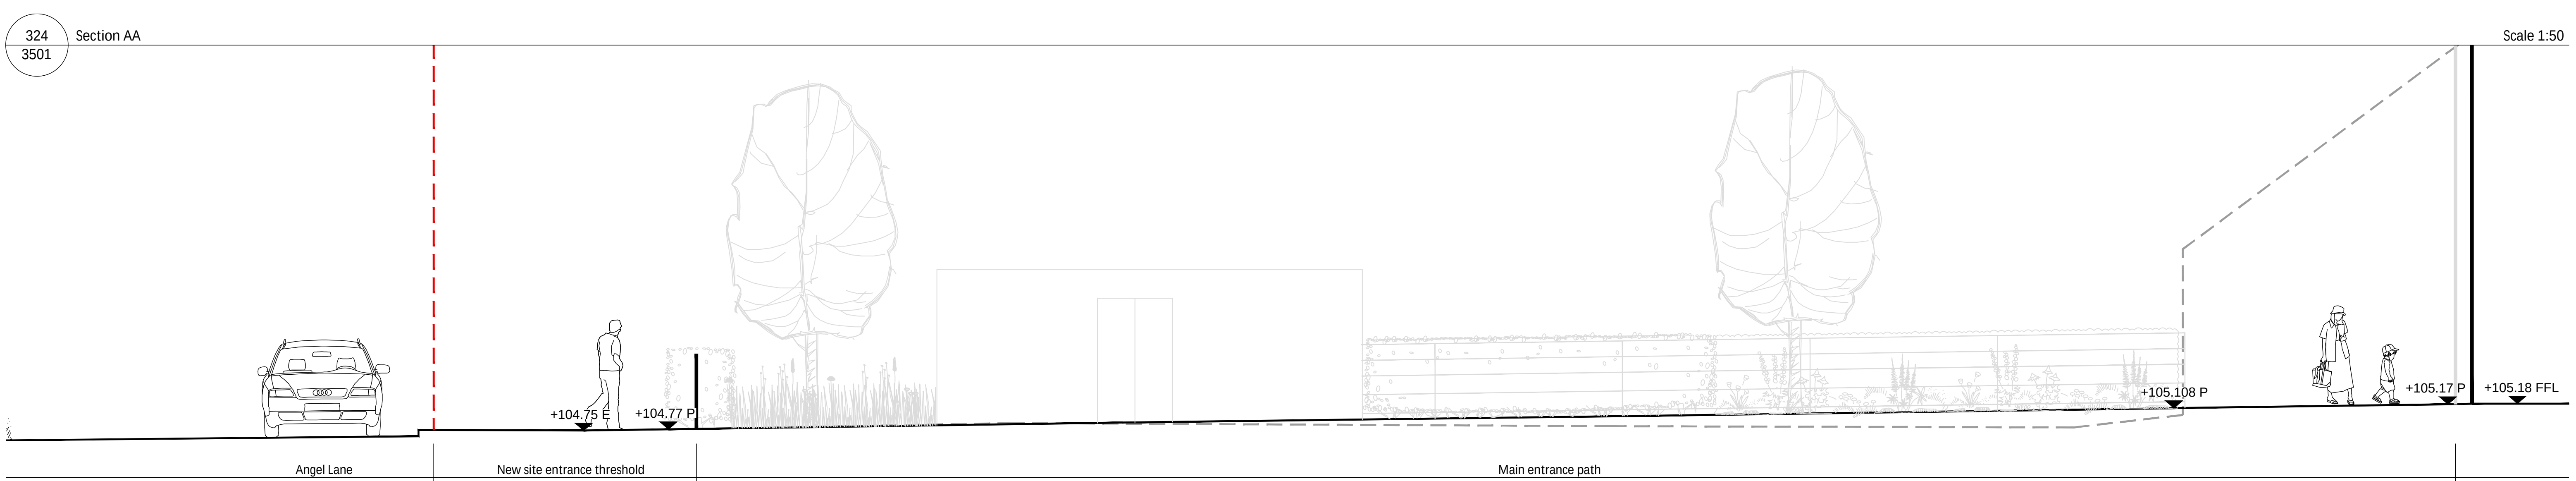

Greenhalgh
Landscape Architecture

Project
Fives Court
Mere

Drawing Name		
Sections AA & BB		
Drawn By	Checked By	Scale
GY	LB	1:50 @A1
Job No.	Status	
324	S4	
Drawing No.	Rev	
324_GLA_00_GS_DR_L_3501	P1	