




Key Plan, not to scale

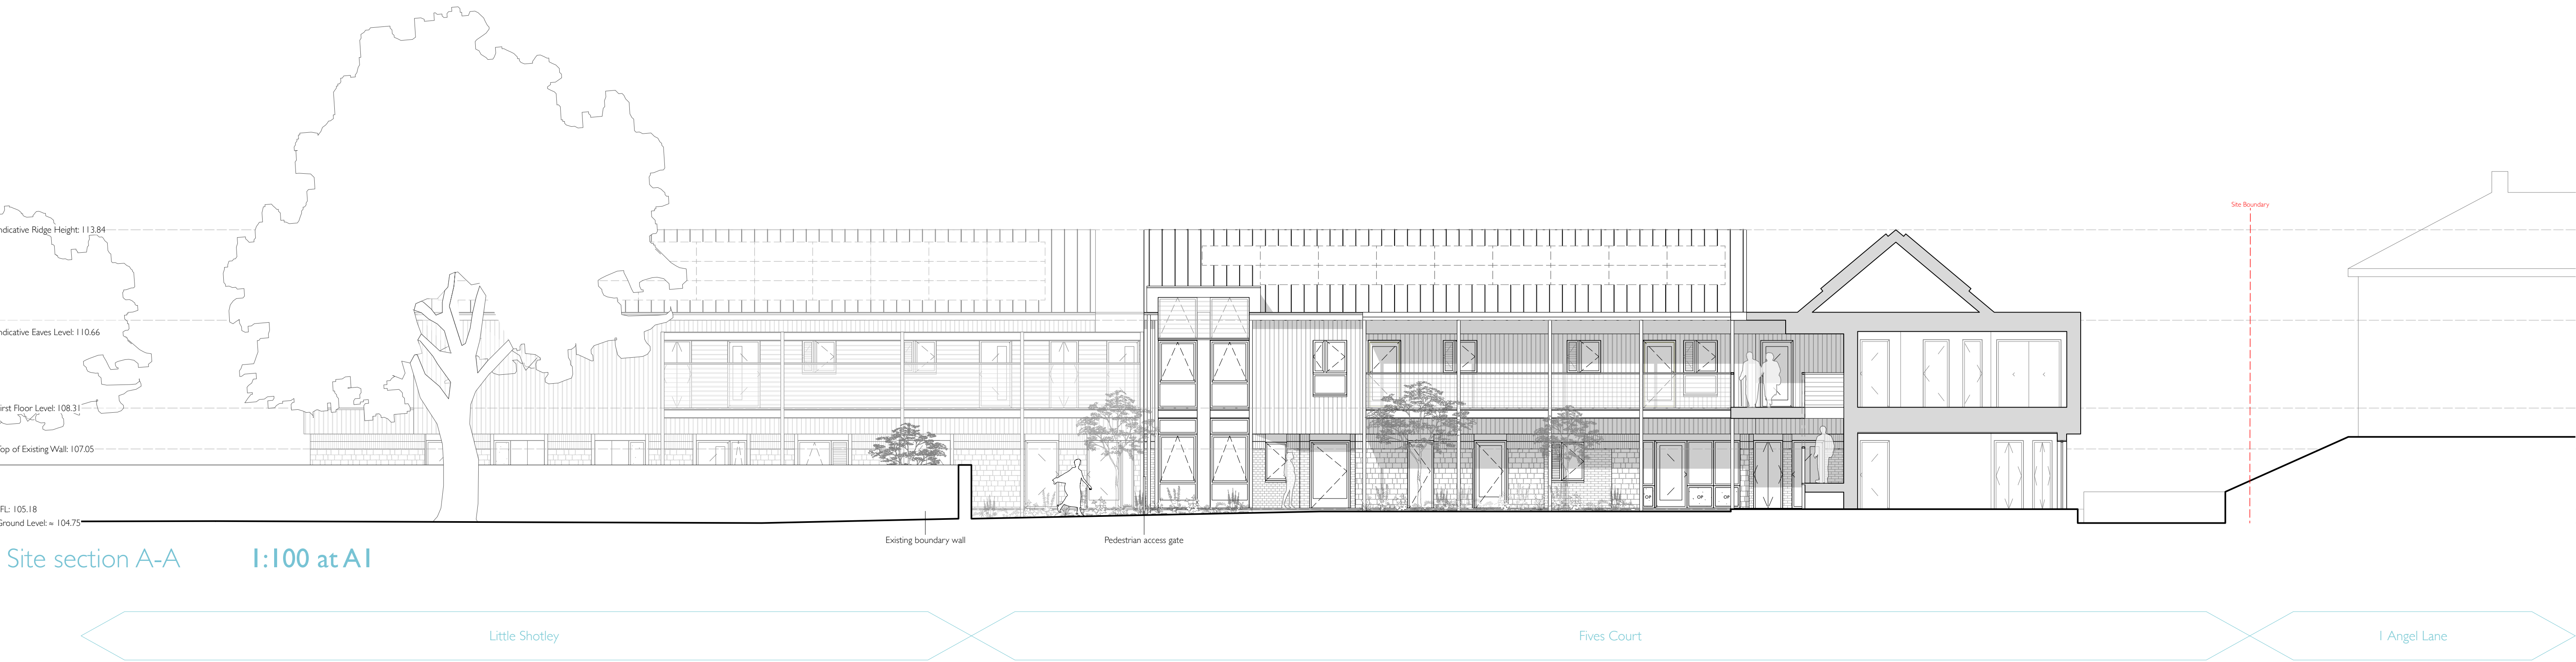

KEY Indicative PV Locations	NOTES Refer to Landscape Architect drawing: 324-GLA-00-00-DR-L-1001 Landscape Plan for planting, surface materials and boundary treatments. Refer to Civil Engineer's drawings and documents for site levels, drainage and structural design strategy. NOT FOR CONSTRUCTION	Rev. P04 Date 01/12/2025 By MSS Revision Notes Updated and issued for planning	Design Firm one50studio	Project Title Fives Court, Mere Wiltshire, 3PQJ+RGX	Sheet Scale 1 : 100 @A1	Drawn By MLS	Sheet No. Project ID - Originator - Volume - Level - Type - Role - Number WCMRFC-050 -ZZ-ZZ-DR-A-0301		
		P05 08/12/2025 OB Issued in line with landscape amendments.		Sheet Title Site Section A-A	Total Sheets 36	Reviewed By MSS		Suitability Code - Description S0 INITIAL STATUS	Revision Code - Number P05
		FOR PLANNING						File Name 2116 - Sections and Elevations.vwxp	