


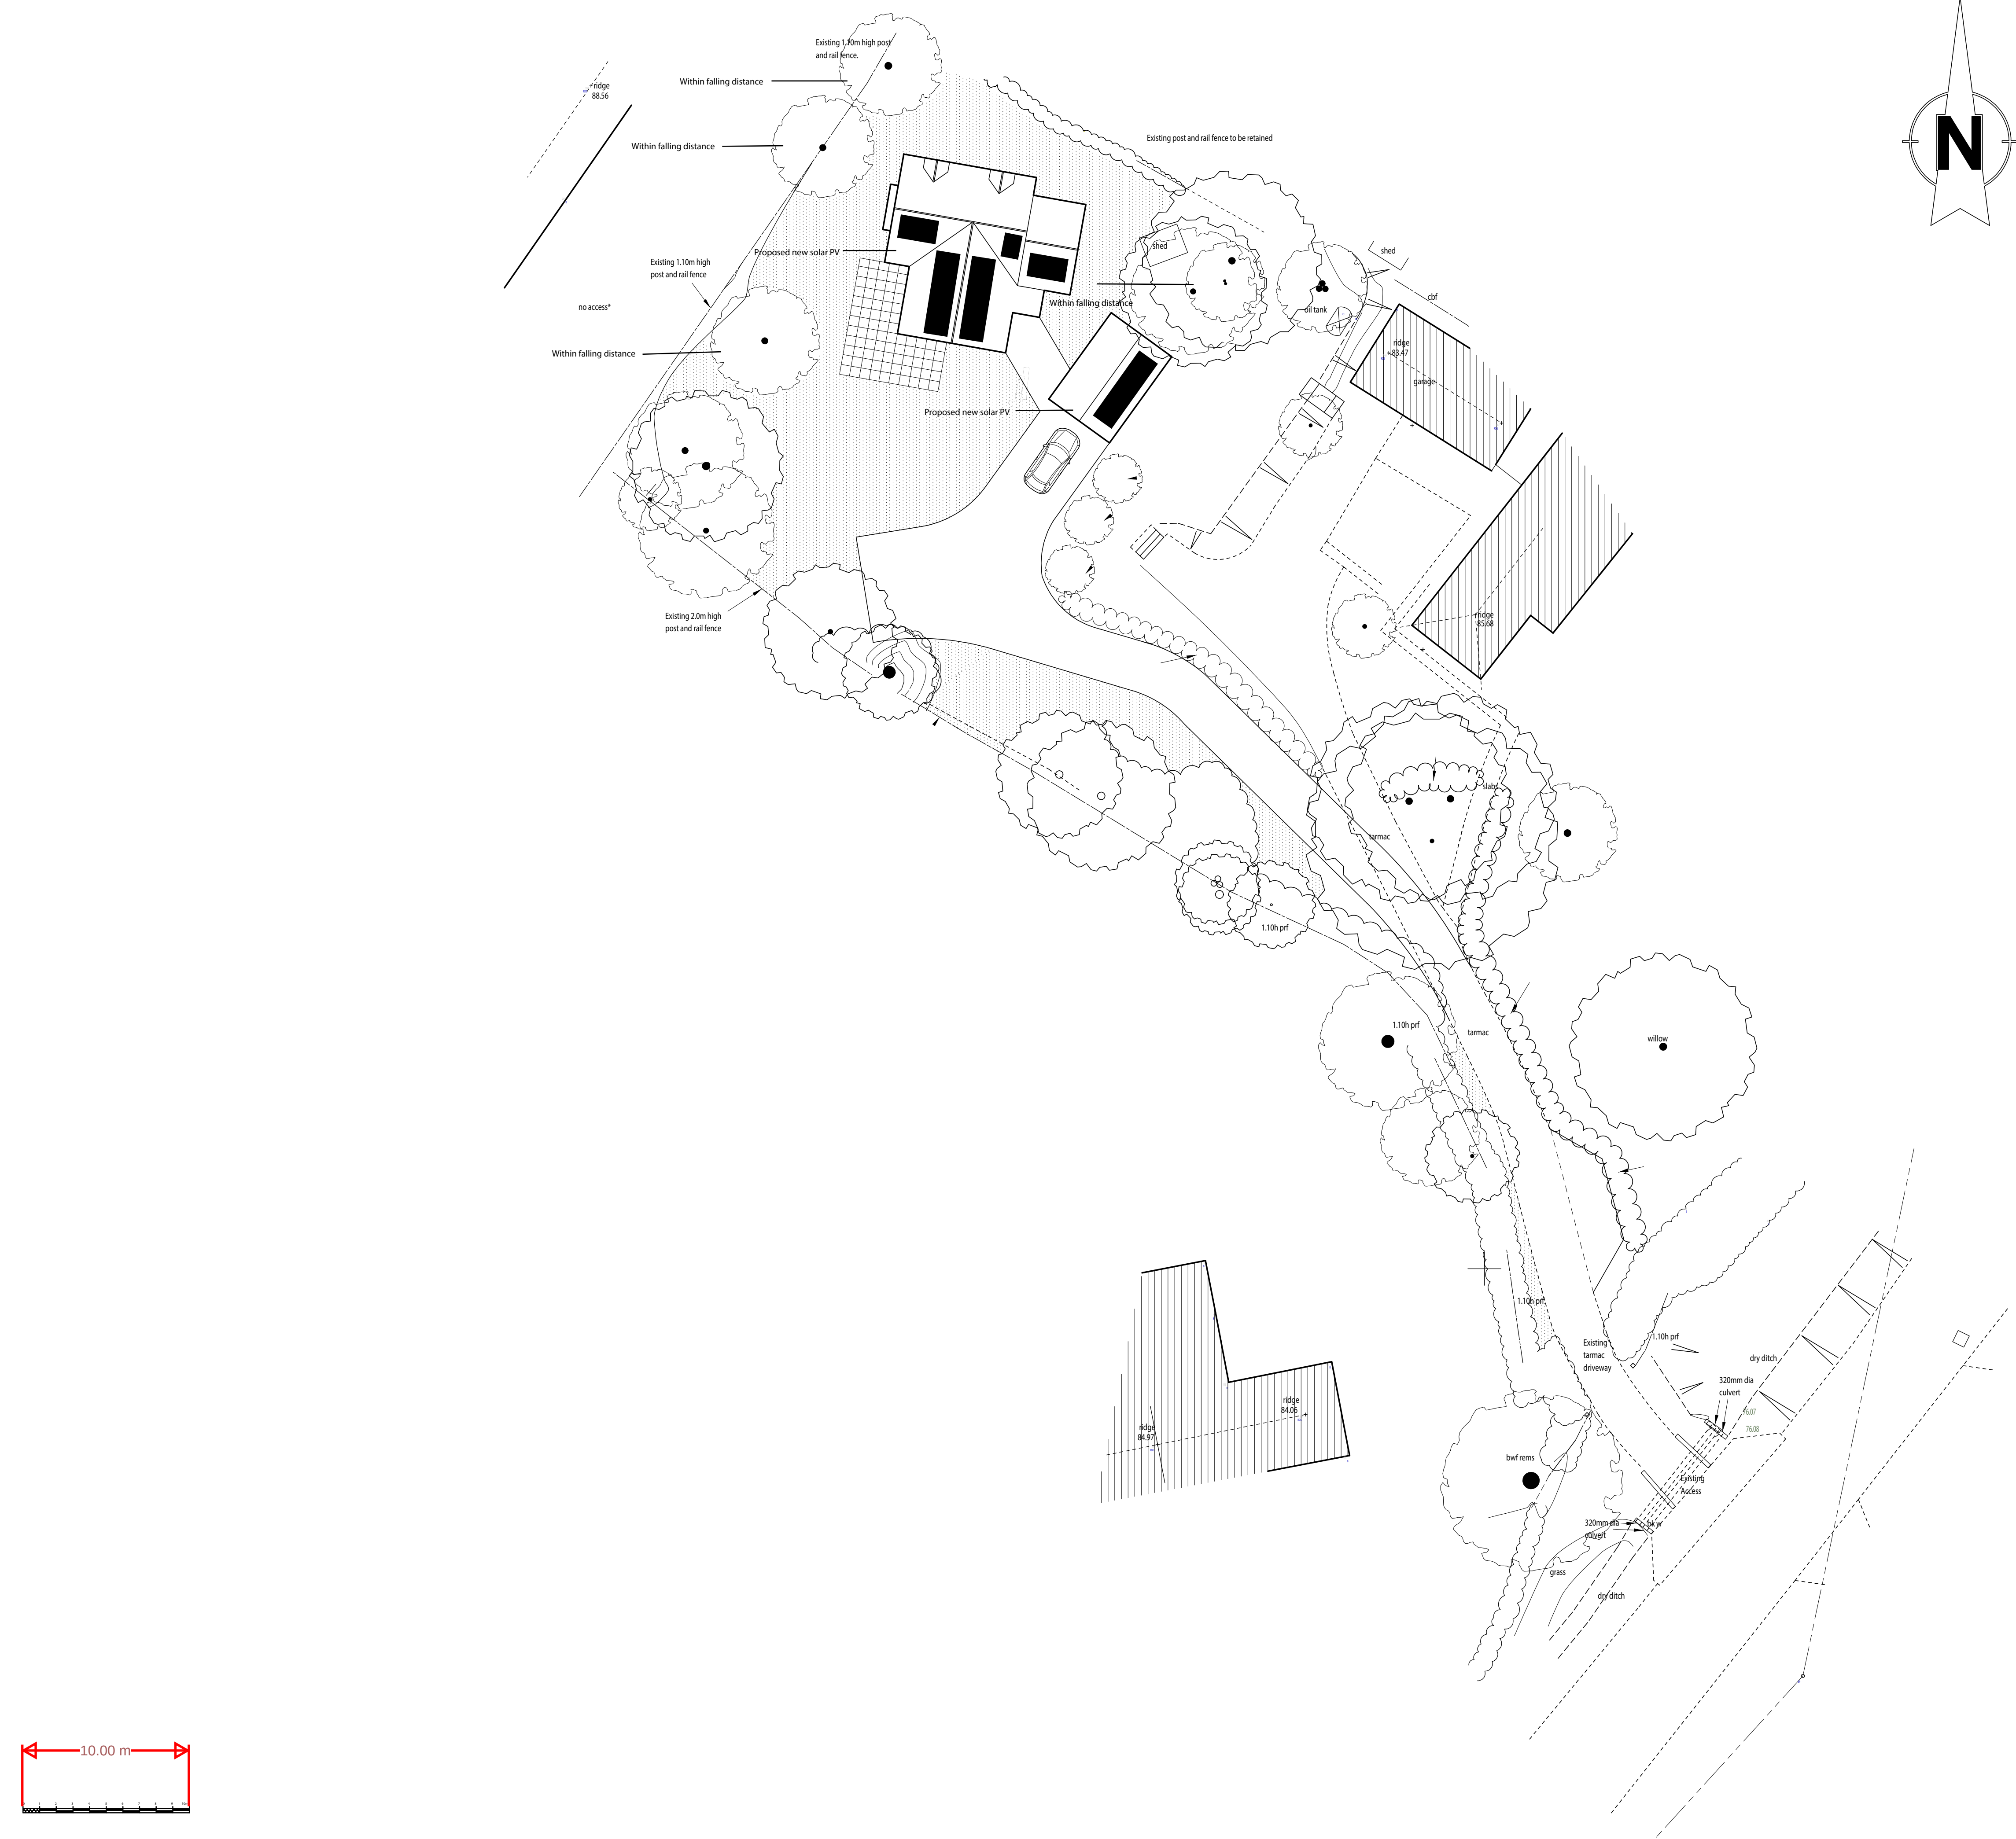

Revisions:

Client

Mr and Mrs S Clarke

Site Address:

The Beech House

Townsend

Pitton

Salisbury

Wiltshire

SP5 1DH

Drawing No.:

19-060/SP1

Scale:

1:200 @ A1