
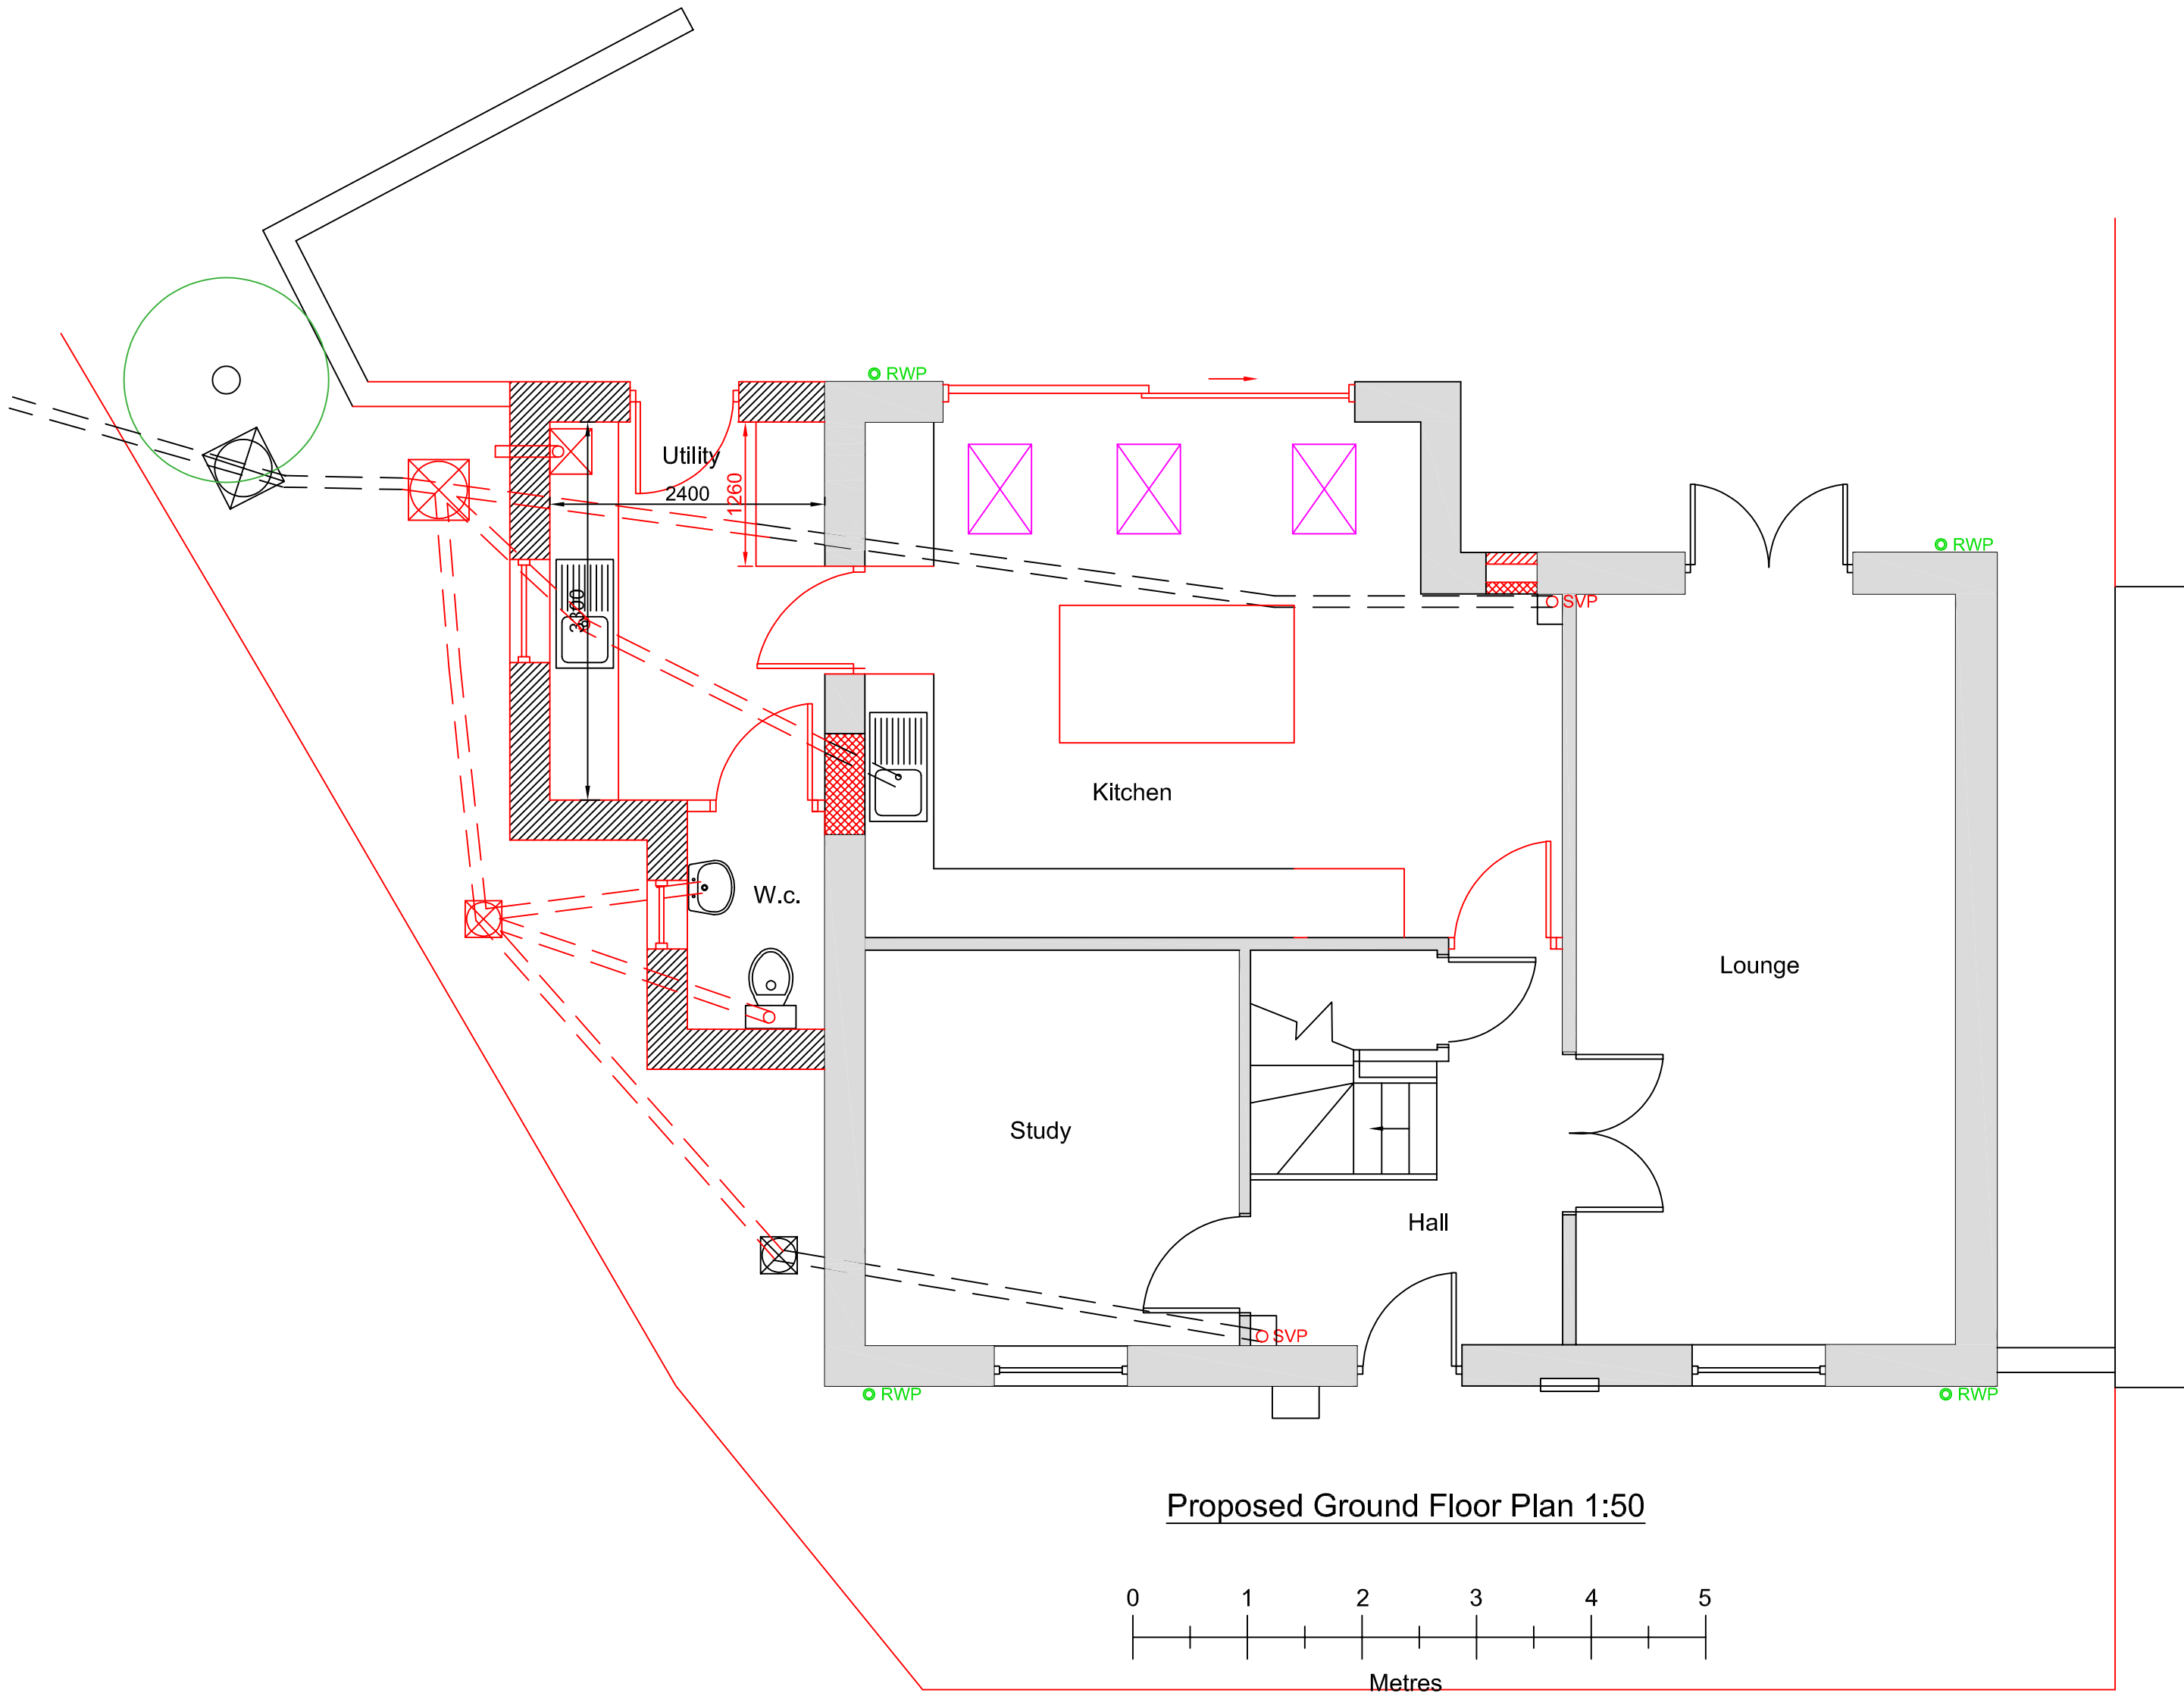


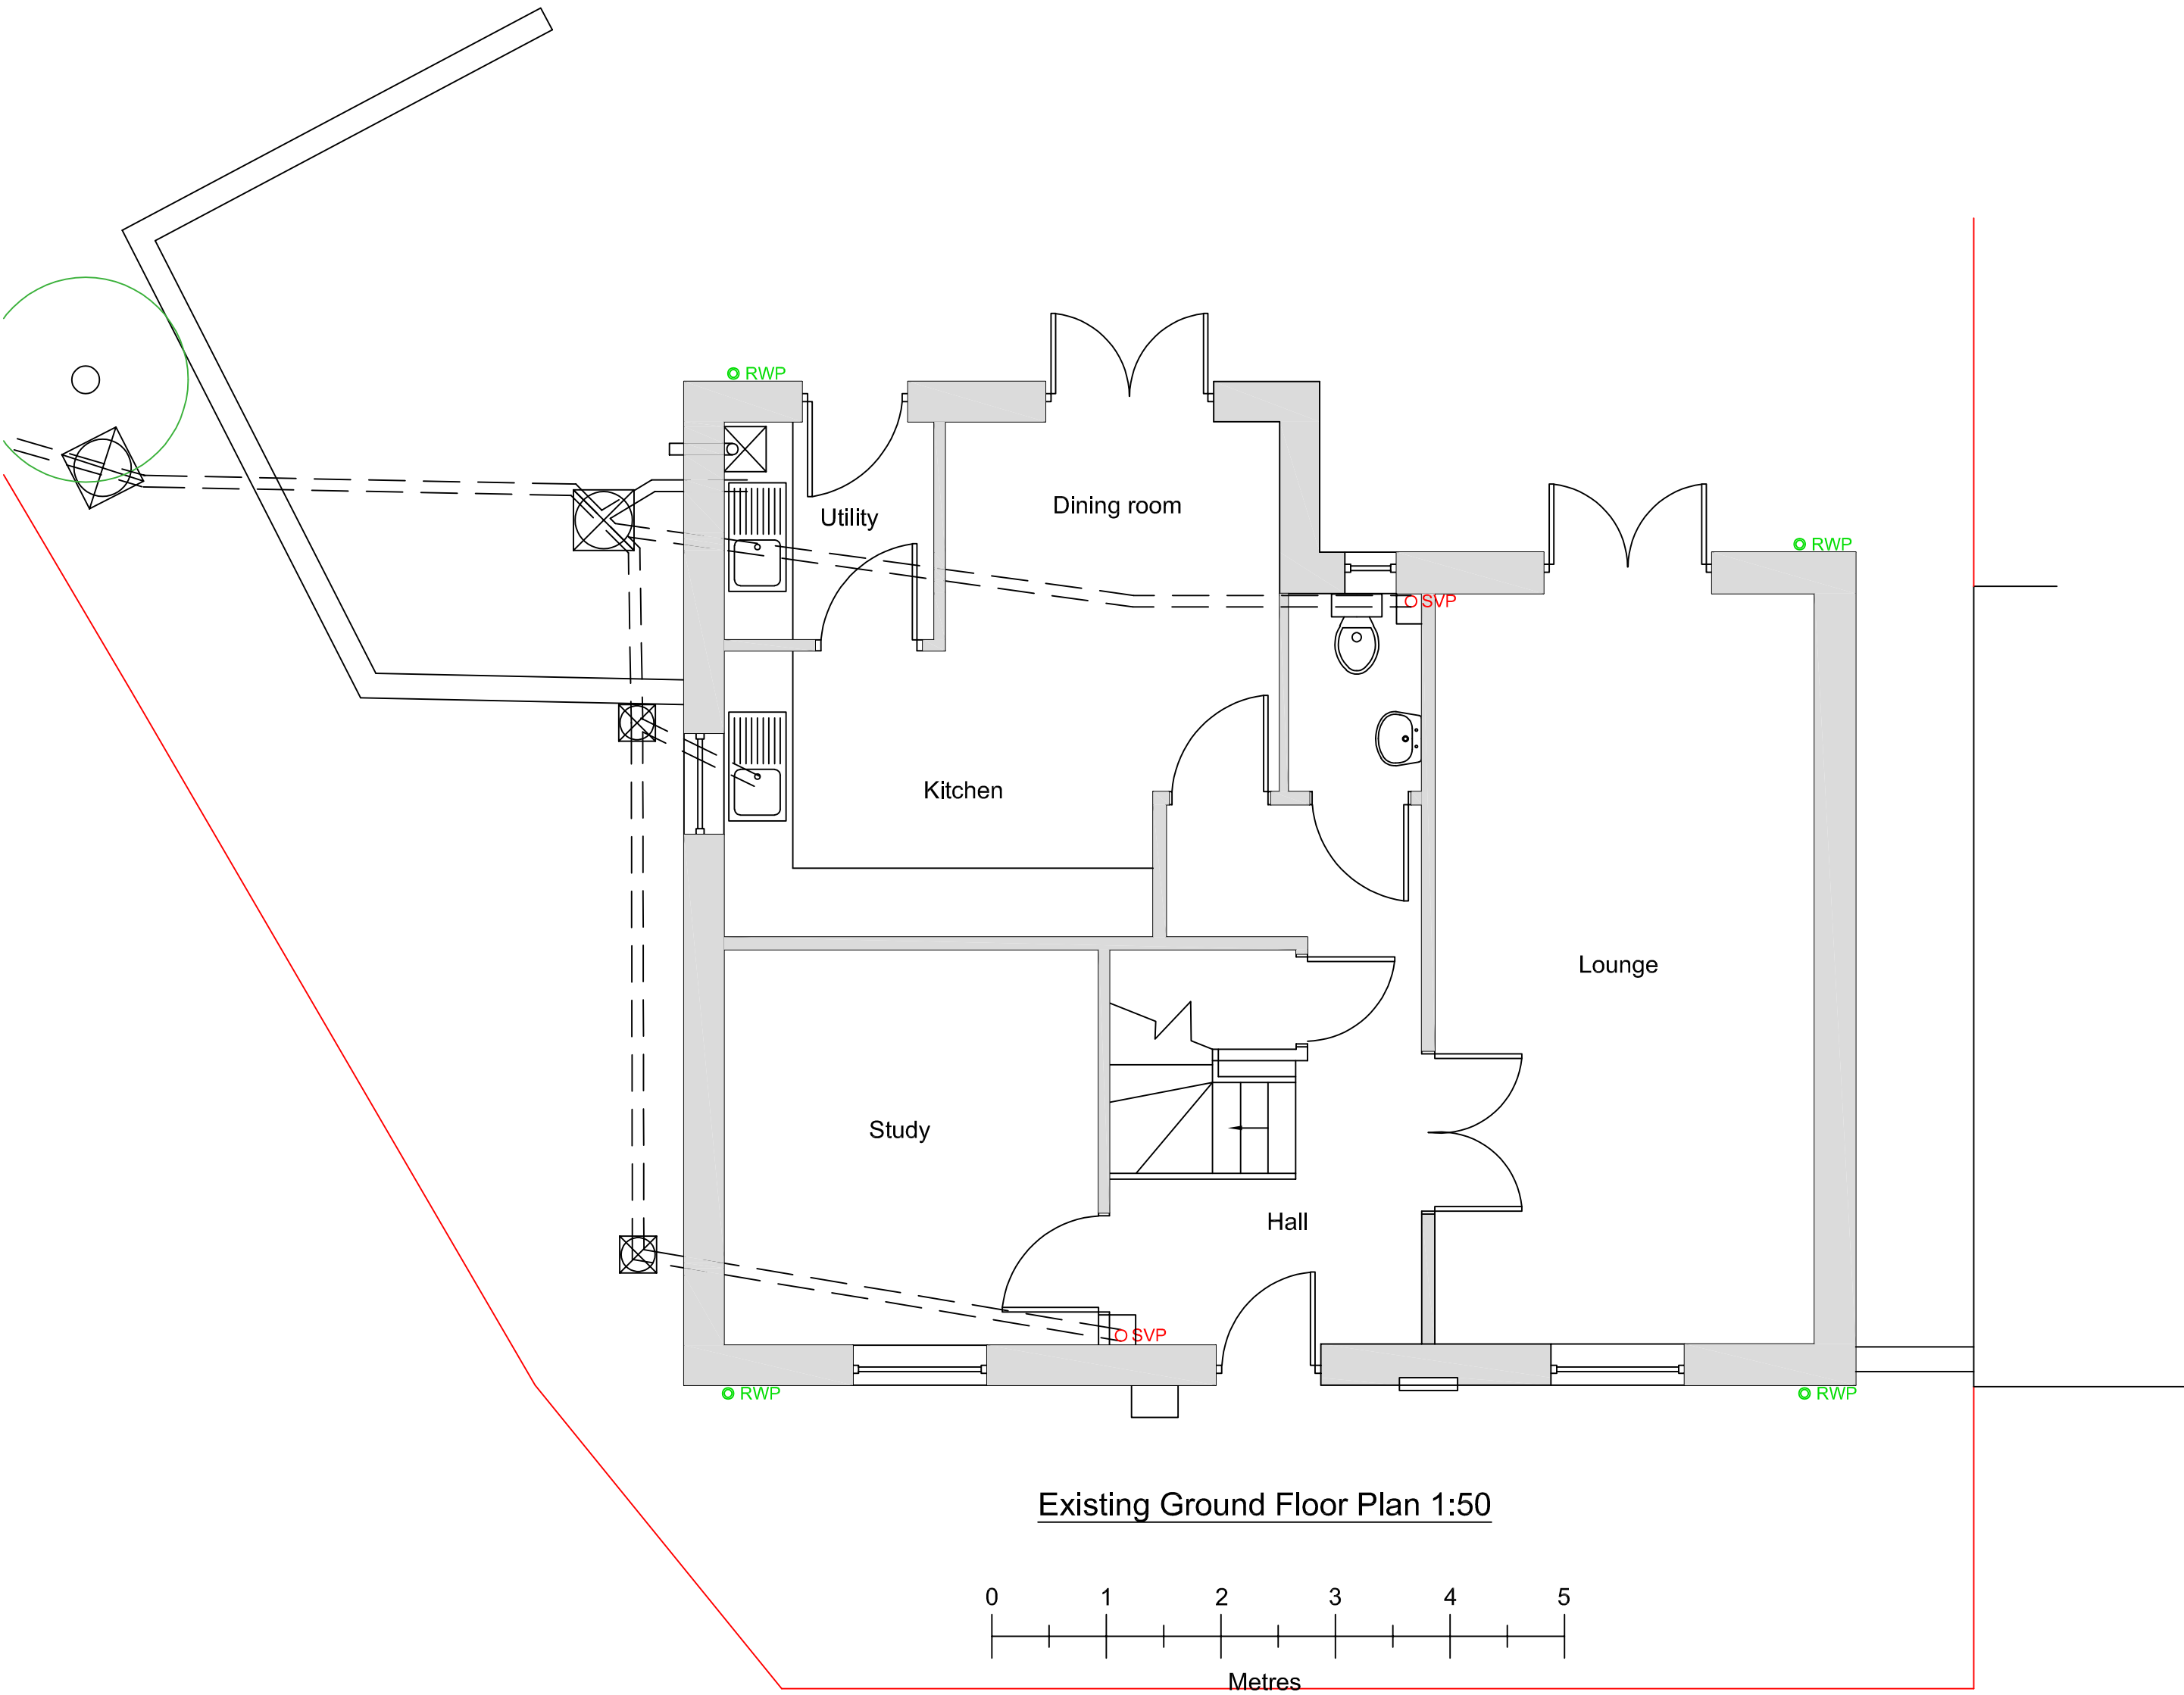

<u>Drawn by</u>	A Harlow & Son 01225 938329	
<u>Proposed Single Storey Side Extension for</u> <u>Mr & Mrs D Ashdown at</u> <u>15 Godley Lane</u> <u>Leap Gate</u> <u>Trowbridge</u> <u>Wiltshire</u> <u>BA14 6GE</u>		
A1 Papersize		
<u>Scale</u>	1:50	<u>Drawing No AH2025/88</u> Sheet 2 of 2
<u>Date</u>	9th Dec 2025	