


SURVEY CONTROL: 19956			
STATION	EASTING	NORTHING	HEIGHT
LD51	414458.717	135348.957	101.444
LD52	414427.457	135376.873	99.877
LD53	414398.897	135410.141	99.289
LD54	414329.226	135347.766	99.274
LD55	414425.344	135337.854	101.005
			PK SURVEY NAIL

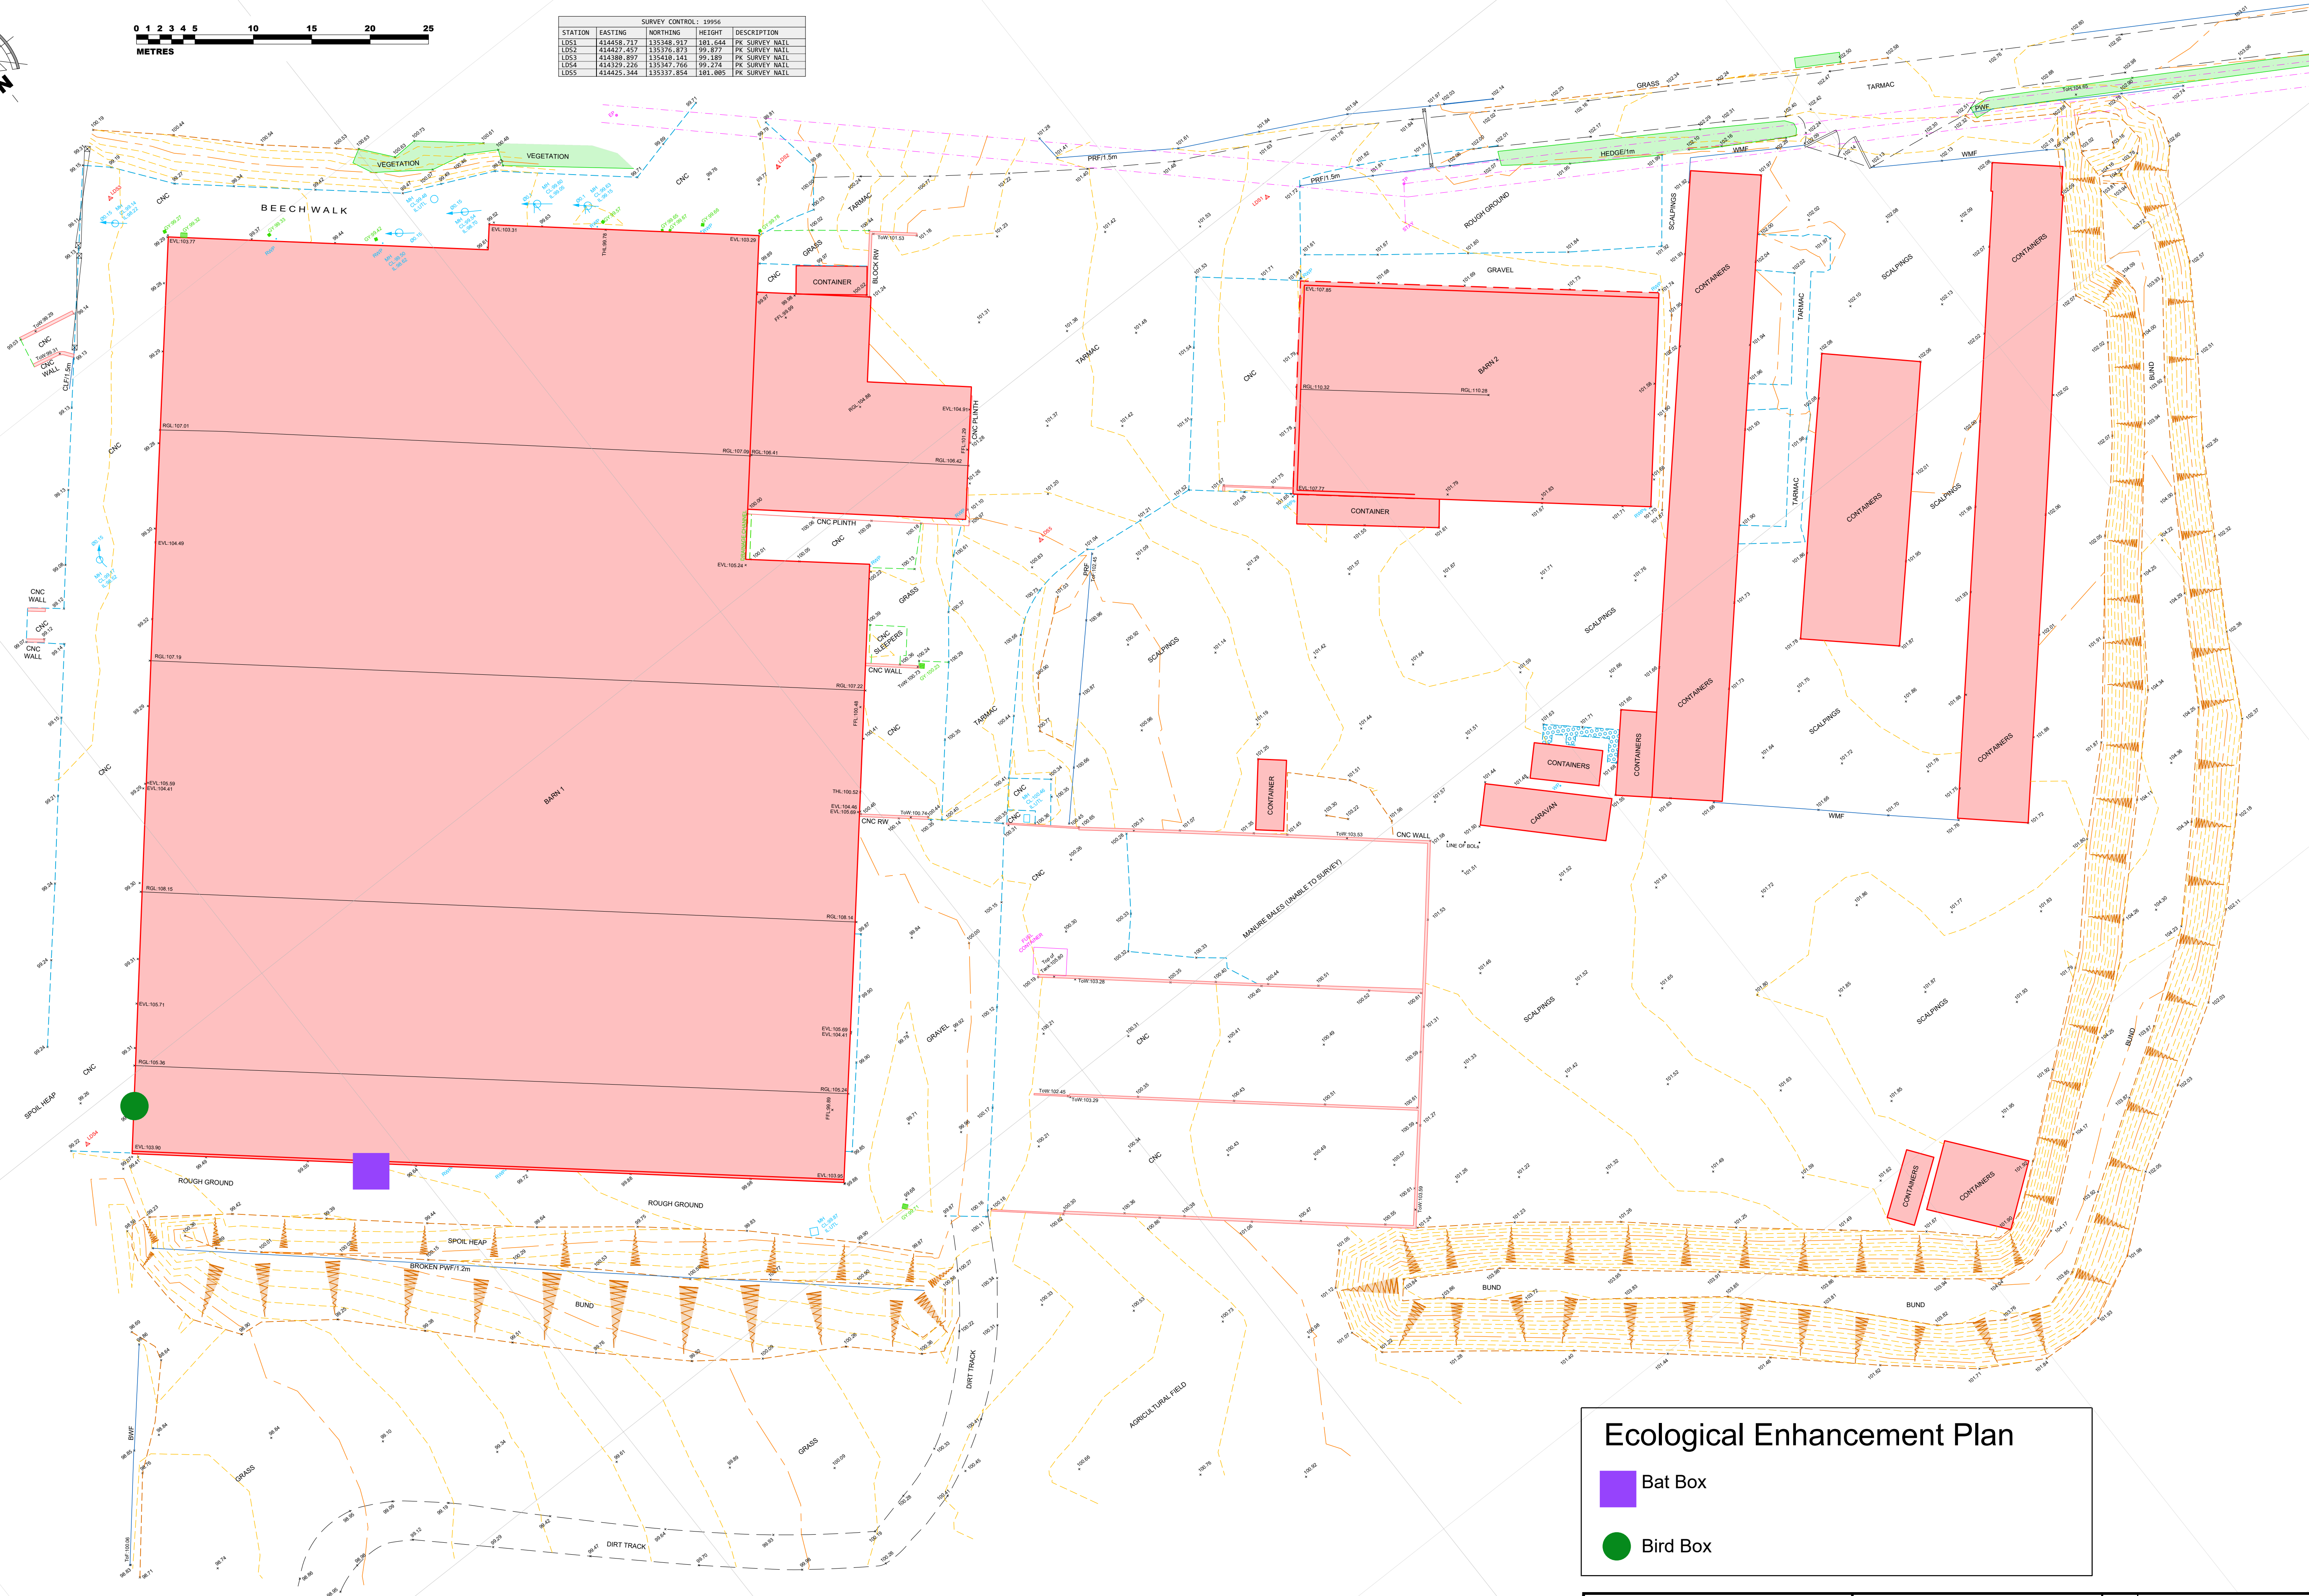

Ecological Enhancement Plan

 Bat Box

 Bird Box