

EXISTING EXTERNAL SIGNAGE.

HAINE & SMITH OPTICIANS
22 HIGH STREET, CORSHAM
WILTSHIRE SN13 0HB.

EXISTING 610 X 610MM HANGING SIGN
AND WROUGHT-IRON BRACKET TO
COTSWOLD STONE FACADE ABOVE
SHOPFRONT.

EXISTING 50MM THICK FOLDED
ALUMINIUM SIGNAGE PANEL WITH
PRINTED VINYL WRAP WITH SATIN SEAL.

'HAINE & SMITH' LOGO AS INDIVIDUAL
3D VAC-FORMED LETTERS ON NICKEL
LOCATORS TO CREATE 'STAND-OFF'
TEXT.


'OPTICIANS' LETTERING ALSO AS
INDIVIDUAL 3D VAC-FORMED LETTERS ON
NICKEL LOCATORS.

ALL APPLIED TO ANGLE EXISTING
'PAINTED' PLYWOOD FASCIA BOARD
ABOVE SHOPFRONT

FASCIA COLOUR 'DARK GREY'



EXISTING SIGNAGE PHOTO :

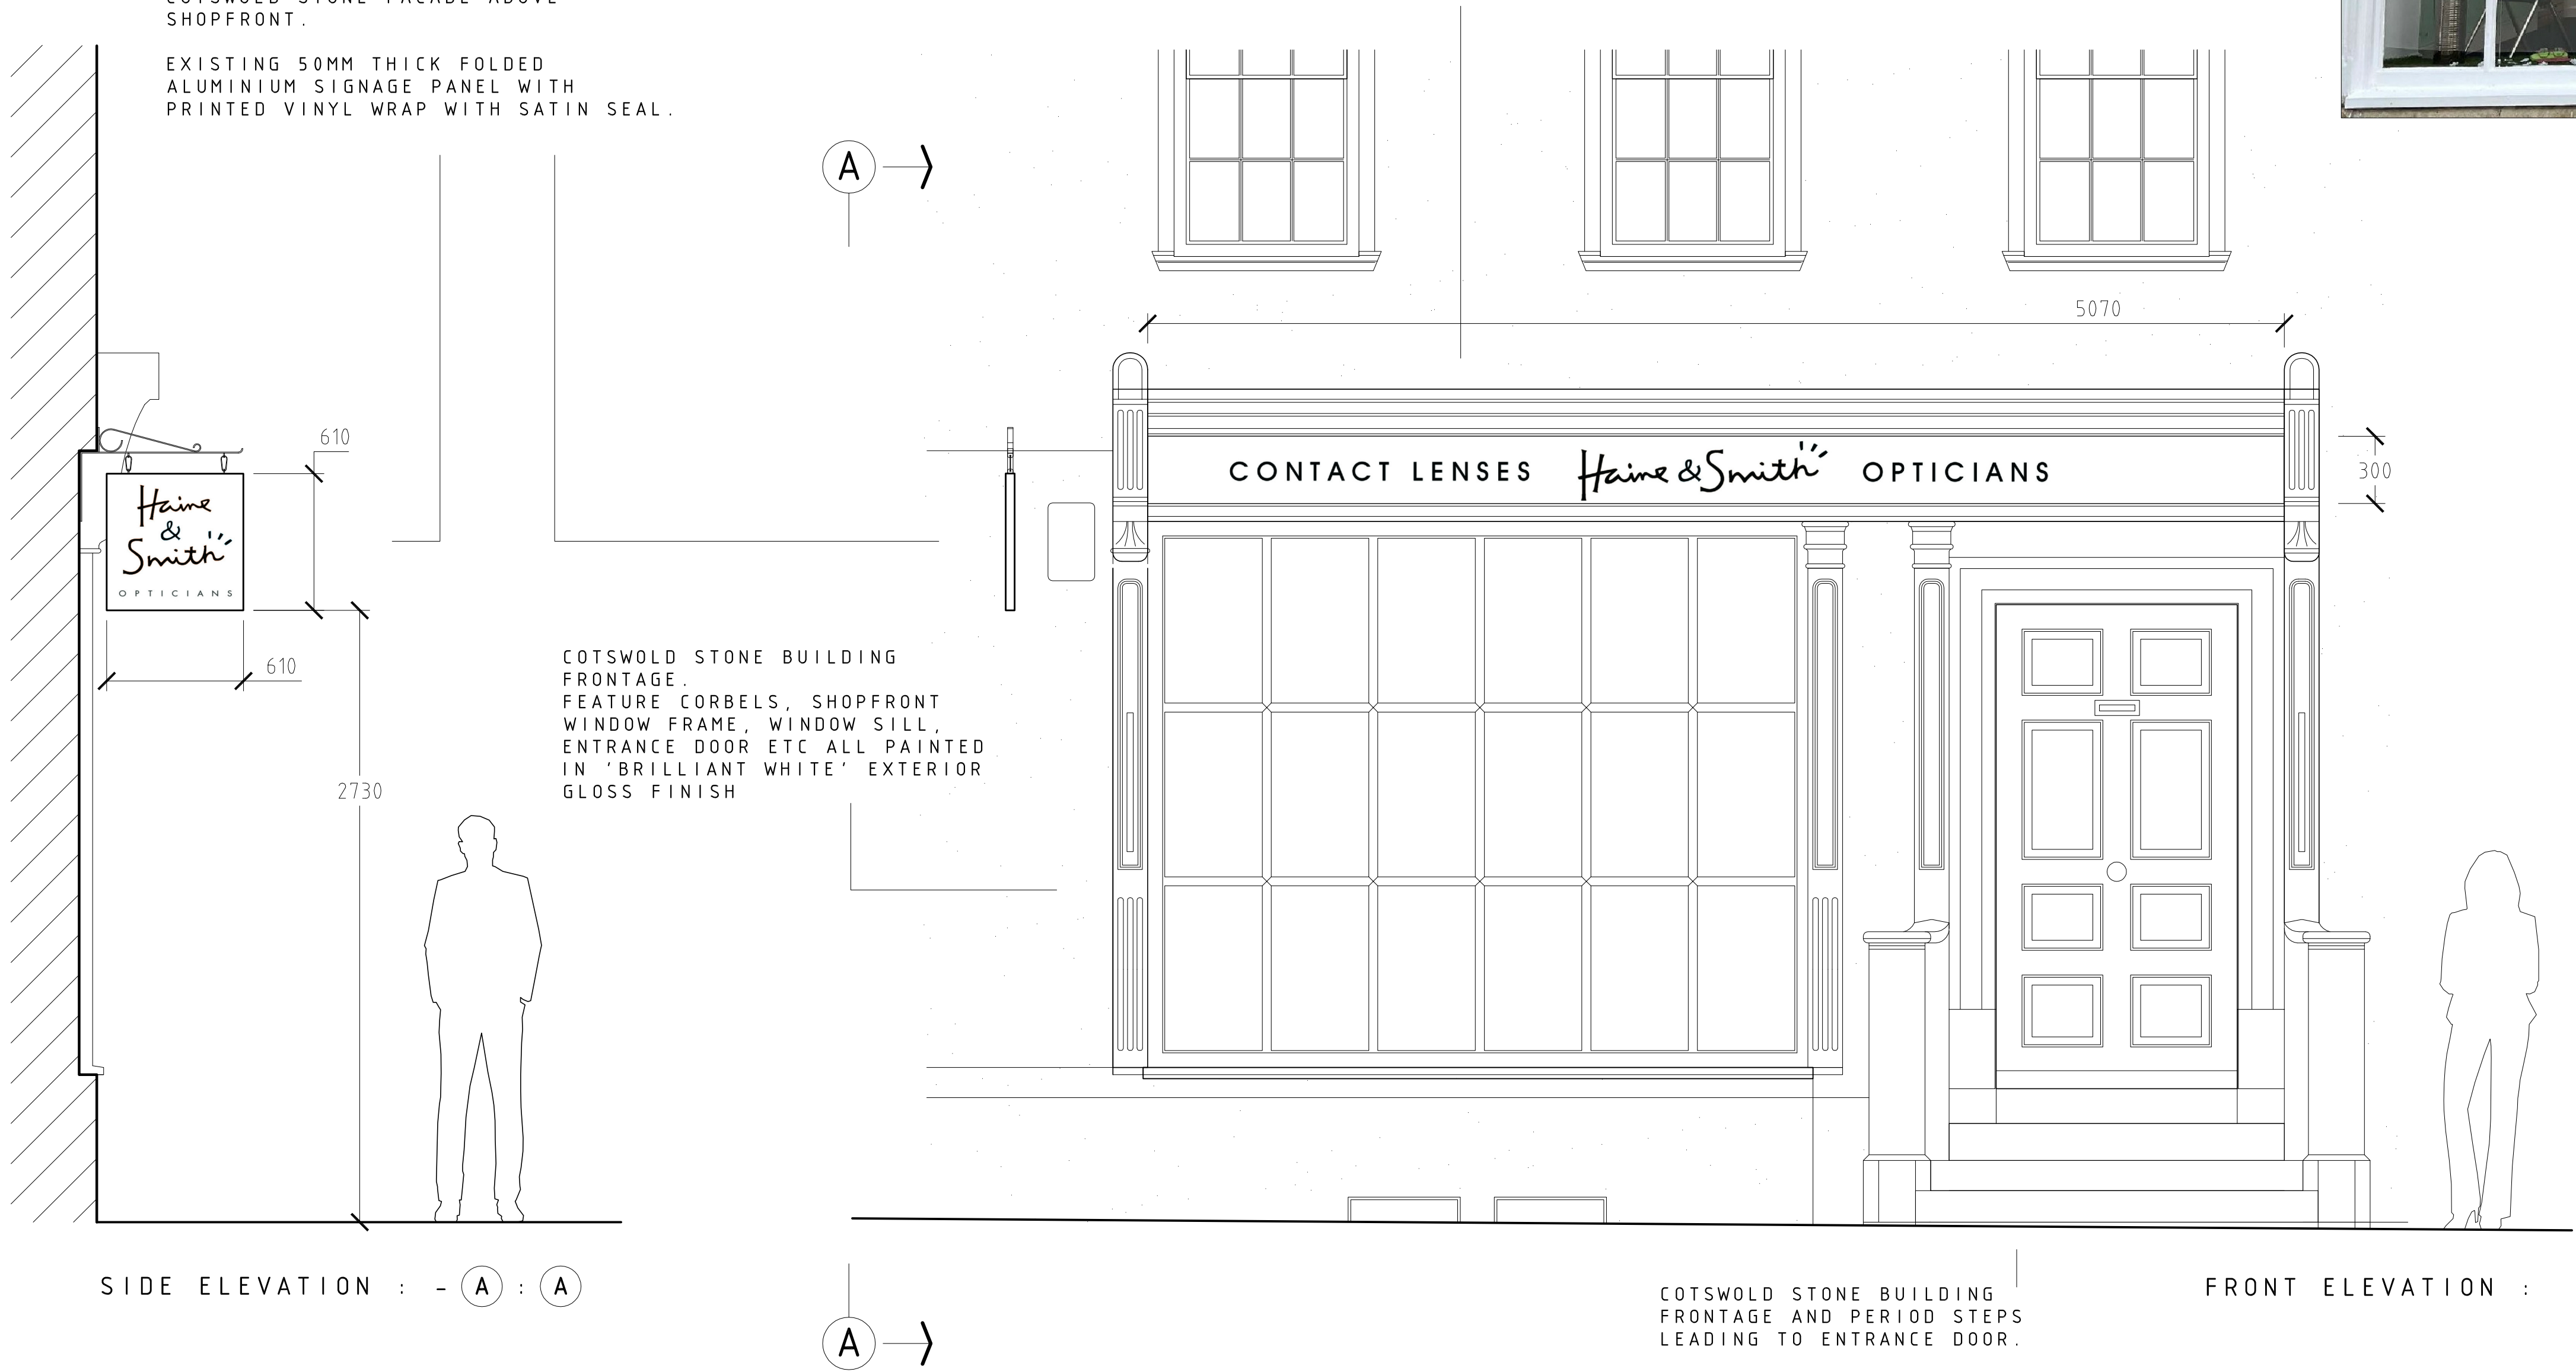

HAKIM
GROUP

JOINER AND / OR CONTRACTOR ARE TO
ENSURE ANY DISCREPANCIES AND / OR
PRODUCTION CHANGES ARE REPORTED TO THE
DESIGNER IMMEDIATELY FOR CLARIFICATION
AND / OR APPROVAL

ALL DRAWINGS REMAIN THE PROPERTY OF
THE HAKIM GROUP AND ARE THEREFORE
SUBJECT TO THE NORMAL RULES AND
REGULATIONS GOVERNED BY THE LAWS OF
COPYRIGHT.

THE HAKIM GROUP
INDIA HILL BUSINESS CENTRE
SUITE 317 - DAKEN 665 1AE
simongoddard@hakingroup.co.uk

NOTES / ADDITIONAL INFORMATION:

1	
2	
3	
4	
5	
6	

CLIENT:	HAINE & SMITH OPTICIANS	DWG REF:	DRWG. 001/01 EXTERIOR SIGNAGE (EXISTING) ELEV & SEC.
	22 HIGH STREET CORSHAM, WILTSHIRE, SN13 0HB.	DRAWN BY:	SIMON GODDARD
INSTALL:	NOV / DEC 2025	DATE:	DRWG.001/01 - 14.11.25
JOB No:	H&SOPT/CORSHAM	SCALE:	1:20 AT A1

DATE:	AMENDMENT DETAILS:	DRAWN BY:
A		
B		
C		
D		
E		
F		