

PROPOSED EXTERNAL SIGNAGE.

HAINE & SMITH OPTICIANS  
22 HIGH STREET, CORSHAM  
WILTSHIRE SN13 0HB.

NEW 610 X 610MM HANGING SIGN AND  
WROUGHT-IRON BRACKET TO RENDERED  
FACADE ABOVE SHOPFRONT.

EXISTING 'PROJECTING SIGNAGE'  
PANEL TO BE REMOVED AND REPLACED  
WITH NEW 50MM THICK SIGN FABRICATED  
FROM 50 X 40MM ALUMINIUM EXTRUSION  
WITH 10MM SIGNAGE PANEL TO CENTRE.  
NEW CENTRE PANEL FINISHED WITH  
PRINTED GRAPHIC IMAGE AS SHOWN.  
(DOUBLE-SIDED).  
SIGN FRAME TO BE PAINT FINISHED TO  
MATCH RAL 150 80 10 'ORGANZA GREEN'


GRAPHIC  
BACKGROUND COLOUR - RAL 150 80 10  
'ORGANZA GREEN'  
GRAPHIC DISC - RAL 8017 'CHOCOLATE  
BROWN'  
'H&S' TEXT - WHITE

COTSWOLD STONE BUILDING  
FRONTAGE.  
FEATURE CORBELS, SHOPFRONT  
WINDOW FRAME, WINDOW SILL,  
ENTRANCE DOOR ETC TO BE  
DECORATED IN PAINT FINISH  
IN MATCH TO RAL 150 80 10  
'ORGANZA GREEN'

EXISTING PLYWOOD FASCIA TO BE  
DECORATED IN PAINT FINISH TO MATCH  
RAL 150 80 10 - 'ORGANZA GREEN'

'HAINE & SMITH' LETTERING TO BE 3MM  
ALUMINIUM FINISHED IN RAL 8017  
'CHOCOLATE BROWN' ON NICKEL  
LOCATORS APPLIED TO NEW ALI SIGN  
TRAY SURFACE.

'OPTICIANS' AND 'HEARING' LETTERING  
TO BE 2MM ACRYLIC FINISHED IN RAL  
8017 'CHOCOLATE BROWN' BONDED TO  
ALI TRAY SURFACE USING S/A 3M TAPE.

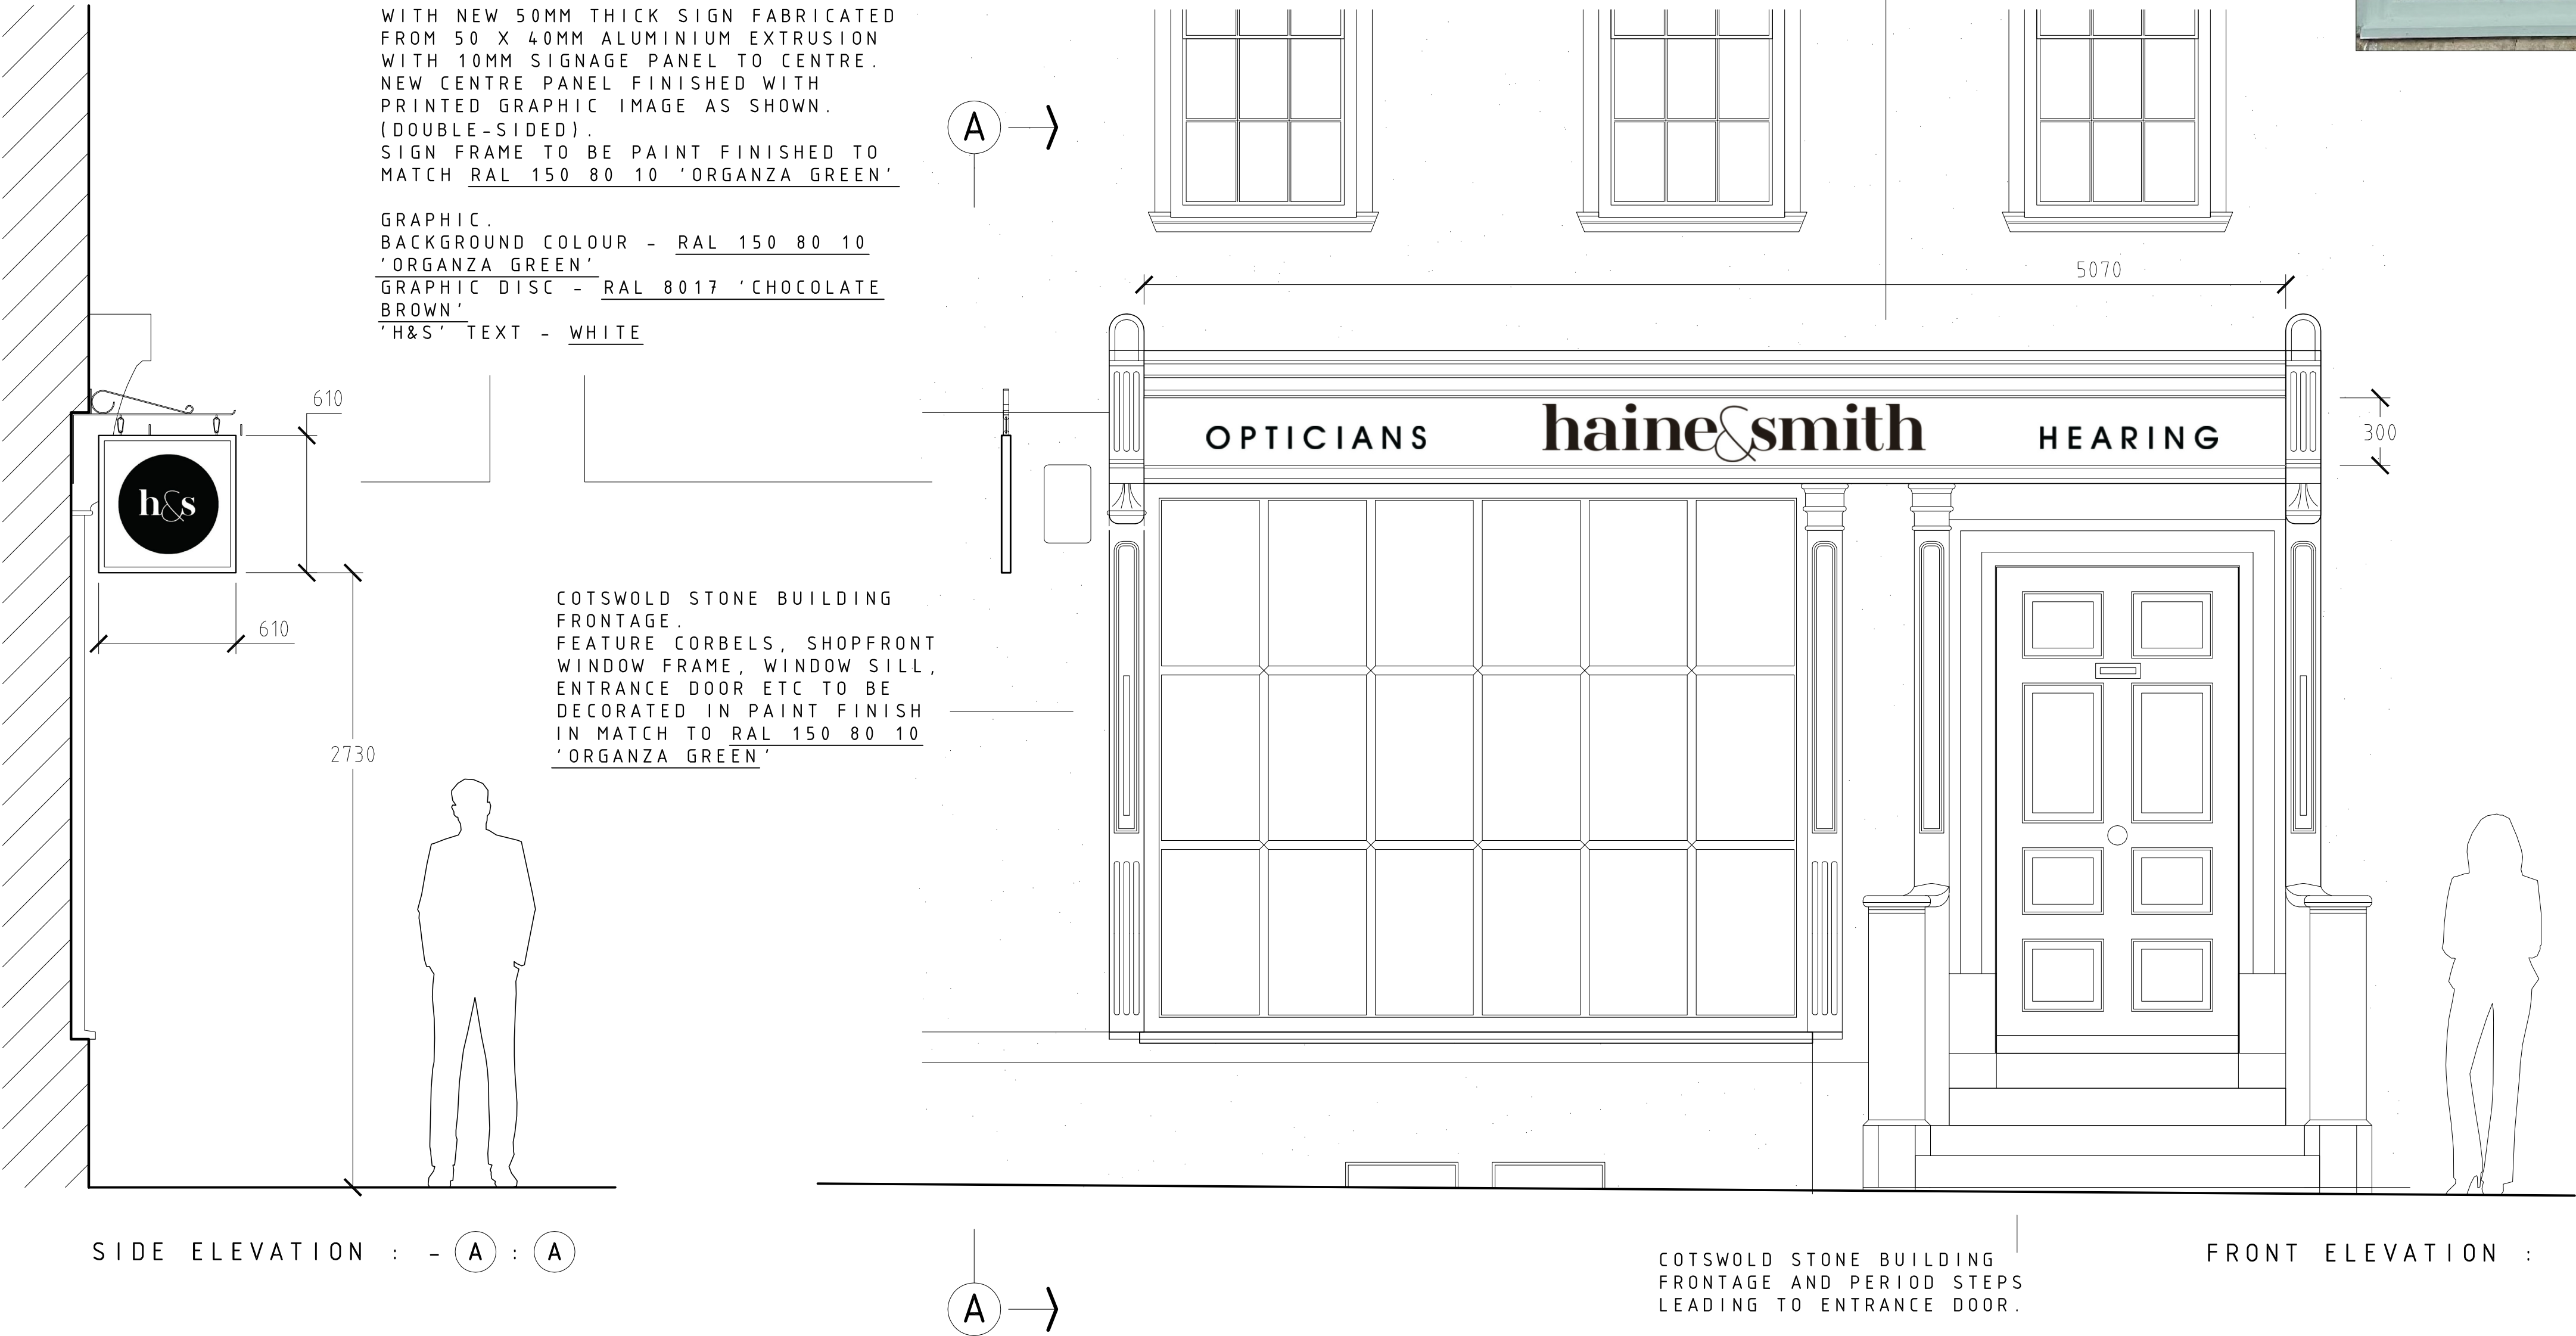

PROPOSED SIGNAGE IMAGE :



HAKIM  
GROUP

JOINER AND / OR CONTRACTOR ARE TO  
ENSURE ANY DISCREPANCIES AND / OR  
PRODUCTION CHANGES ARE REPORTED TO THE  
DESIGNER IMMEDIATELY FOR CLARIFICATION  
AND / OR APPROVAL

ALL DRAWINGS REMAIN THE PROPERTY OF  
THE HAKIM GROUP AND ARE THEREFORE  
SUBJECT TO THE NORMAL RULES AND  
REGULATIONS GOVERNED BY THE LAWS OF  
COPYRIGHT.

THE HAKIM GROUP  
INDIA HILL BUSINESS CENTRE  
SUITE 317 - DASHEN BBS 1AE  
simongoddard@hakimgroup.co.uk

NOTES / ADDITIONAL INFORMATION:

1 ALL SIGNAGE DIMENSIONS TO BE VERIFIED BY GRAPHICS STUDIO ON SITE PRIOR TO ANY PRODUCTION TAKING PLACE.

|          |                                                    |           |                                                           |
|----------|----------------------------------------------------|-----------|-----------------------------------------------------------|
| CLIENT:  | HAINE & SMITH OPTICIANS                            | DWG REF:  | DRWG. 002/01<br>EXTERIOR SIGNAGE<br>(PROPOSED) ELEV & SEC |
|          | 22 HIGH STREET<br>CORSHAM,<br>WILTSHIRE, SN13 0HB. | DRAWN BY: | SIMON GODDARD                                             |
| INSTALL: | NOV / DEC 2025                                     | DATE:     | DRWG.002/01 - 14.11.25                                    |
| JOB No:  | H&SOPT/CORSHAM                                     | SCALE:    | 1:20 AT A1                                                |

|       |                    |           |
|-------|--------------------|-----------|
| DATE: | AMENDMENT DETAILS: | DRAWN BY: |
| A     |                    |           |
| B     |                    |           |
| C     |                    |           |
| D     |                    |           |
| E     |                    |           |
| F     |                    |           |