


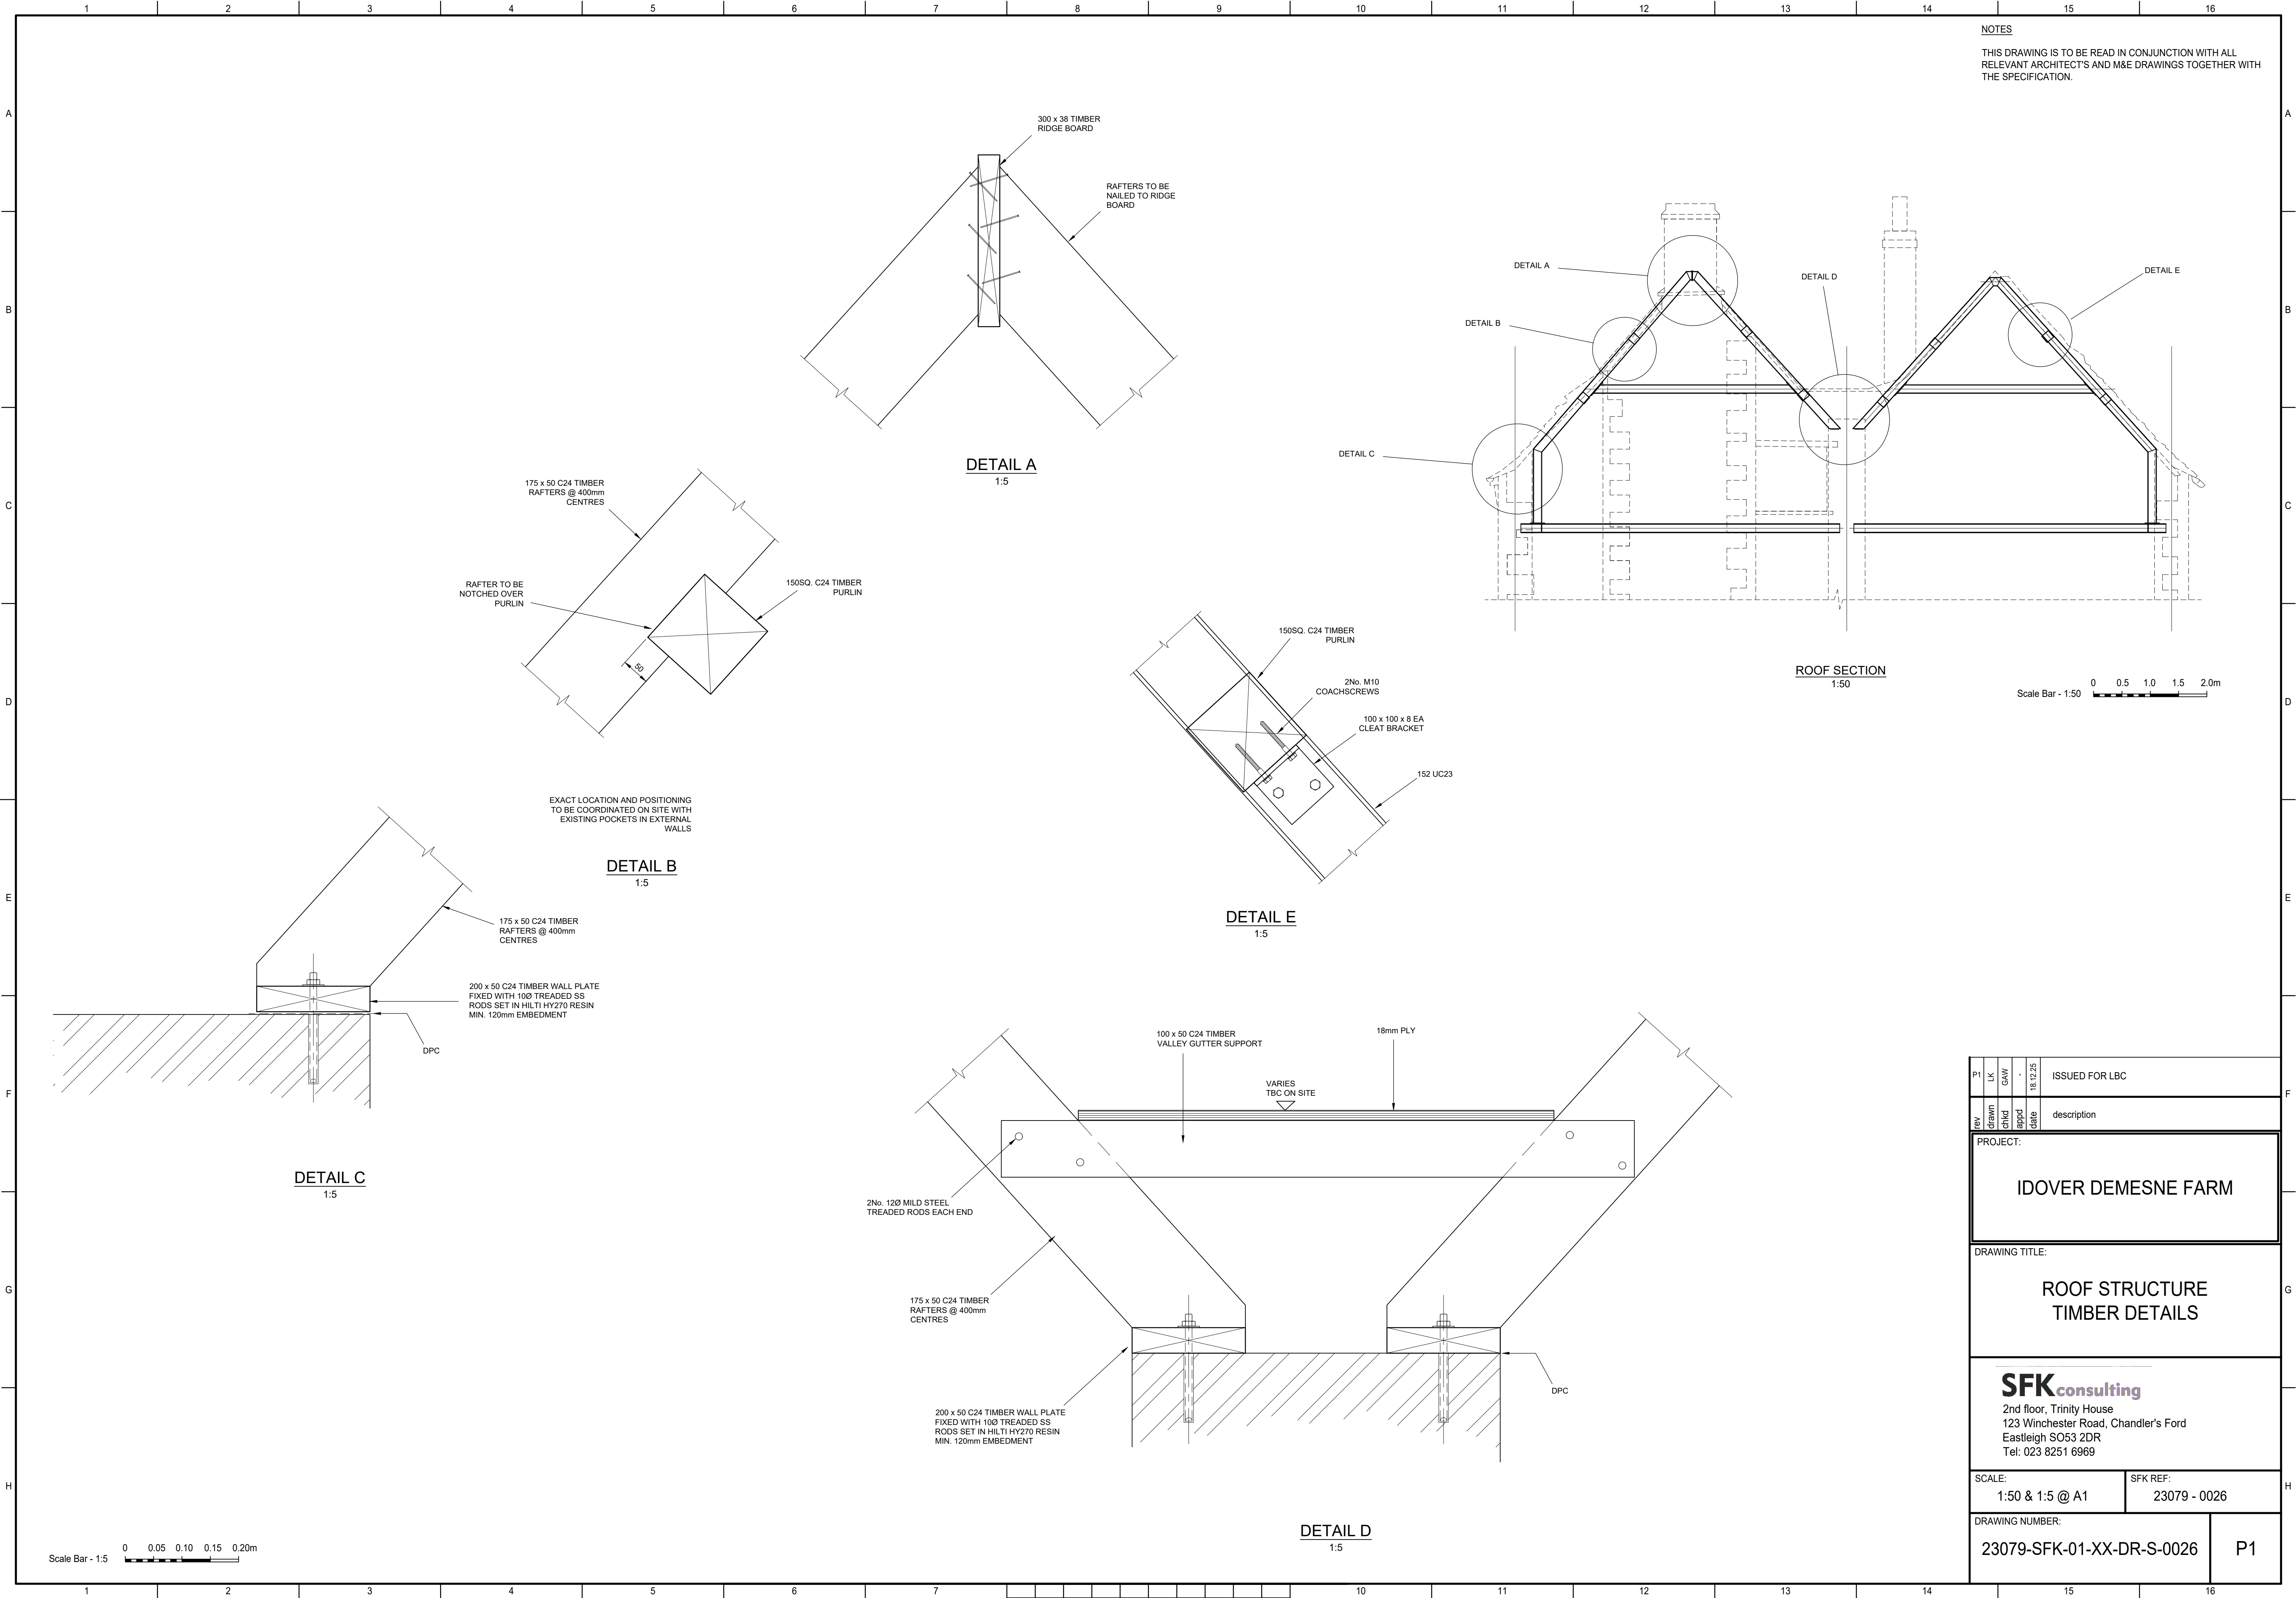

NOTES

THIS DRAWING IS TO BE READ IN CONJUNCTION WITH ALL RELEVANT ARCHITECT'S AND M&E DRAWINGS TOGETHER WITH THE SPECIFICATION.

P1	LK	GW	18/12/25	ISSUED FOR LBC
rev	drawn	checked	approved	description
PROJECT:				
IDOVER DEMESNE FARM				
DRAWING TITLE:				
ROOF STRUCTURE TIMBER DETAILS				
SFKconsulting				
2nd floor, Trinity House 123 Winchester Road, Chandler's Ford Eastleigh SO53 2DR Tel: 023 8251 6969				
SCALE:			SFK REF:	
1:50 & 1:5 @ A1			23079 - 0026	
DRAWING NUMBER:				
23079-SFK-01-XX-DR-S-0026				P1