
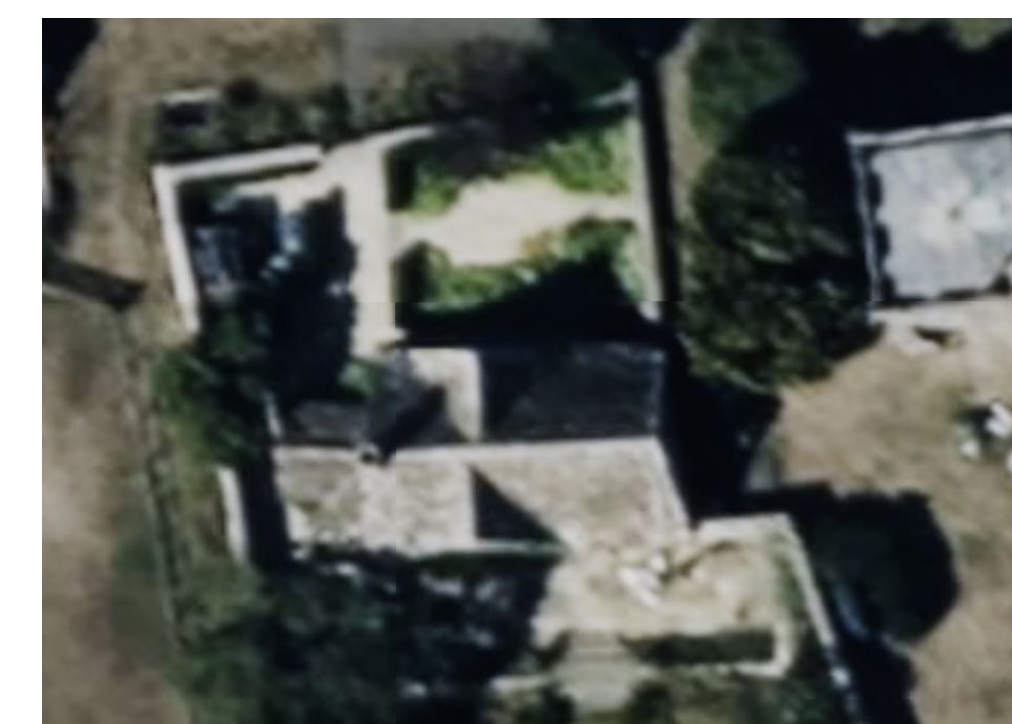
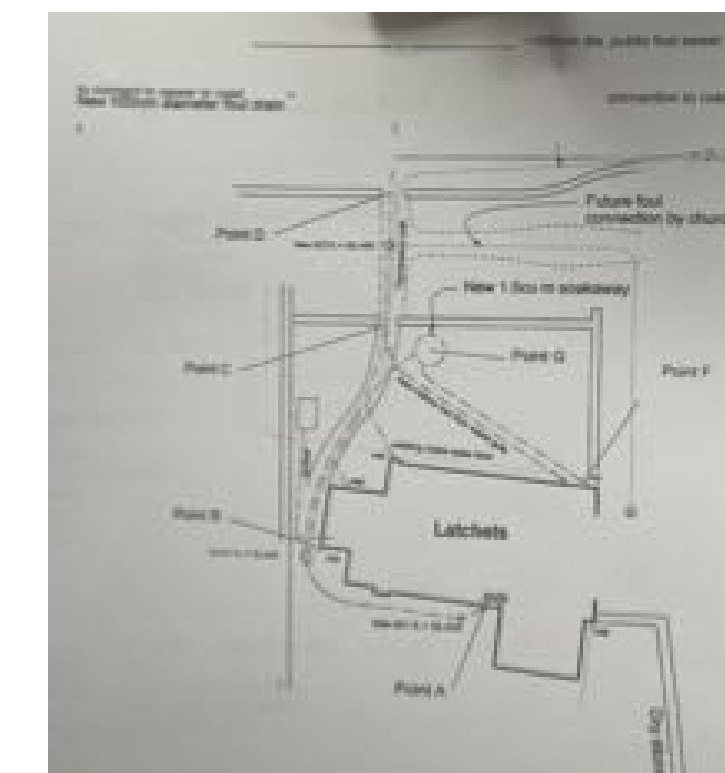
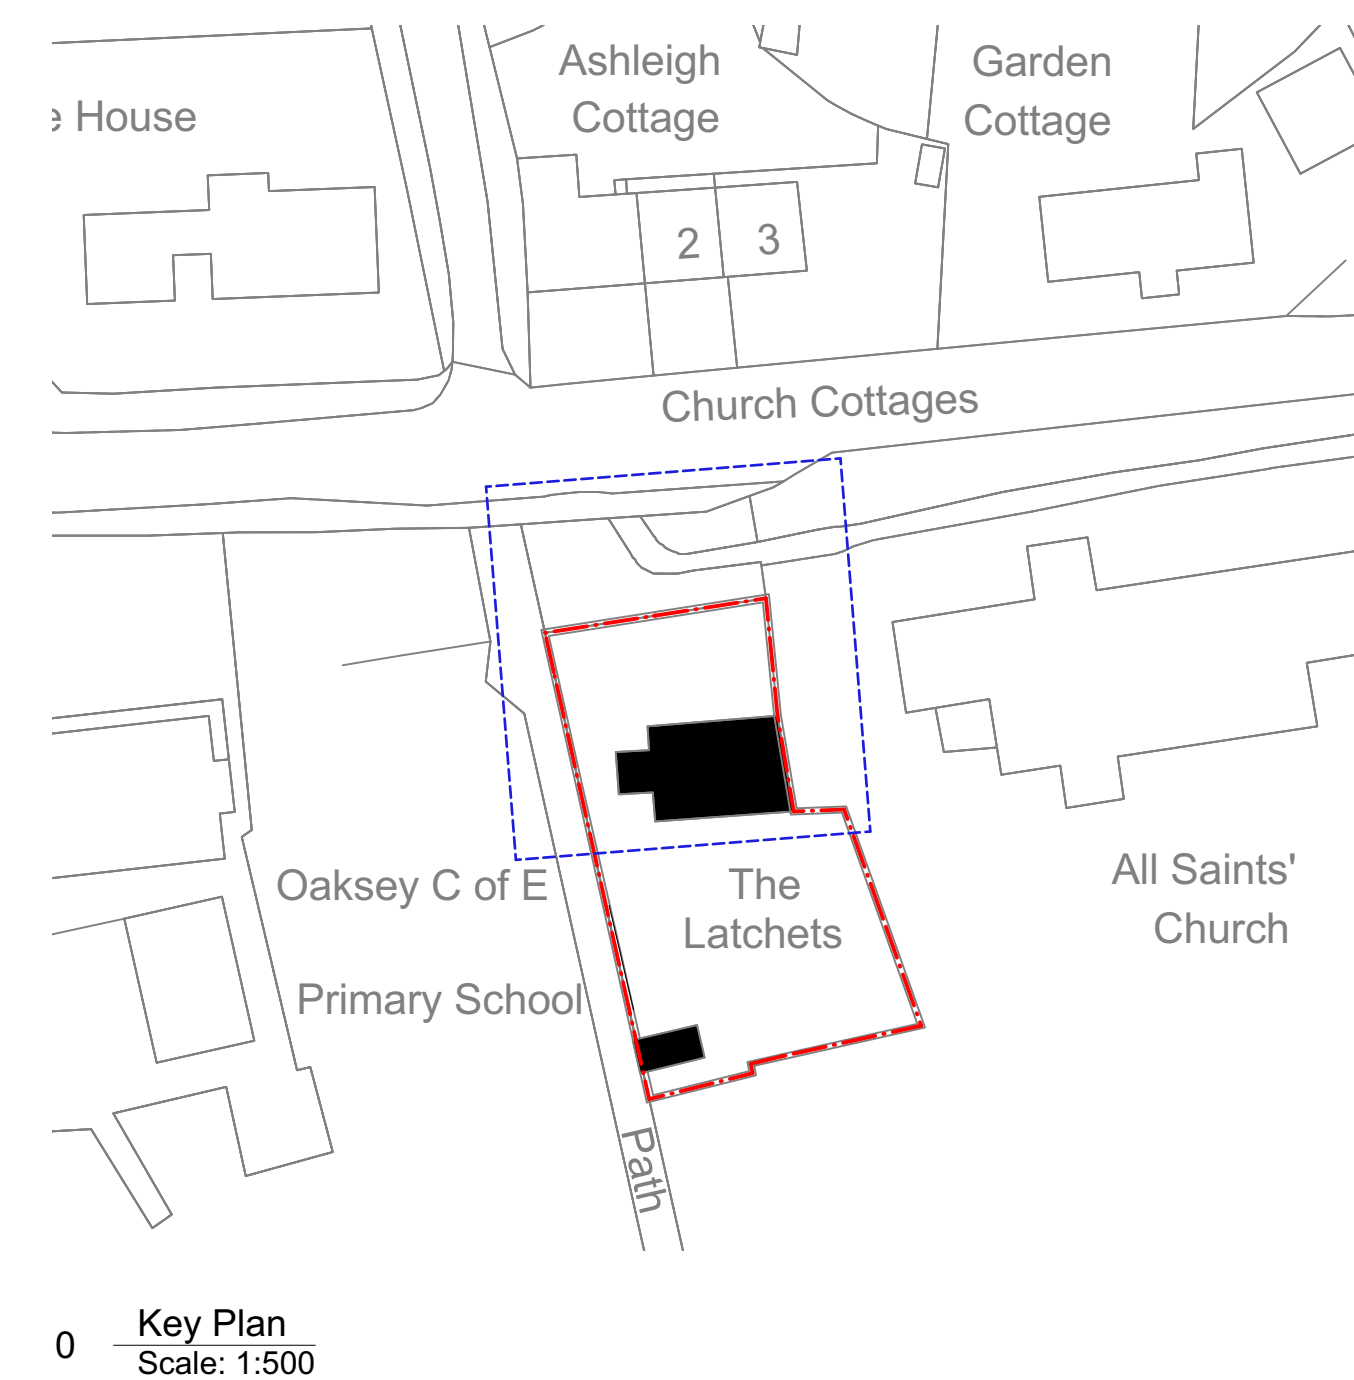


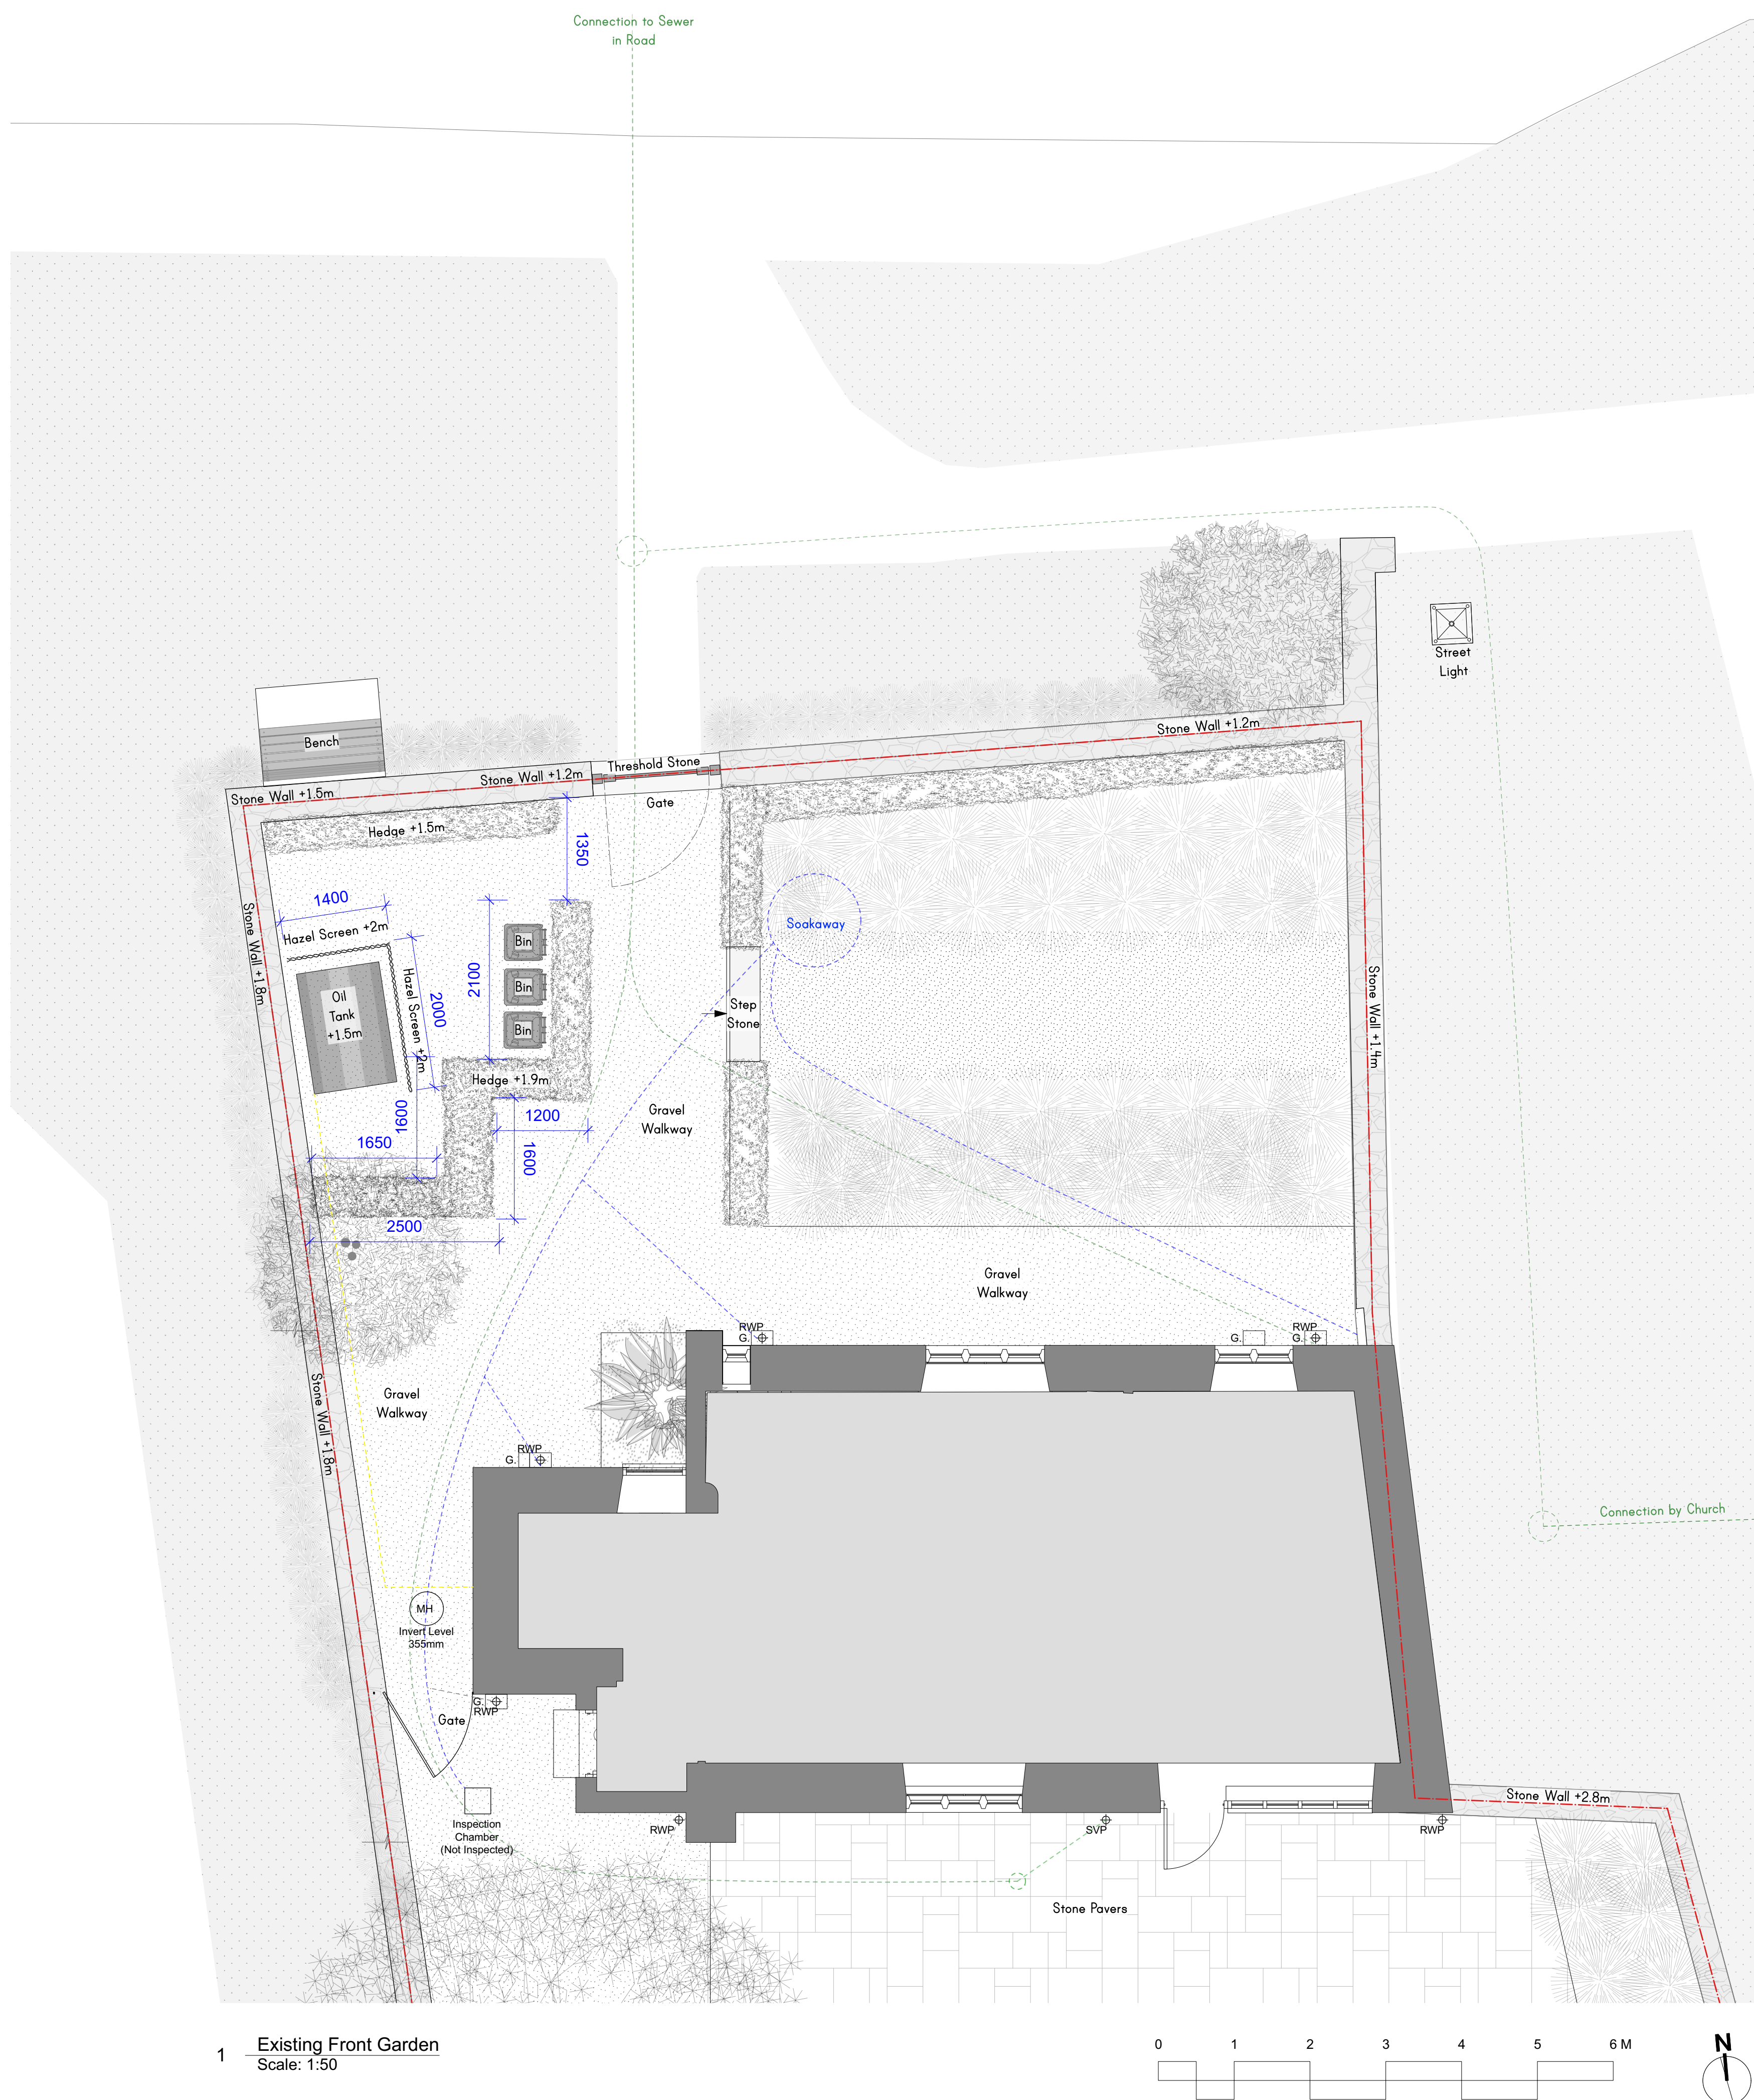

Notes

EXISTING BELOW GROUND KEY
Wessex Water 2010

- Water
- Sewer
- Oil Feed

Wessex Water 2010

PROJECT

Latchets

CLIENT

Sheelagh, Gerard & Andy

DRAWING TITLE

EXISTING FRONT GARDEN

Drawing Number

22010-705

Scale

1:50

Revision

C

Drawn By

ID

Date Created

09.10.2025

Revision Date

18.11.2025

Checked By

DF

Do not scale from drawing, all dimensions to be checked on site. Report omissions and discrepancies to the architect immediately

do
atelier ochre
architecture | interio