


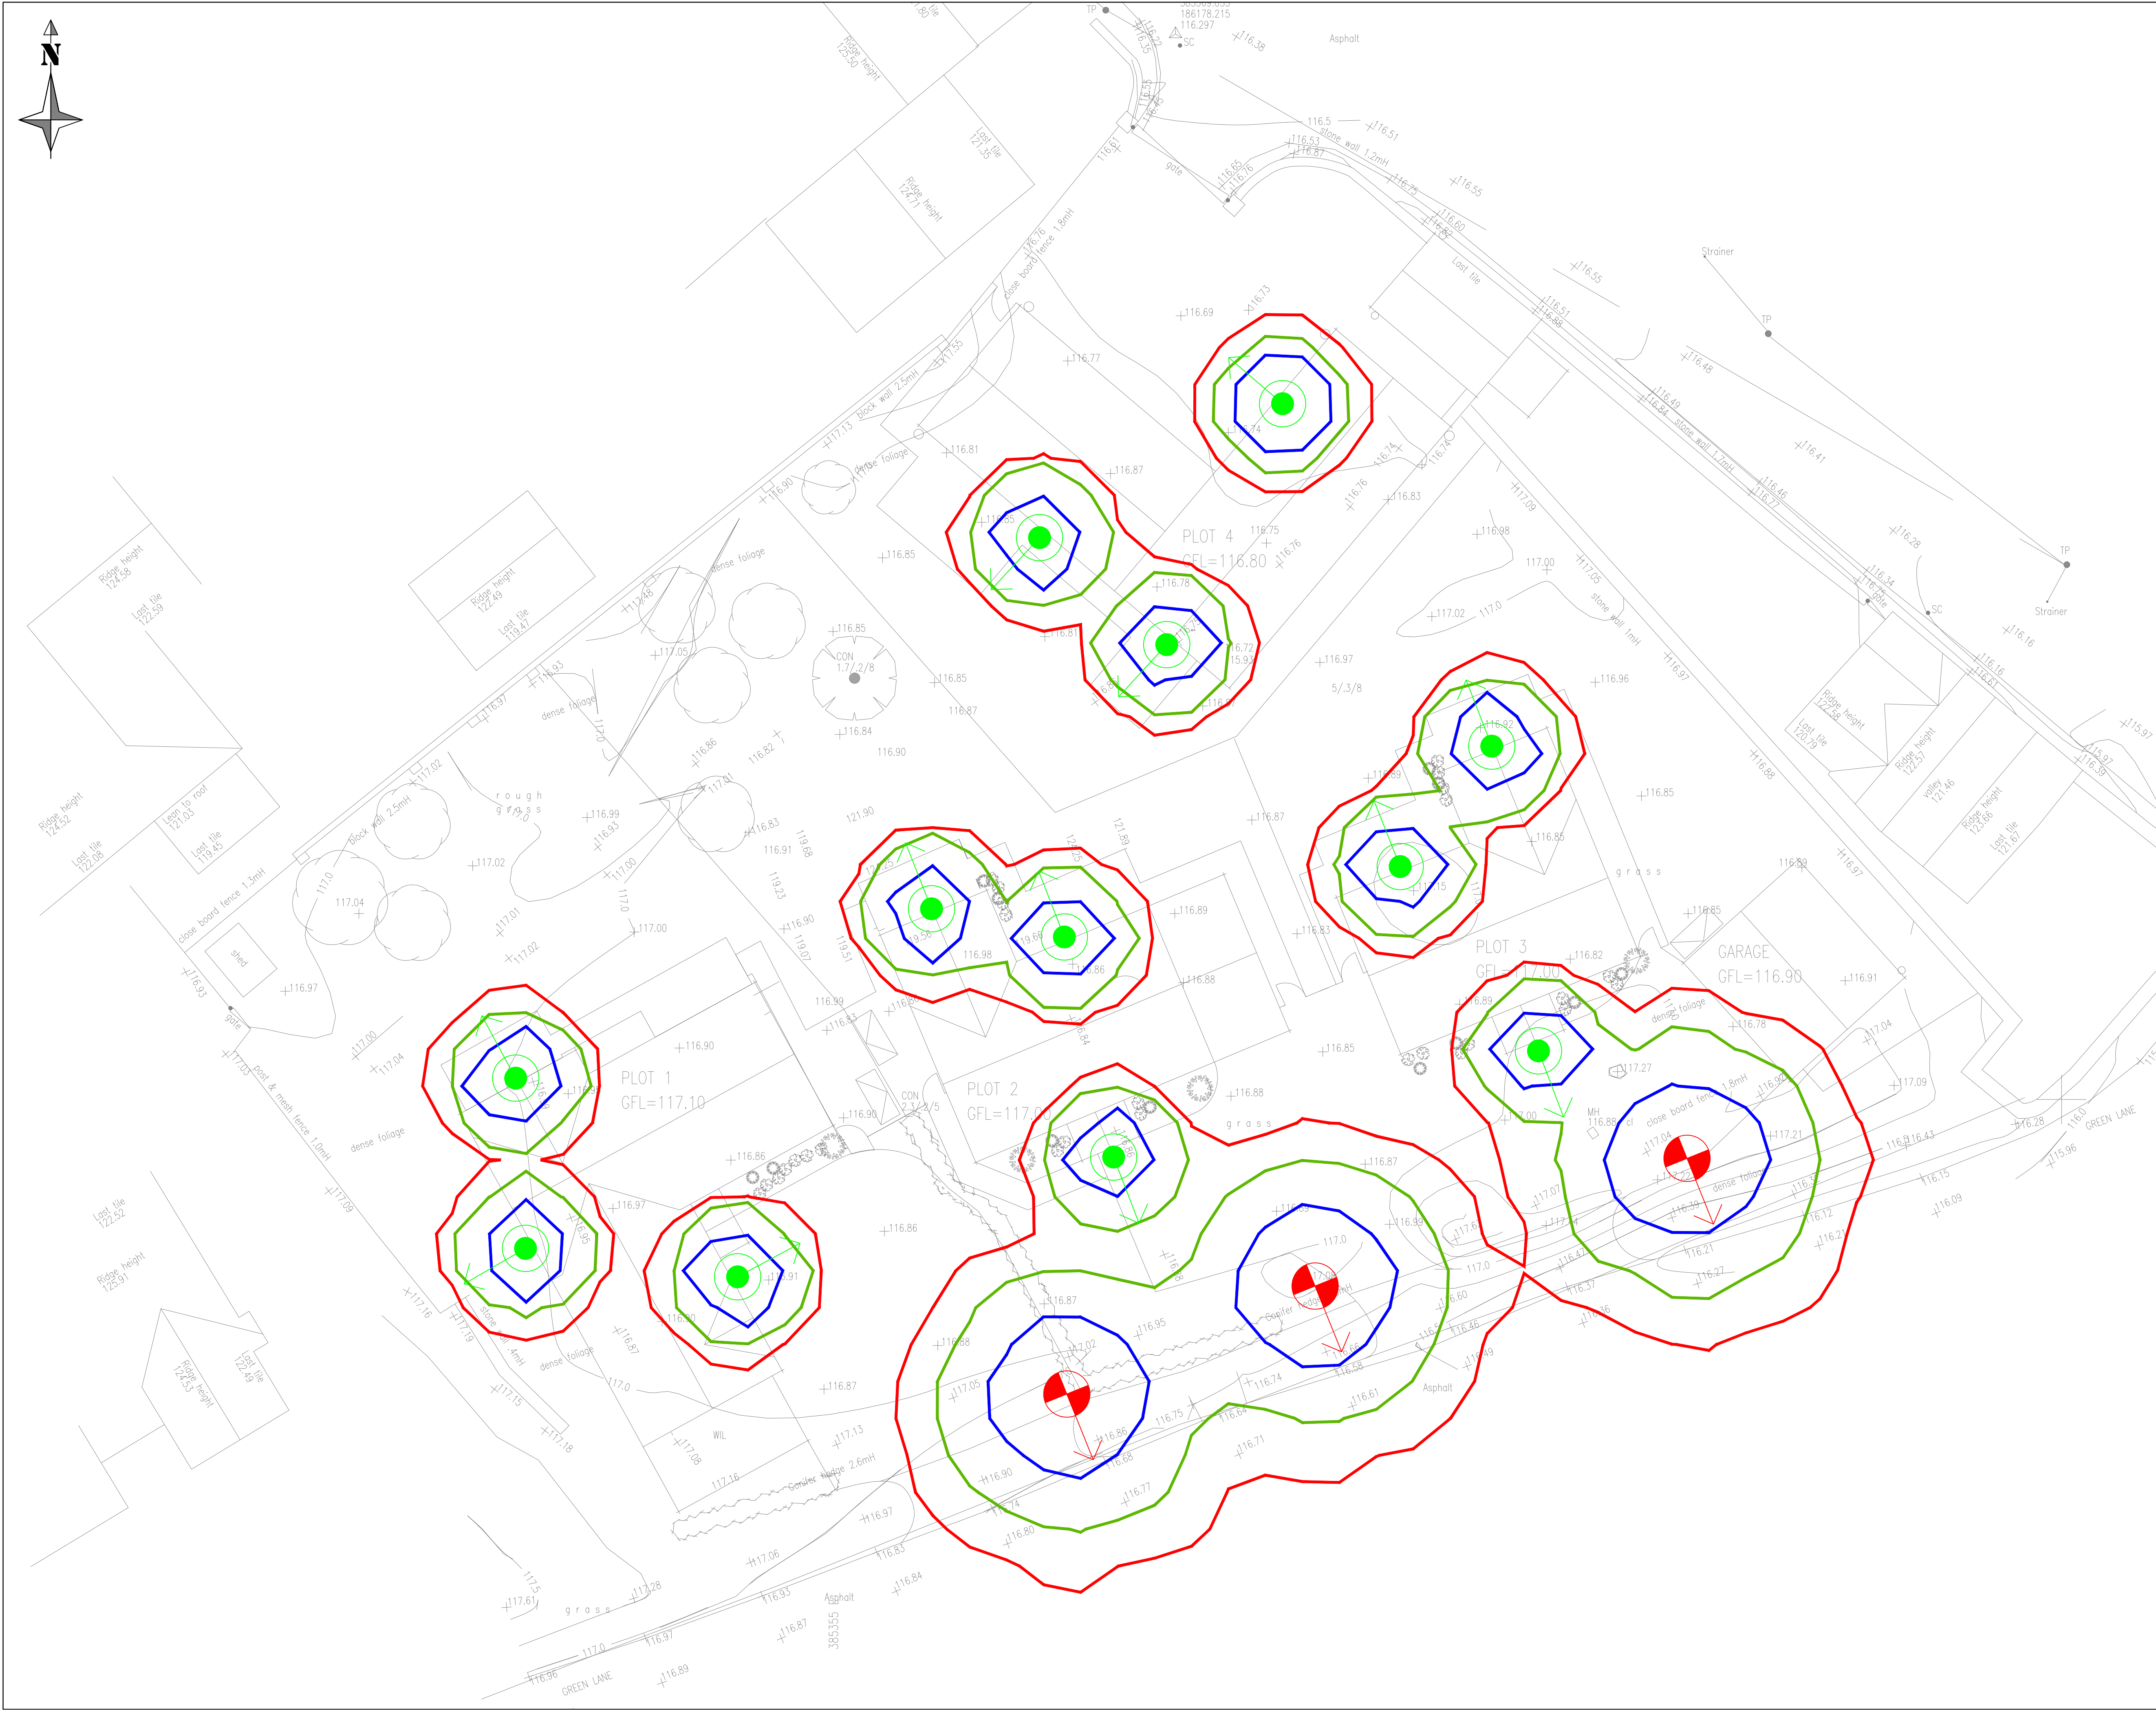

NOTES:

- DO NOT SCALE THIS DRAWING.
- No external lighting shall be installed on-site until plans showing the type of light appliance, the height and position of fitting, illumination levels and light spillage in accordance with the appropriate Environmental Zone standards set out by the Institution of Lighting Professionals in their publication "The Reduction of Obtrusive Light" Guidance Note 01/21 (reference GN01/21), have been submitted to and approved in writing by the Local Planning Authority. The approved lighting shall be installed and shall be maintained in accordance with the approved details and no additional external lighting shall be installed.

LIGHTING KEY

PROPOSED LIGHTING
BOLLARD
HEIGHT: 1M
LANTERN
MANUFACTURER: D W WINDSOR
LANTERN NAME: PHAROLA DS
LAMP TYPE: LED 3000K
WARM WHITE
WATTAGE: 20W
OPTIC: 1.67KLM

QUANTITY
3



PROPOSED DOWNLIGHT
HEIGHT: 2.5M
LANTERN
MANUFACTURER: COLLINGWOOD LIGHTING
LANTERN NAME: WL075
LAMP TYPE: LED 3000K
WARM WHITE
WATTAGE: 5.70W
OPTIC: 0.52KLM

QUANTITY
12



10.0 LUX ISO CONTOUR
1.00 LUX ISO CONTOUR
0.20 LUX ISO CONTOUR